NOTE:
-All Wood to comply to SANS 10163
-Foundation/ Walls / Structurual / and Roof to be endorsed by Structural Engineer.

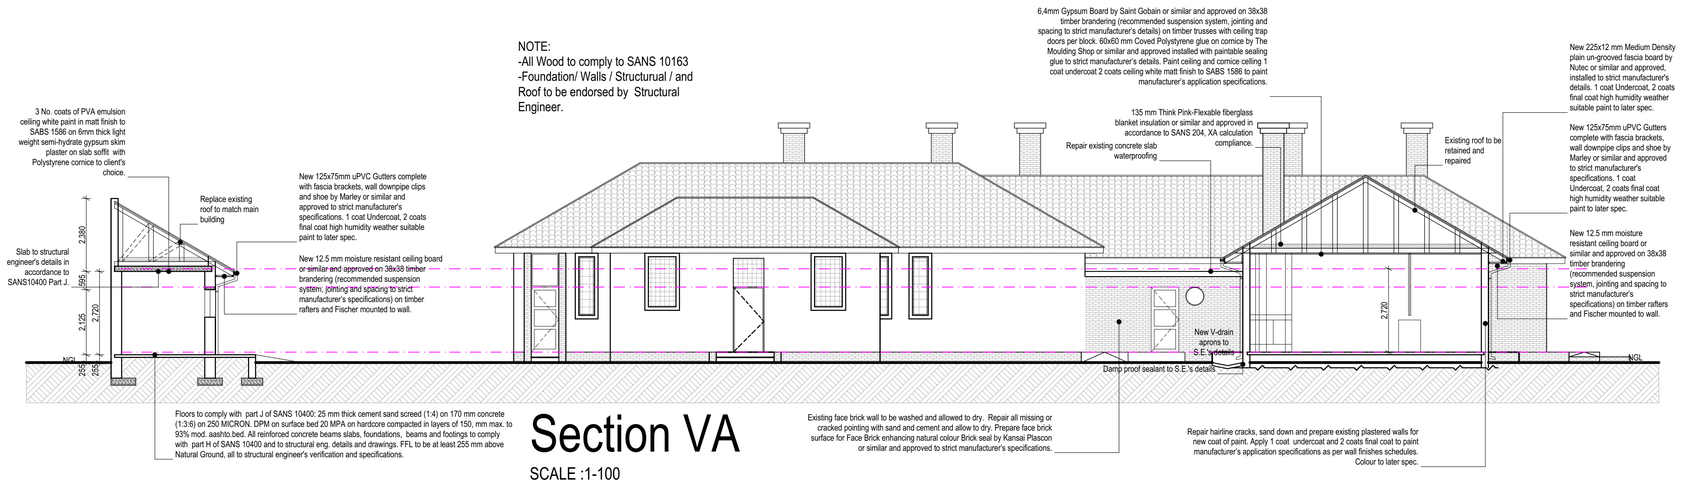

Section VA

SCALE :1-100

No.	DATE	AMENDMENT	D.P.W.
A	24.1.18	ISSUED FOR COSTING	
B	04.5.18	ADDED DOOR & WINDOW SCHEDULES ADDED JOINERY DETAILS UPDATED SPECIFICATIONS UPDATED TITLE BLOCK WCS NUMBER	
C	14.5.18	ISSUED FOR TENDER	

CONSTRUCTION

Copyright vests in the
Department of Public Works

as-built drawings

certified as-built drawings as per Centralised Drawing Archive AS-BUILT DRAWING REQUIREMENTS

name:

date:

professional registration no.:

cad file name: DWG

page type: A 1

client: DBSA

end user client:

public works

Department:
Public Works
REPUBLIC OF SOUTH AFRICA

DIRECTOR-GENERAL
MR. MZIWONKE DLABANTU

consultant

Gonang Consulting Services
Yes We Can

discipline: ARCHITECTURE

service: REPAIR AND RENOVATION OF VICTORIA WEST MAGISTRATE COURT ON ERF 369, VICTORIA WEST

WCS number: 050936

drawing title: BLOCK A SECTION

ref.no.	EDIT	designed	MTY
scale	1:100	drawn	MKM
date	30-08-2018	checked	MKM PrArch 24750446

DPW drawing number: S17-41A-02-002

Rev: D