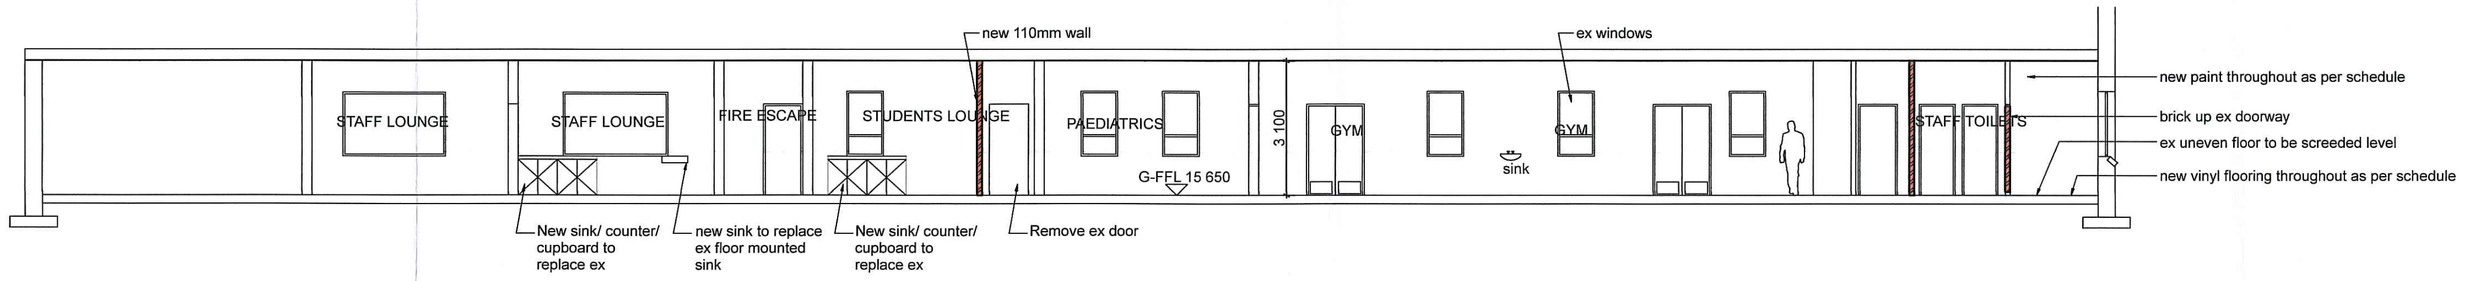

SECTION A - A
Scale 1:100

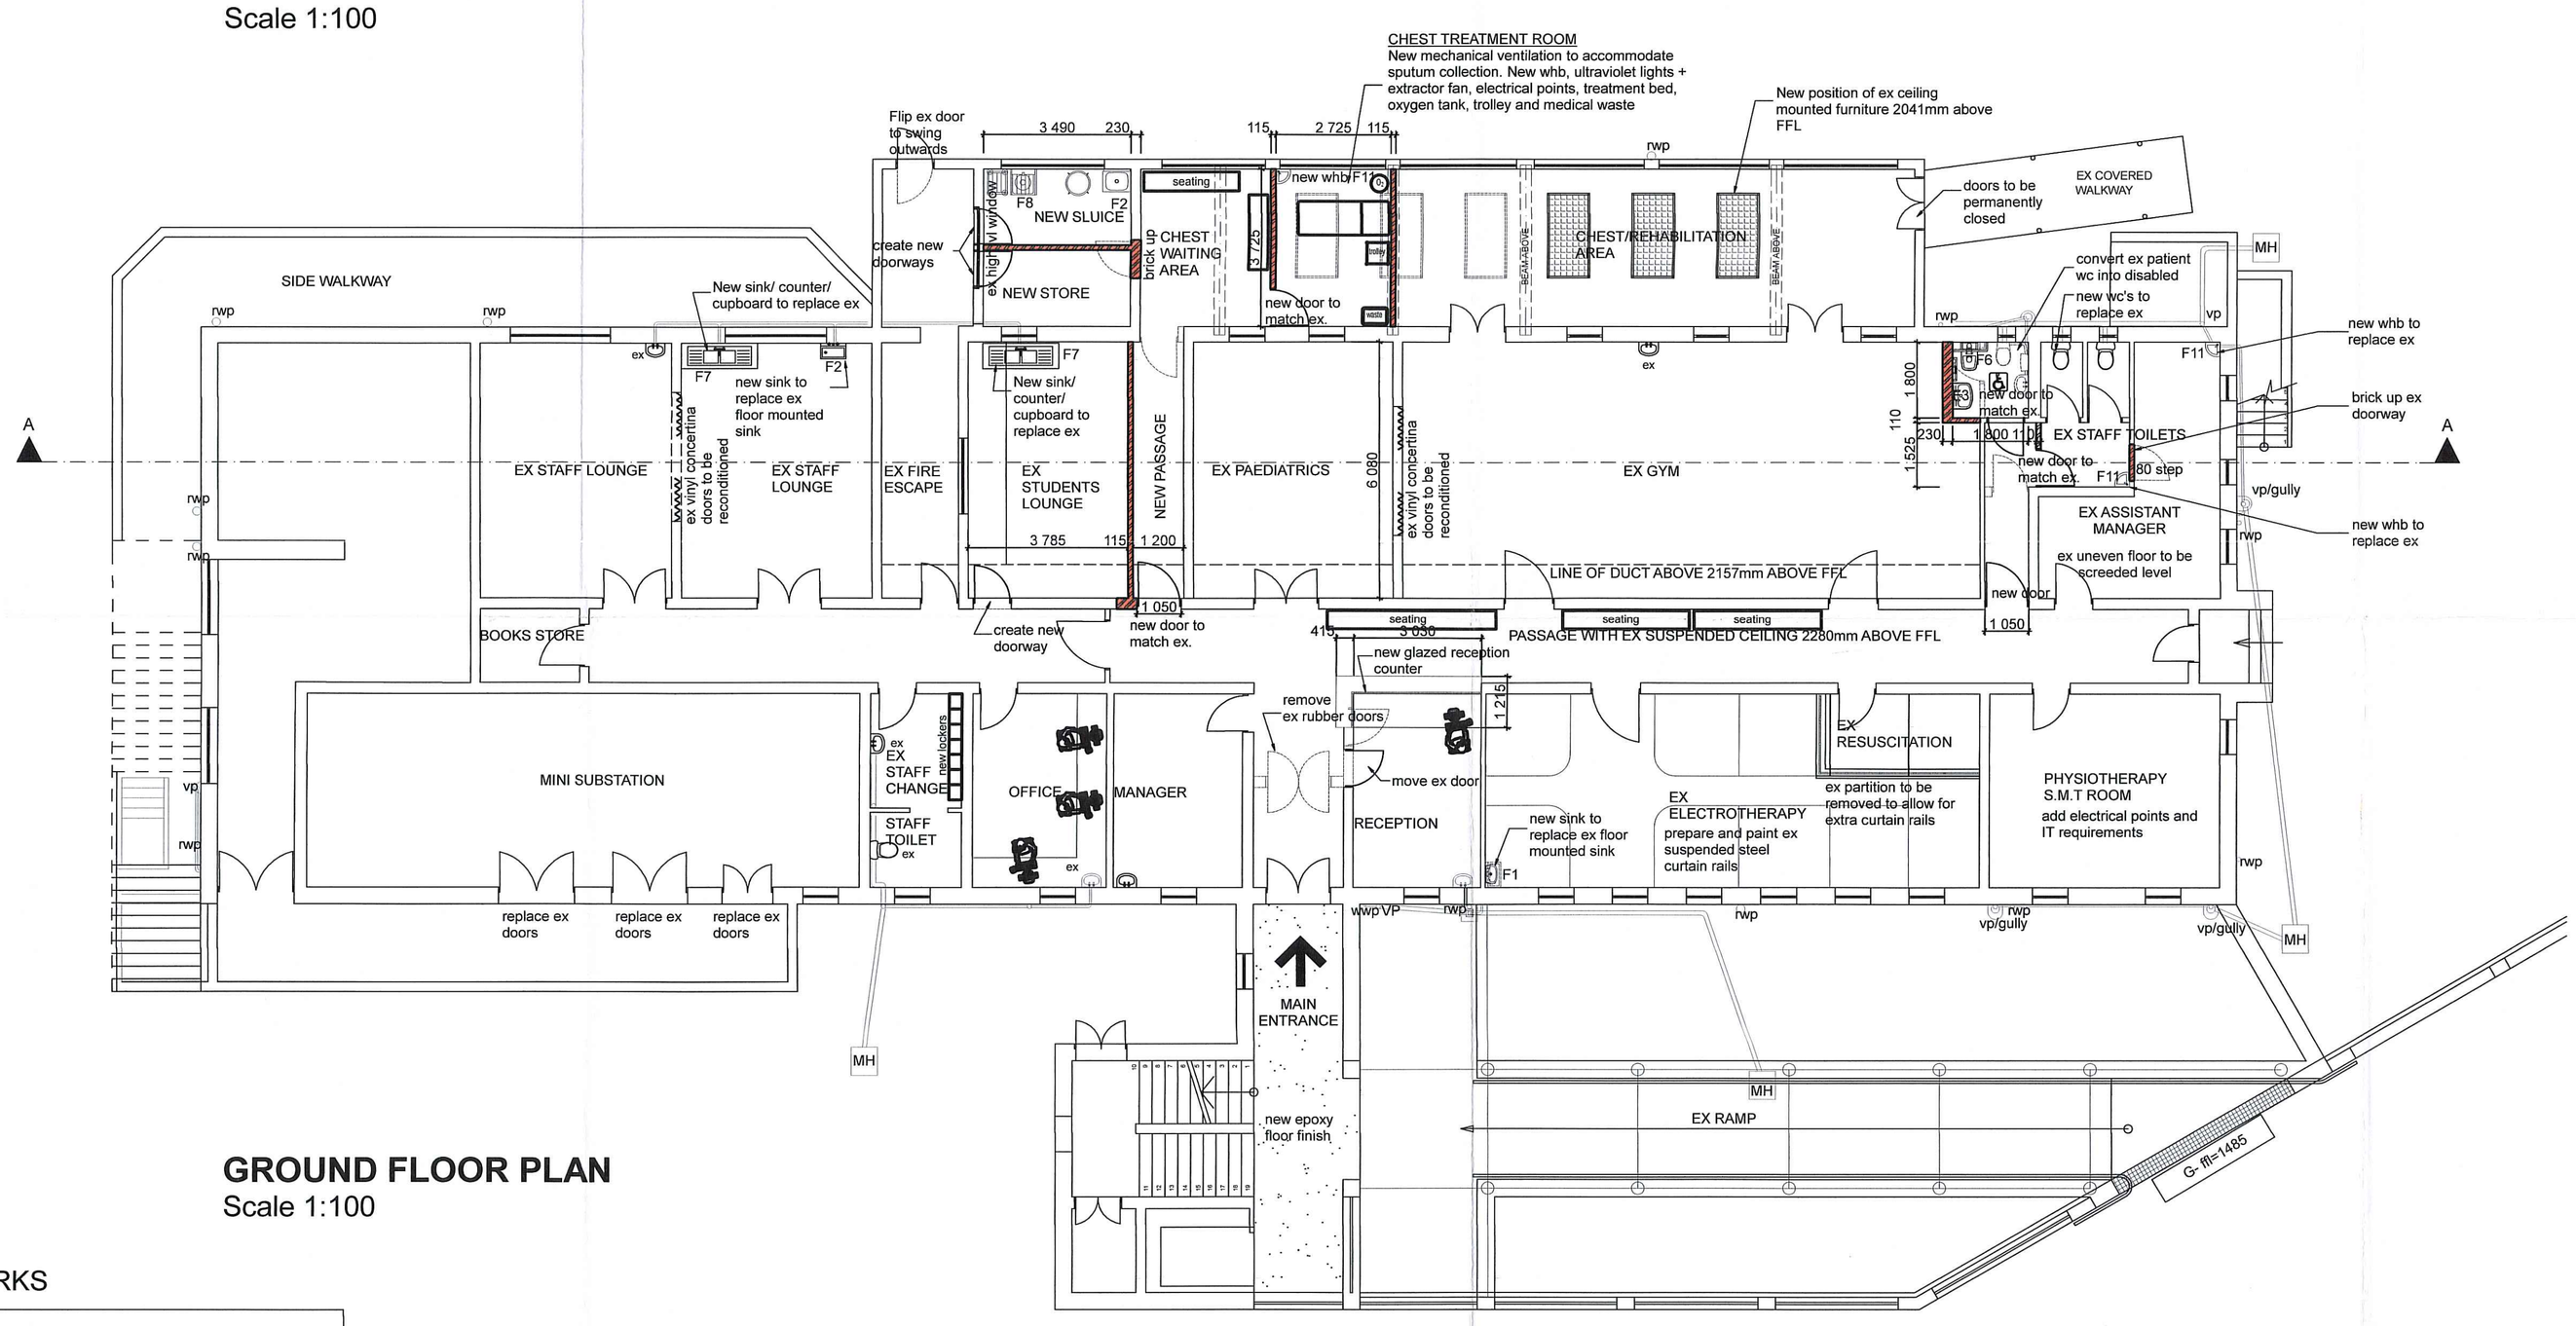

GROUND FLOOR PLAN
Scale 1:100

SCOPE OF WORKS

FINISHES:
- NEW VINYL SHEETING TO FLOORS THROUGHOUT
- NEW COVED SKIRTINGS THROUGHOUT
- NEW PAINT TO WALLS THROUGHOUT
- NEW EPOXY FLOOR OUTSIDE MAIN ENTRANCE

ALL NEW DOORS:
HARDWOOD DOOR AND FRAMES
ALL EX DOORS:
REPAIR AND PREPARE FOR PAINTING

MAKE ALLOWANCES FOR:
- NEW IRONMONGERY TO ALL DOORS
- NEW SANWARE FITTINGS TO REPLACE EXISTING
- REPAIR AND PREPARE ALL WINDOW FRAMES FOR PAINTING
- NEW GLAZING TO ALL WINDOWS
- NEW POLYCARBONATE BURGLAR BARS TO ALL WINDOWS INTERNALLY
- HARDWOOD BUMPER RAILS IN MAIN PASSAGE AND GYM

- NEW SUSPENDED CEILING IN MAIN PASSAGE TO REPLACE EXISTING
- NEW ELECTRICAL POINTS AND LIGHTING THROUGHOUT

N

DEPARTMENT OF PUBLIC WORKS
RECEIVED
2016 -03- 22
MAJOR PROJECTS MANAGEMENT

REVISION			
DATE	NO.	REVISIONS	INIT.
-	-	-	-

Client

Signature:.....Date.....

SAKHISIZWE ARCHITECTS

HEAD OFFICE
41 SWAPO ROAD, BROADWAY , DURBAN NORTH
TEL: 031-563 3424 FAX 031-563 3518
www.sakhisizwearchitects.com

BRANCH OFFICE
SUITE 2b GOLDEN PENNY CENTRE,
26 HELY HUTCHINSON STREET, MTUNZINI
TEL: 035-753 4590 FAX 035-753 4592
www.sakhisizwearchitects.com

Professional Architect's Signature: .....

Mr K.P.Mawesana (Pr Arch) sacap (7902), saia (7593)

PROJECT DESCRIPTION:

ADDITIONS AND ALTERATION TO EXISTING KING EDWARD VIII HOSPITAL NEONATAL NURSERY, PHYSIOTHERAPY & PSYCHOLOGY DEPARTMENT ON ERF 8487 AND ERF 8489 OF THE FARM DURBAN

DRAWING TITLE

PHYSIOTHERAPHY DEPARTMENT
GROUND FLOOR PLAN & SECTION

DATE:	SCALE:	DRAWN:
MARCH 2016	AS SHOWN	MR
PROJECT No. S391.1	DRAWING NO.: SD - 107	REVISION 02

ISSUED FOR APPROVAL		
ISSUED FOR INFORMATION		
ISSUED FOR SUBMISSION	■	
ISSUED FOR TENDER		
ISSUED FOR CONSTRUCTION		