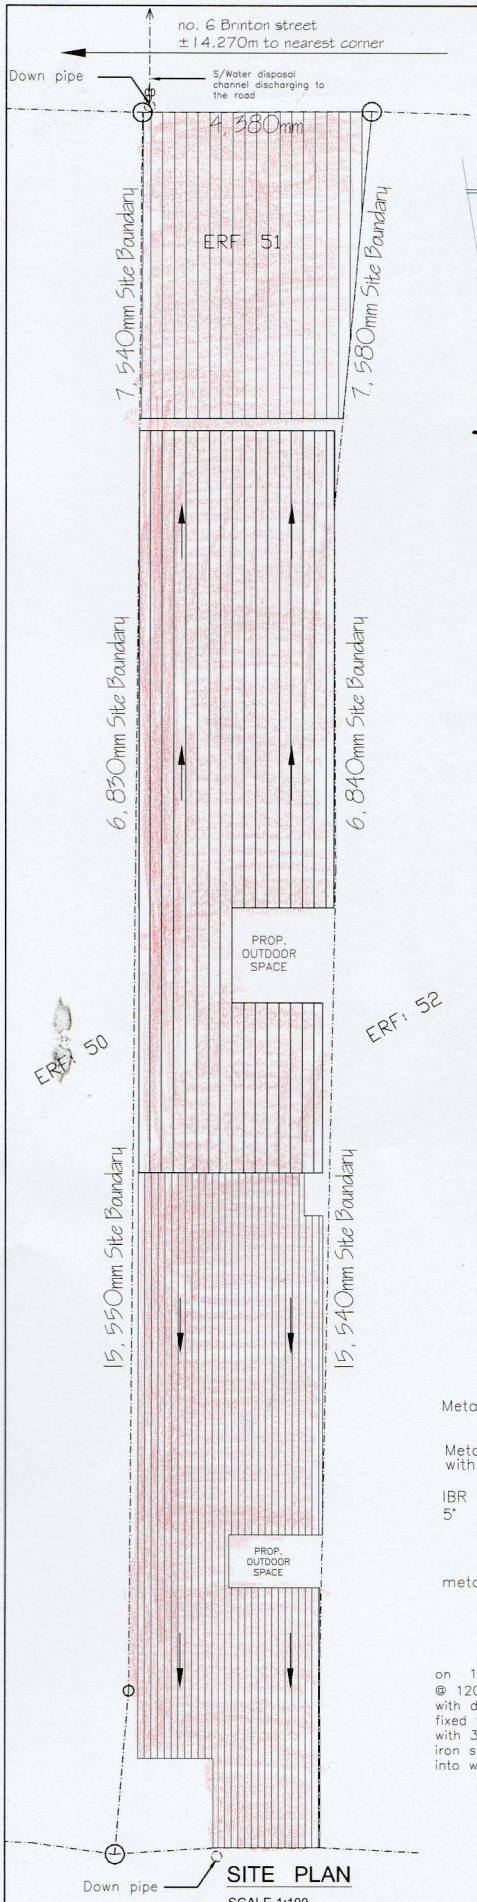

SITE PLAN
SCALE 1:100

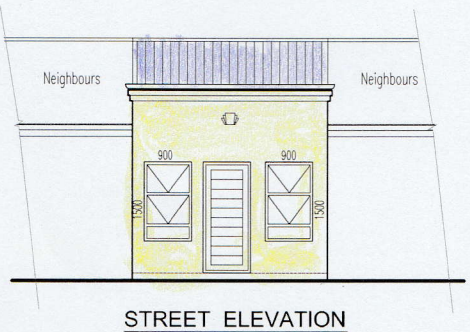

STREET ELEVATION
Scale 1:100

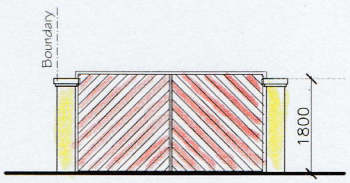

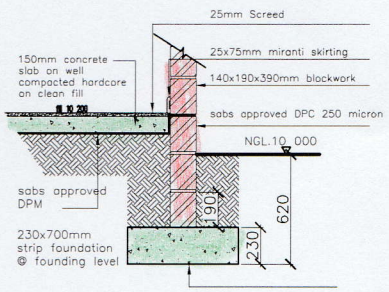

SECTION THRU' FOUNDATION

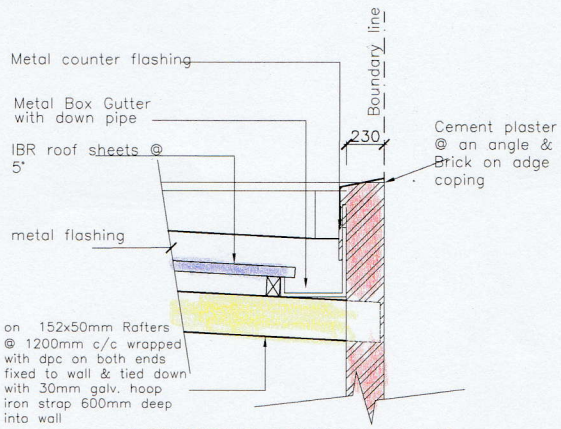

BOX GUTTER DETAIL - scale 1:20

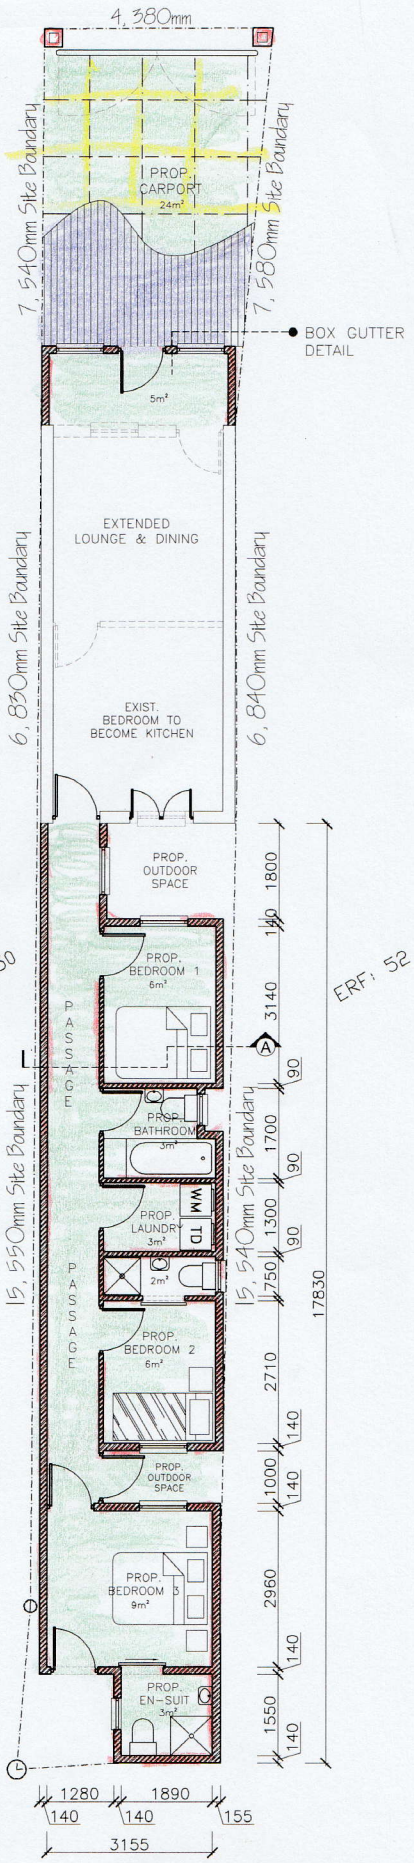

DRW No. 51/PONO/2015

architecture	Ms C.T. Pono	drg. title ADDITIONAL.	Layout Plan	51	erf no: 01-10-2015 drawn by LM date
LONGUDLE ARCHITECTURAL DESIGNS L5 11 Site B Khayelitsha, 7784 Cape Town, 8000 Tel: (021) 361-9162 Cell: 0722 11 4632	address no: .6, Brinton, Langa		droughtsman:	owner:	This scheme is subject to town planning and all other necessary consents. Dimensions, areas and levels where given are only approximate and subject to site survey.
longudle arch. designs, , L 511 SITE B, KHAYELITSHA, 7784, CAPE TOWN 8000, Tel. no#:(021) 361-9162					All dimensions are to be checked on site. Any discrepancies are to be reported to the architect before the work commences. Figured dimensions only are to be taken from this drawing.