


North West Elevation




South West Elevation

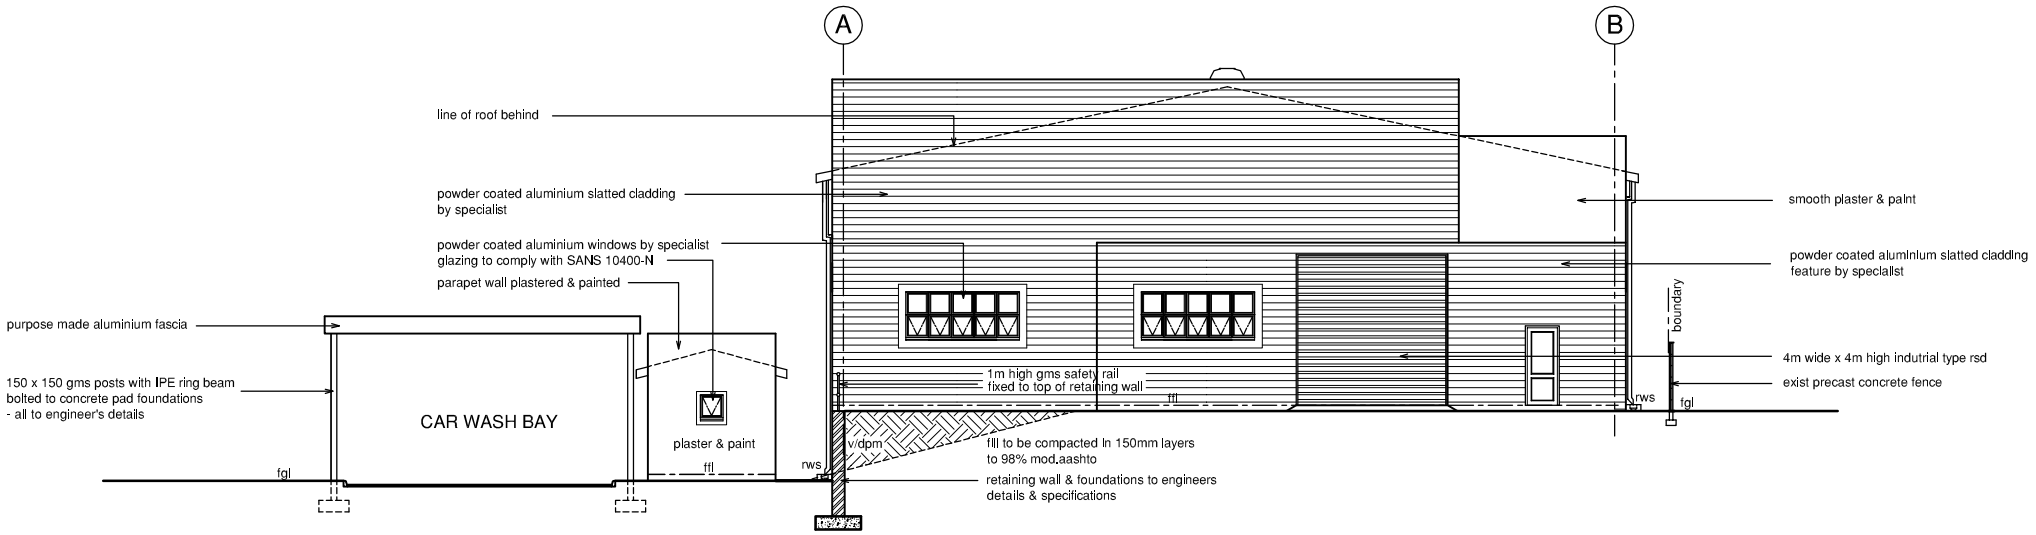


South West Elevation

(Car Wash Bay & Office )

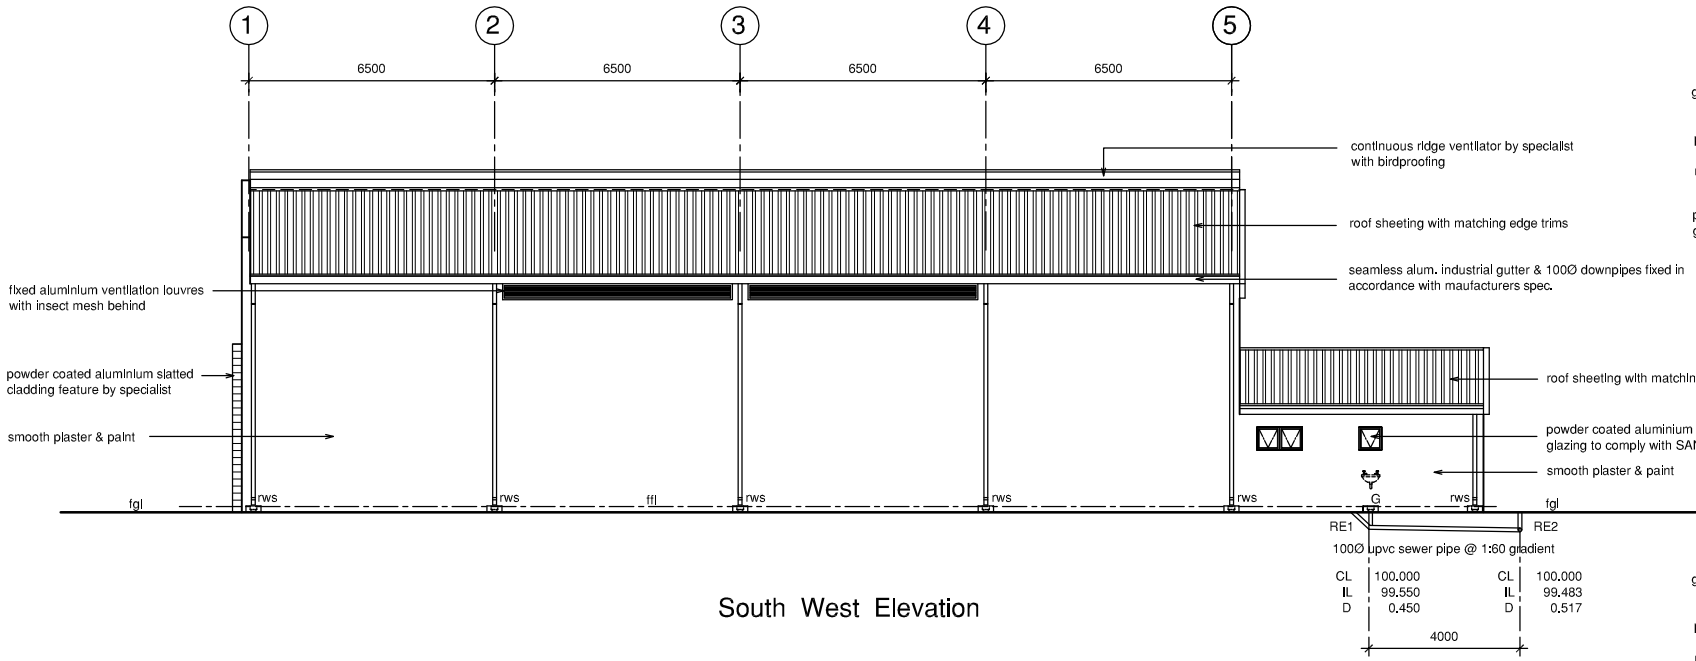


South East Elevation

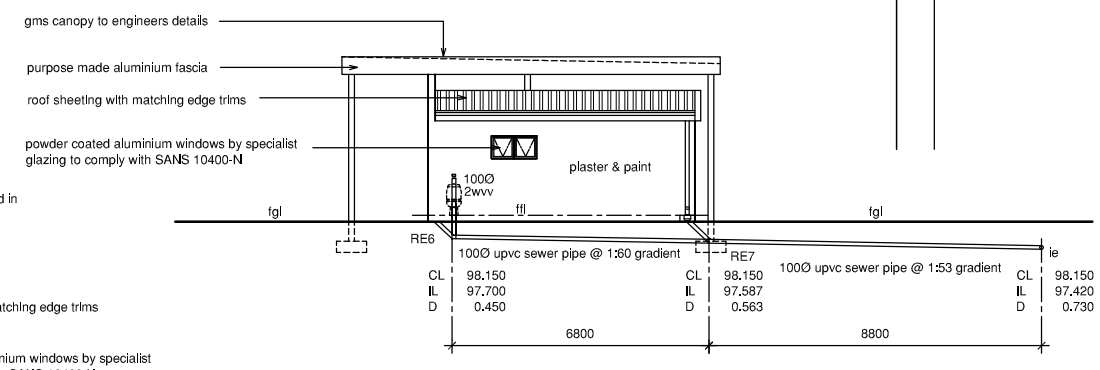


North East Elevation

(Car Wash Bay & Office )

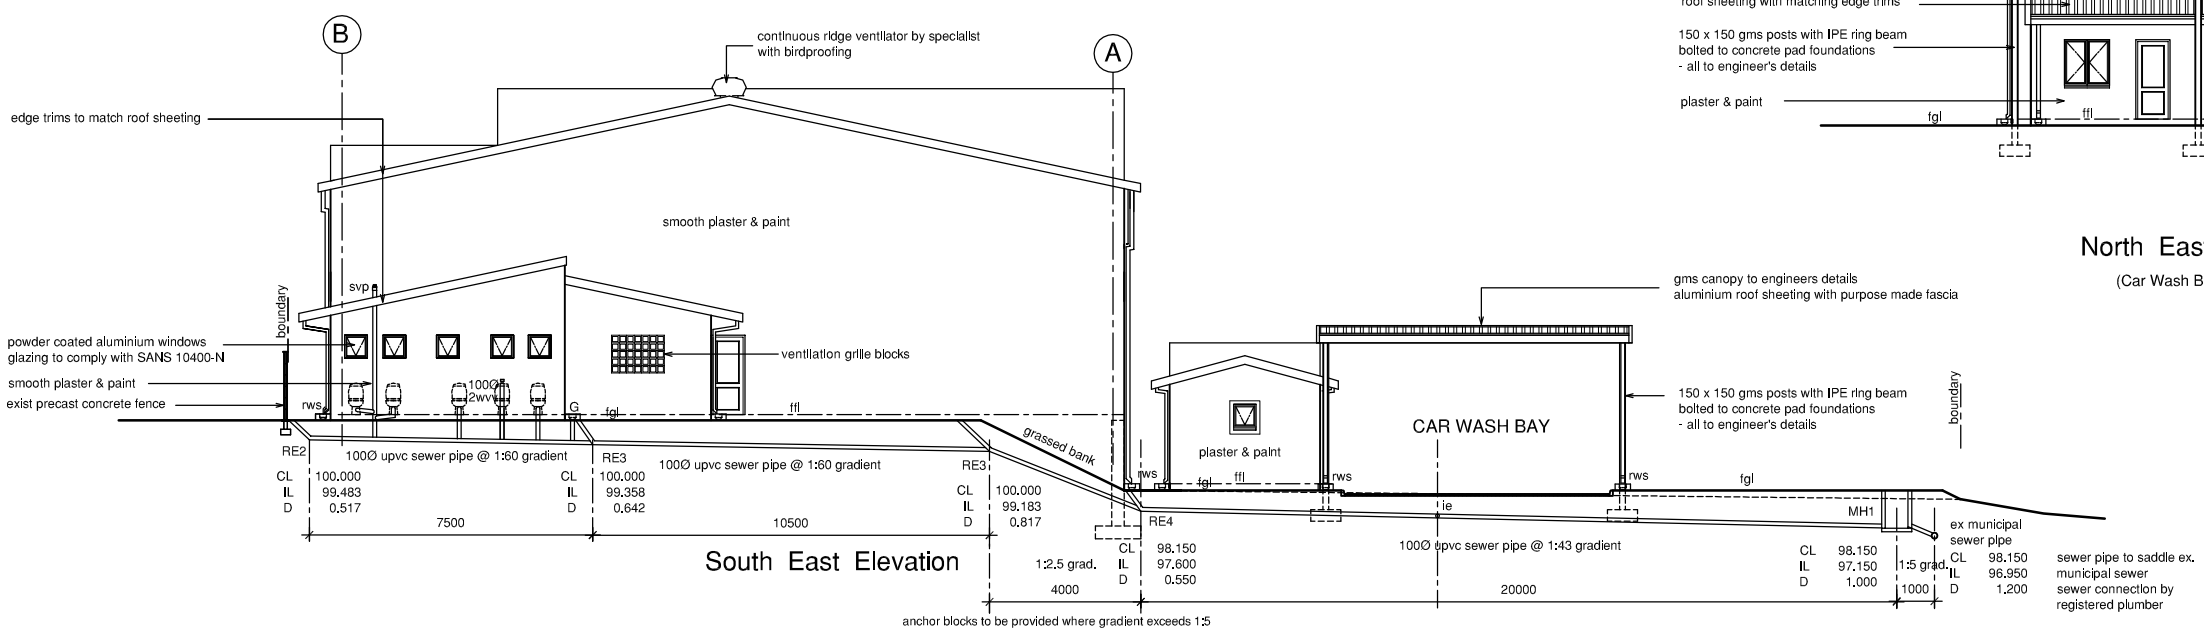Occupancy : J3

CONSULTANT:

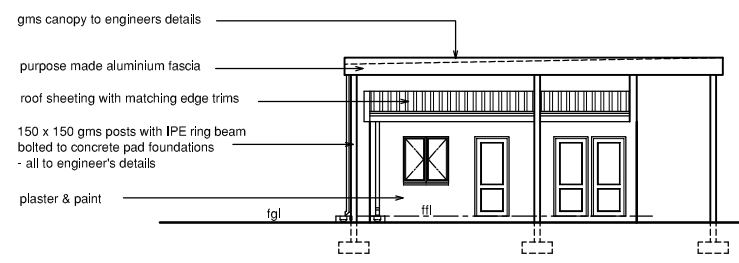
Haroon Kader Architech
studio : 81 ras dashan street
s h a l l c r o s s
mobile : 0 8 4 6 0 8 7 8 6 4
landline : 0 3 1 4 0 9 8 2 4 9
e-mail : haroonkader@gmail.com
sacap : Pr S Arch T s t 0 0 3 2 7


CLIENT / OWNER DETAILS:

Southville Trust

CLIENT'S / OWNER'S SIGNATURE:

PROJECT TITLE:

Proposed New Warehouse,
Car Wash & Offices
at 33 & 35 Gopalsingh Road
on Lots 26 & 29 Parukville

DRAWING TITLE:

Submission Drawing

DRAWING DESCRIPTION: Elevations

| SCALE: | 1:100 (A1) | REVISION: | DRAWN BY: HK. |
|---|---|---|---|
| PROJECT NO. | 19_013 | ISSUED DATE: | 22-03-2019 |