SITE PLANS

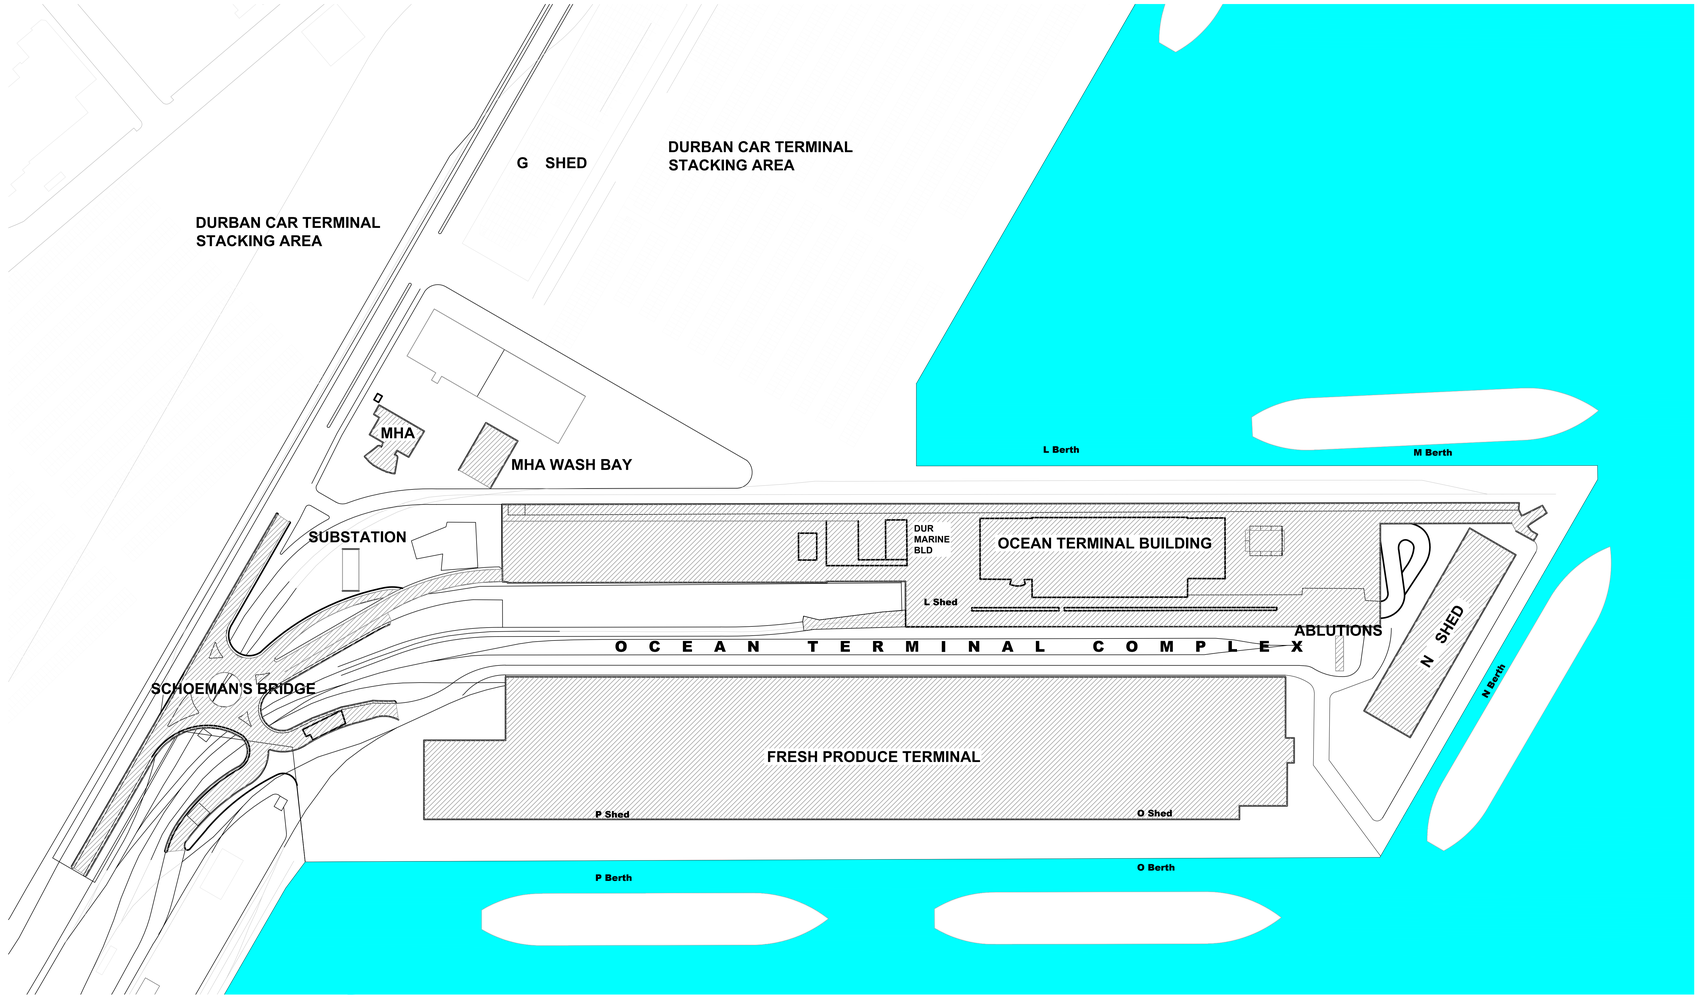

SITE PLAN
1 : 1250

Demolished Buildings List.

1. MHA Mess Building
2. MHA Wash Bay
3. Shoesman Bridge
4. L Shed
   a) Dur Marine Building
   b) Ocean Terminal Building
5. M Shed
6. N Shed
7. Fresh Product Terminal
   a) O Shed
   b) P Shed
8. Ablution Block

DRAWING NO.	REFERENCE

REFERENCE DRAWINGS

NOTES

1. DO NOT SCALE DRAWING - ONLY DIMENSIONS SHOWN TO BE USED.

2. THE CONTRACTOR SHALL VERIFY ALL CONDITIONS, DIMENSIONS AND LEVELS ON THE SITE AND NOTIFY THE NEC SUPERVISOR OF ANY VARIATIONS BEFORE CONSTRUCTION.

NO.	DESCRIPTION	BY	CHKD	APPD	DATE
.	AMAFA APPLICATION	S.W.S	R.S	R.S	07.04.2022

REVISIONS

This Document including all design and information therein is Confidential Intellectual Property of Transnet.
Copyright and all other rights are reserved by Transnet. This Document may only be used for its intended purpose.

CONTRACTOR / CONSULTANT			
TITLE	NAME	SIGN	DATE
	.		. . .
	.		. . .
	.		. . .
	.		. . .

OPERATING DIVISIONS			
TITLE	NAME	SIGN	DATE
	.		. . .
	.		. . .
	.		. . .
	.		. . .

TNPA PROJECTS			
TITLE	NAME	SIGN	DATE
DRAWN	SwS		07 04 22
CHECKED	RS		07 04 22
DESIGNED	.		. . .
CHECKED	.		. . .
	.		. . .
	.		. . .

PR.ENG. / PR.TECH./PR. ARCH		
NAME	RIONA SEWNARAIN	DATE
SIGNATURE		07 04 22
REG. NUMBER	PR 6715	
SCALE :	AS SHOWN	A0

Transnet National Ports Authority
TRANSNET LTD - REG. NO. 1990/000900/30
237 MAHATMA GANDHI ROAD
DURBAN
P.O. BOX 31583, DURBAN
TEL: 031 361 1696
FAX: 0866 770815

TRANSNET

PORT OF DURBAN

CAR TERMINAL EXPANSION
CONVERSION OF OCEAN TERMINAL BUILDING TO CAR TERMINAL ADDITIONAL PARKING
Site Plan and Locality Plan
DEMOLITION PLAN

PROJECT NUMBER	OD	FBS	DIS	TYPE	DRAWING NO.	SHEET	REV	ID
2 1 2 6 4 0 1	1	0 0 0	A	L A	0 0 1	0 1	. 1	TD