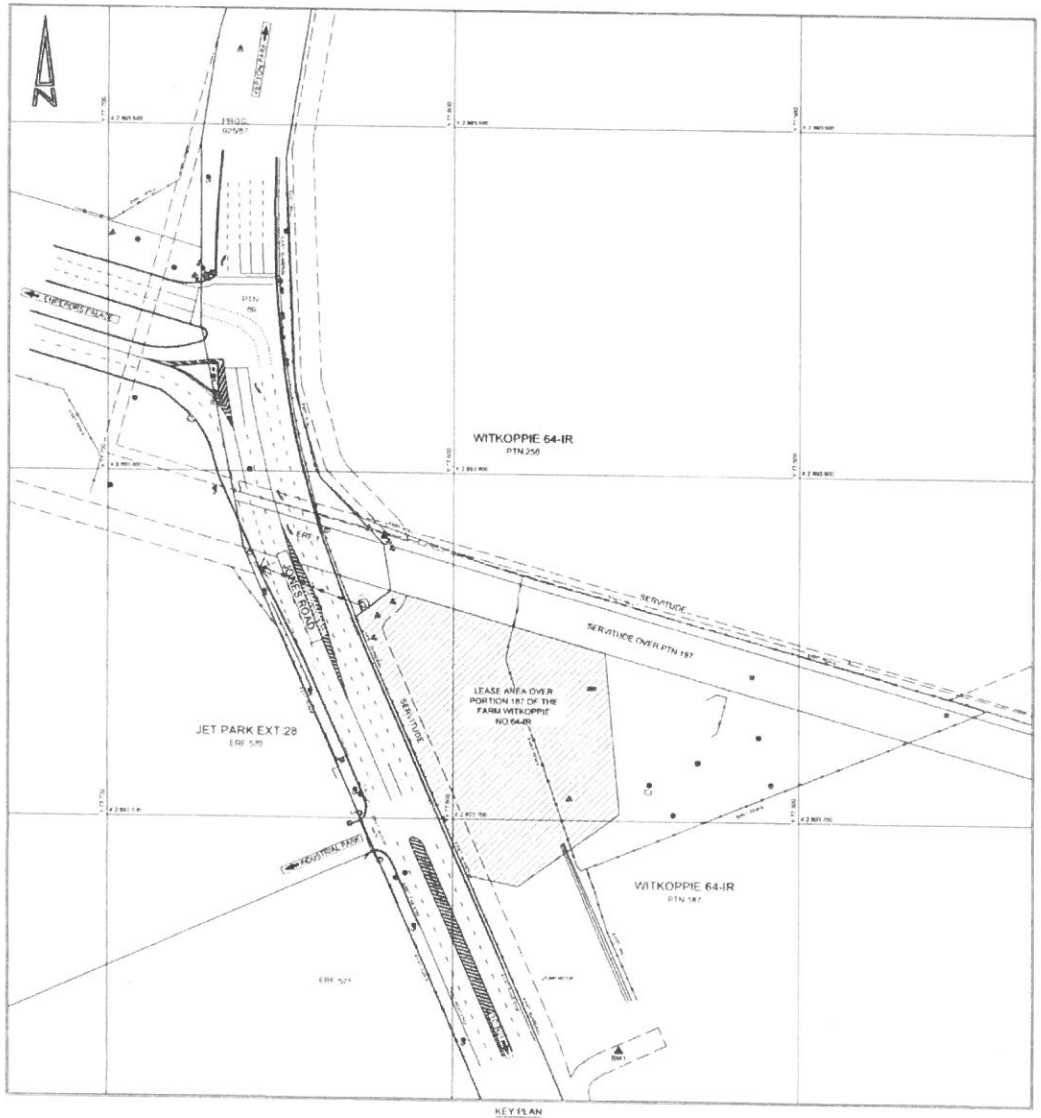

KEY PLAN
SCALE 1:500

LOCALITY PLAN
SCALE N.T.S

LEGEND

BENCHMARK DATA (WGS84)

DESC	Y COORD	X COORD	ELEVATION
BM1	[illegible]	[illegible]	[illegible]
BM2	[illegible]	[illegible]	[illegible]
BM3	[illegible]	[illegible]	[illegible]

LIST OF DRAWINGS ROADS AND STORMWATER

DESCRIPTION	DRW NR
[illegible]	[illegible]

LIST OF DRAWINGS WATER AND SEWER

DESCRIPTION	DRW NR
[illegible]	[illegible]

APPROVAL

WSP

WSP Group Africa (Pty) Ltd
Civil and Coastal Division

AIRPORTS COMPANY SOUTH AFRICA

HOWARD ROBINSON ARCHITECT

JONES ROAD FILLING STATION

KEY PLAN AND LIST OF DRAWINGS

AS SHOWN	A ARNUTE	8 NOVEMBER
A BOTHA	A BOTHA	2014/11/24
15716	C0001	A

COPYRIGHT RESERVED

CESA

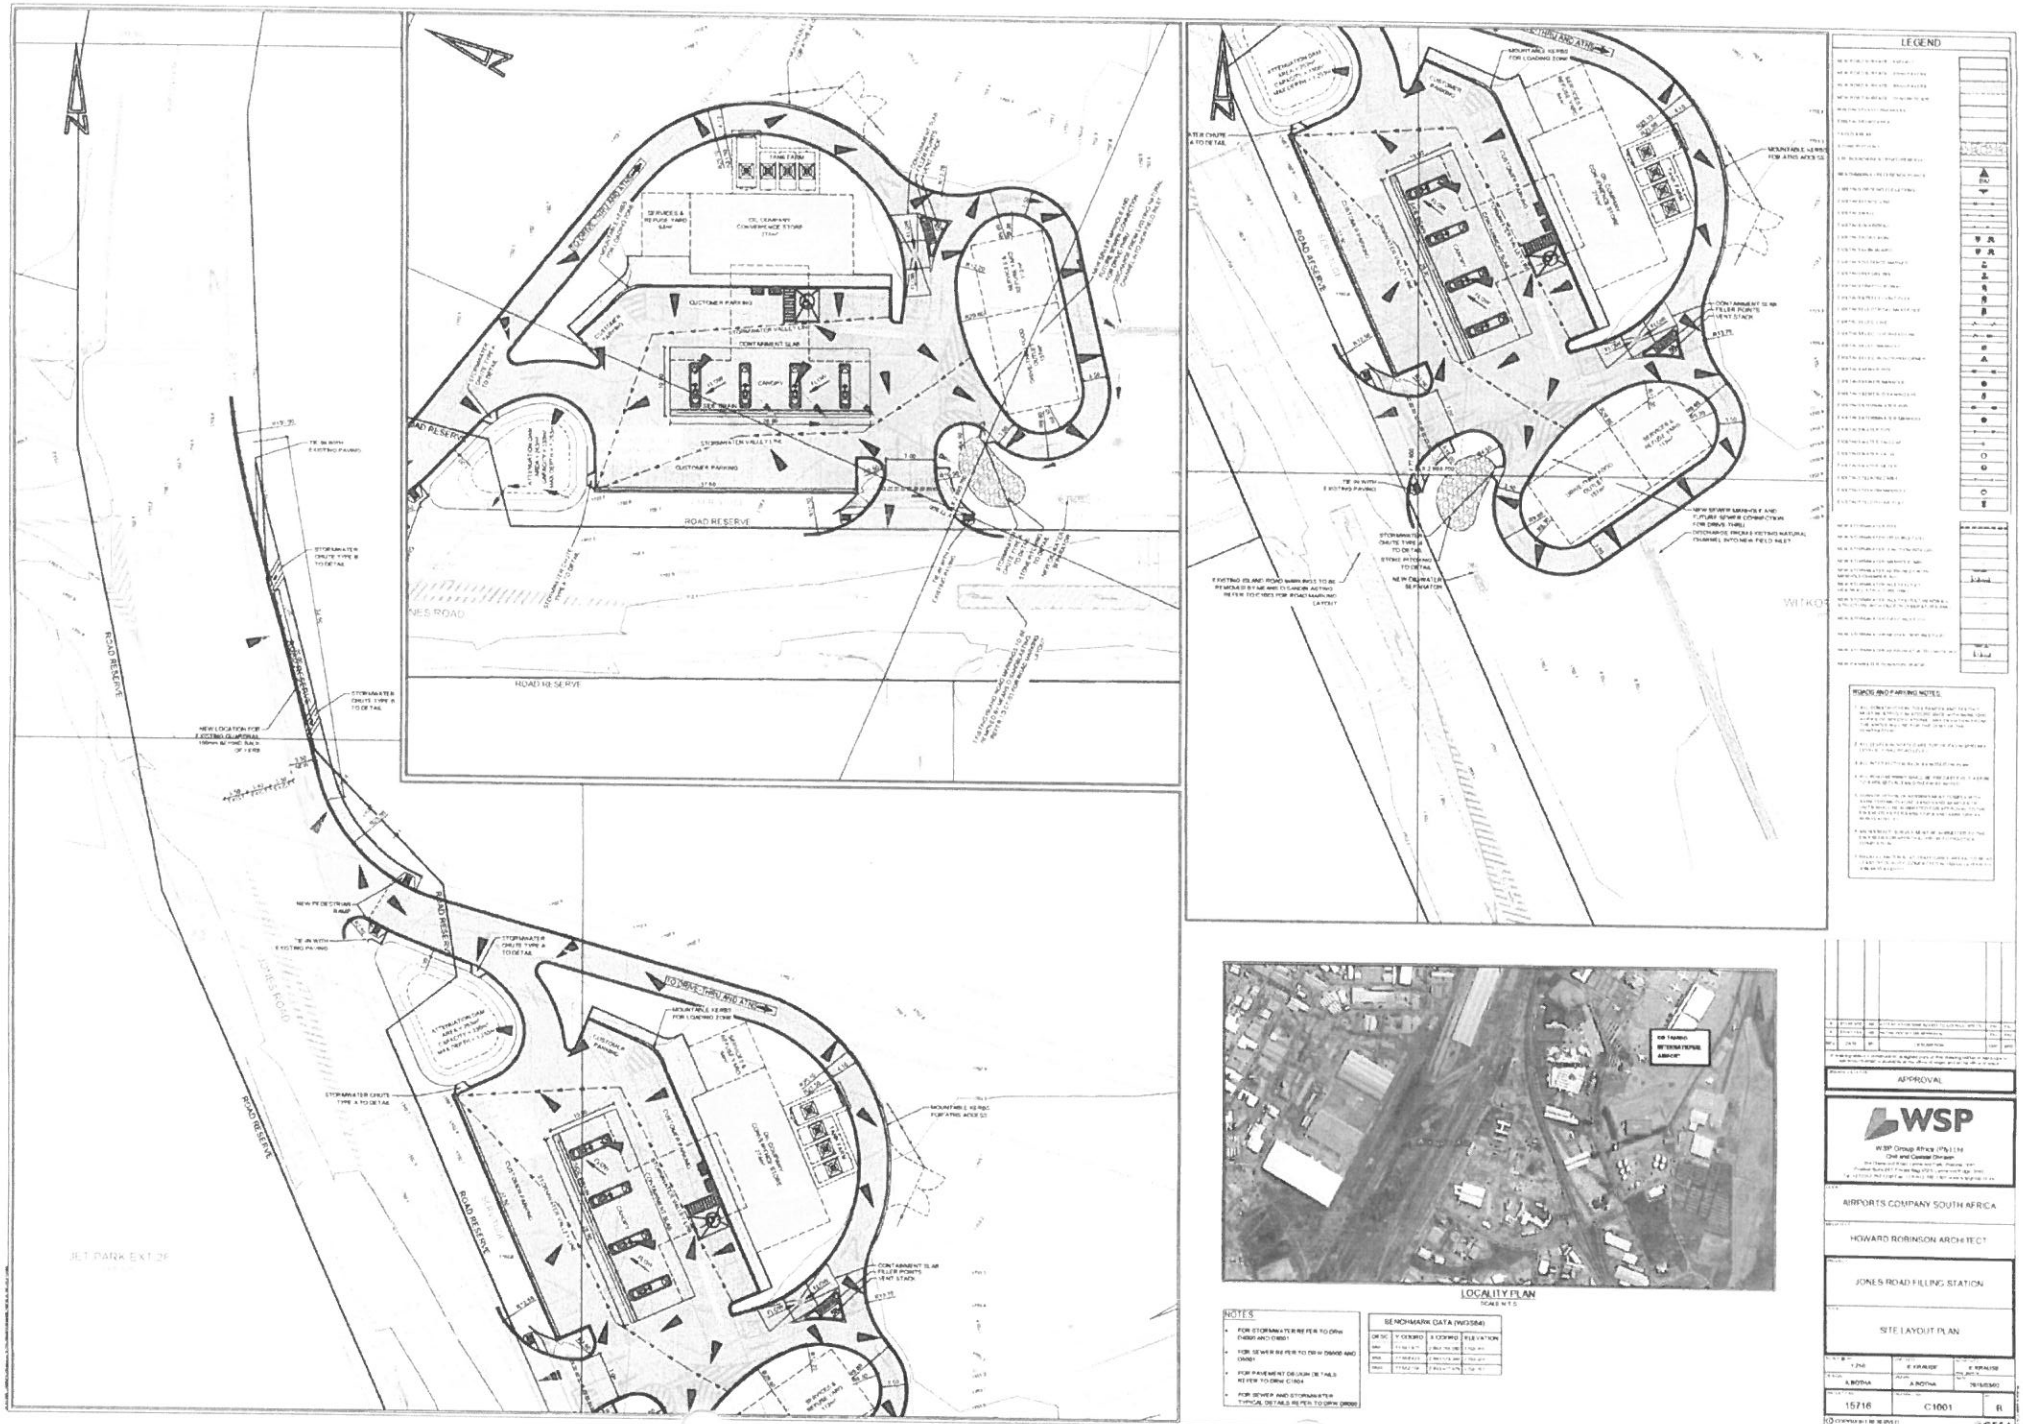
ROAD RESERVE
JONES ROAD
JET PARK EXT 26
WITKOP
LEGEND
SIGNS AND PAINTING NOTES
LOCALITY PLAN
NOTES
BENCHMARK DATA (WG3584)
APPROVAL
WSP
AIRPORTS COMPANY SOUTH AFRICA
HOWARD ROBINSON ARCHITECT
JONES ROAD FILLING STATION
SITE LAYOUT PLAN
15716
C1001
CESA