GROUND STOREY PLAN

OCCUPANCY CLASSIFICATION:
LOW RISK COMMERCIAL - B3

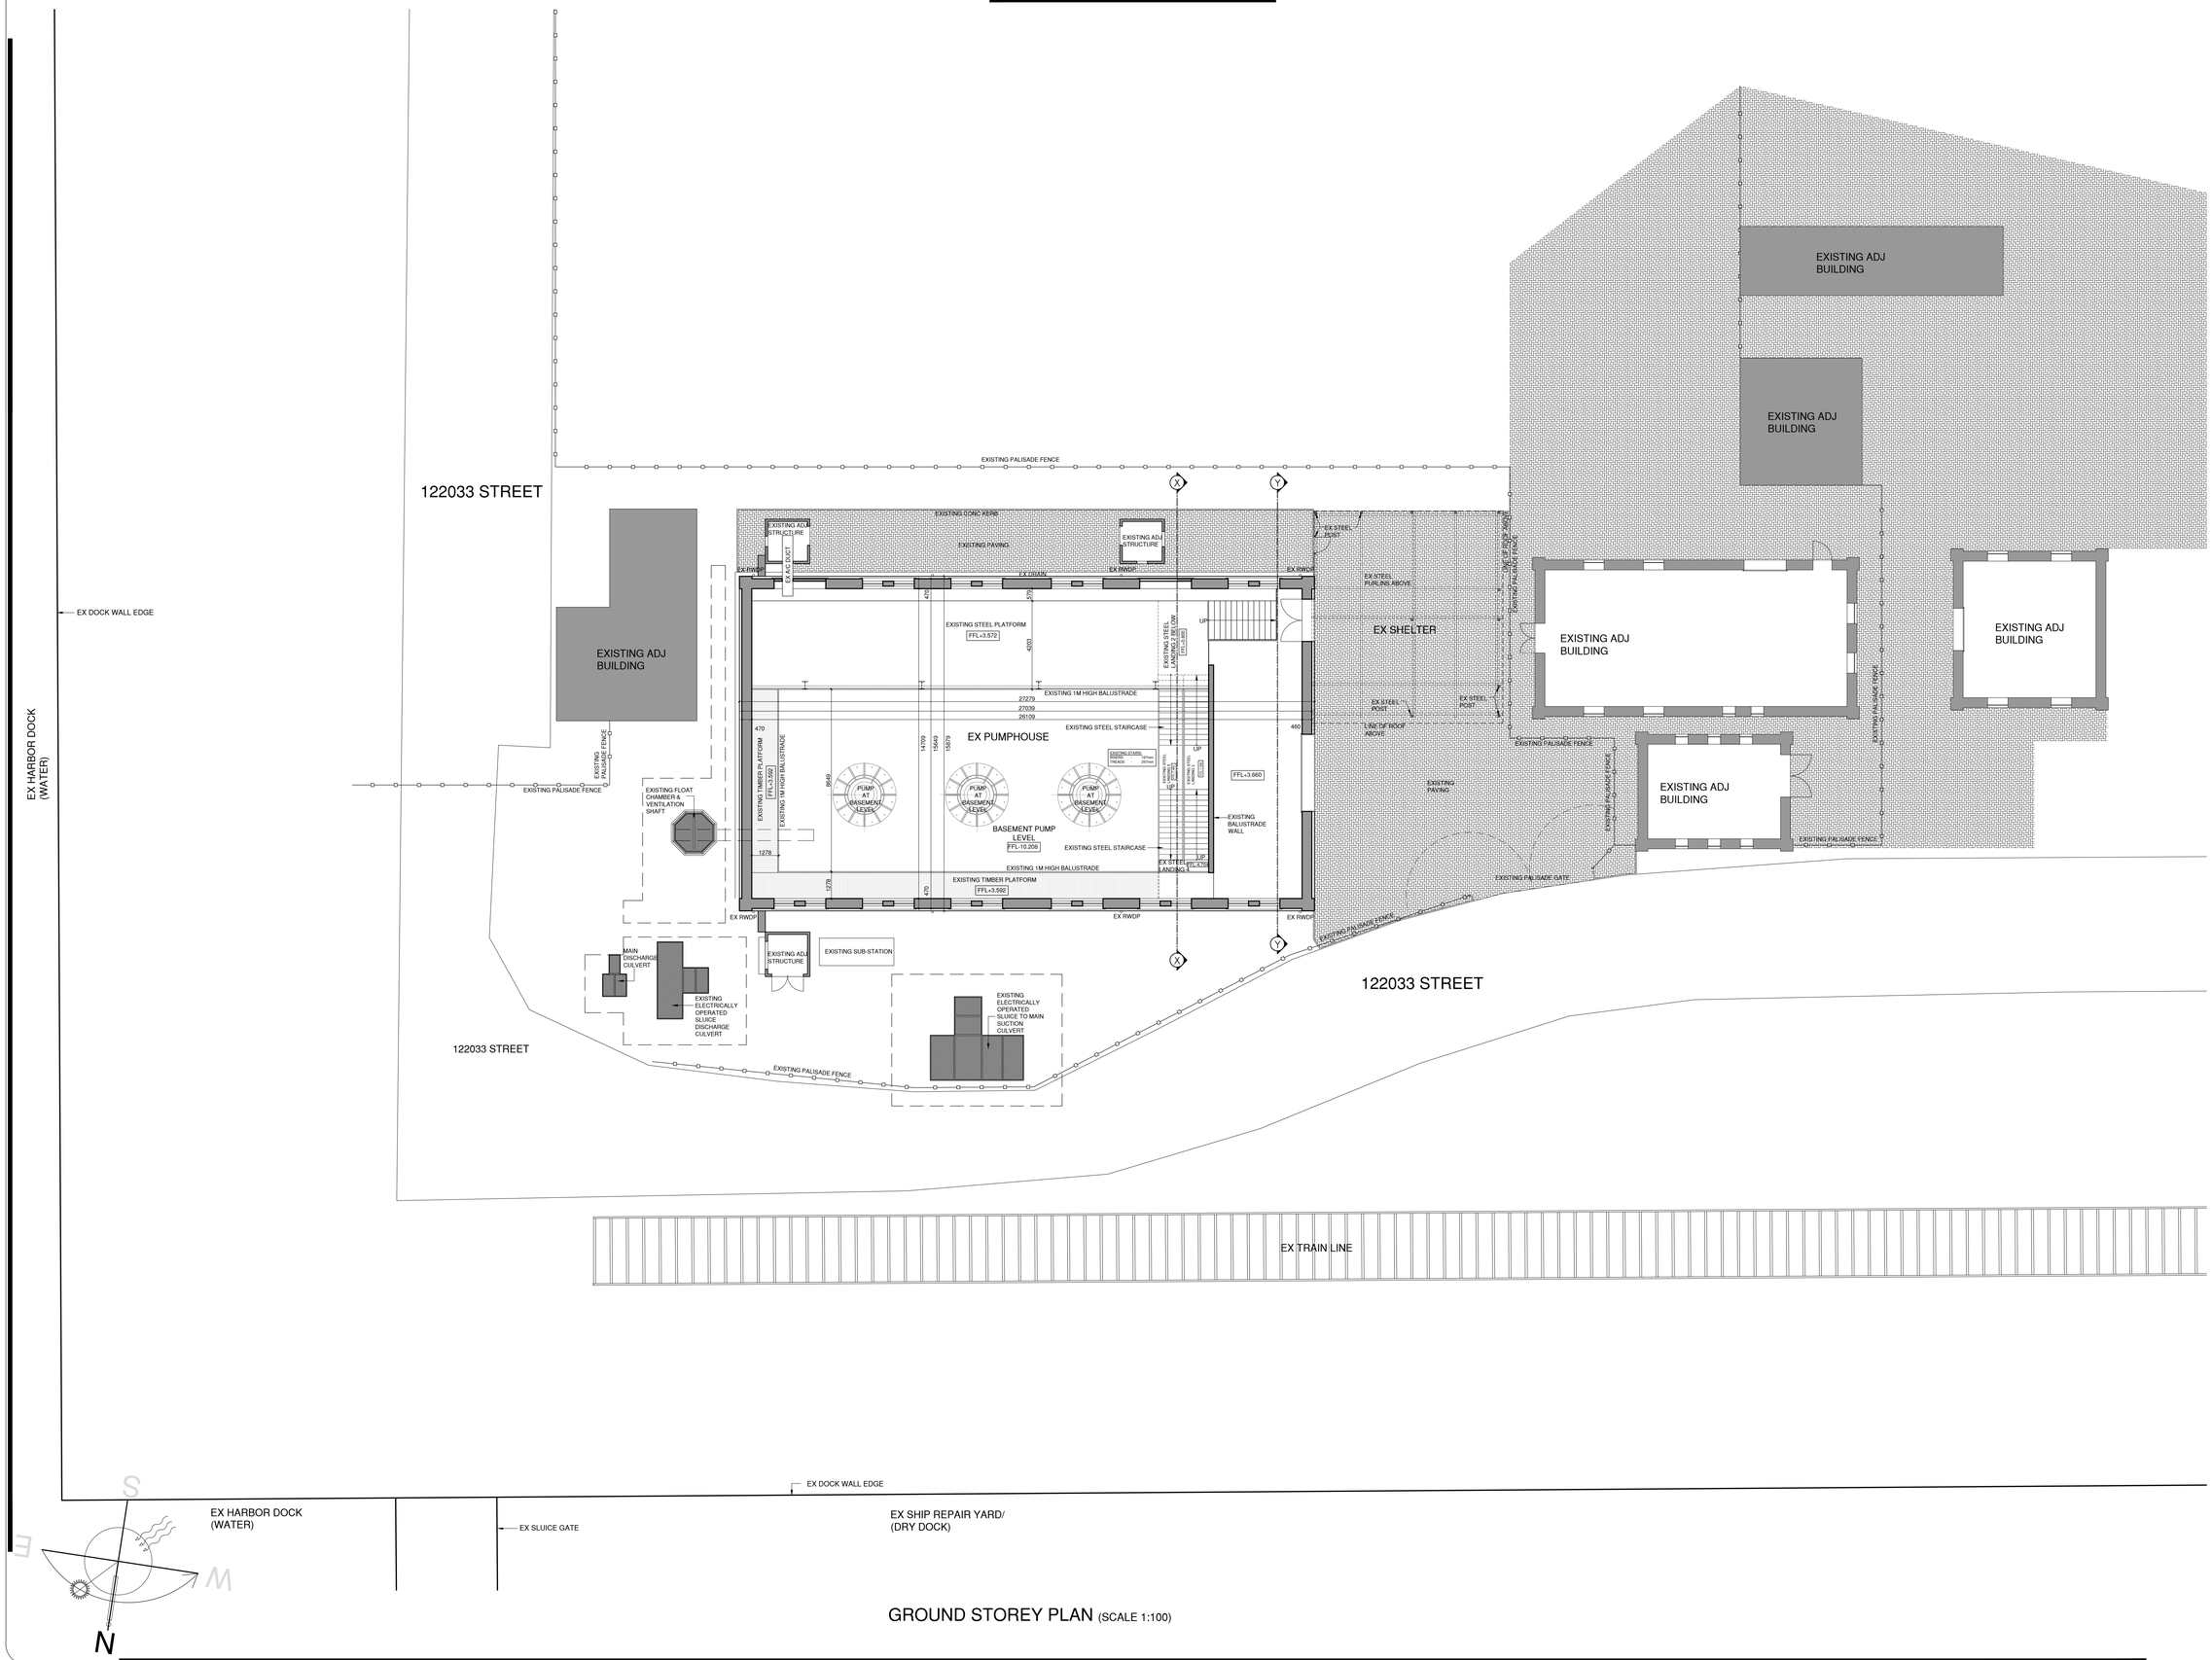

GROUND STOREY PLAN (SCALE 1:100)

NO	REVISION	DATE

PROPOSED ROOF AND PUMP REPLACEMENT TO EXISTING PUMPHOUSE AT 122033 STREET ON PORTION 1 OF ERF 10019 DURBAN FOR TRANSNET

GROUND STOREY PLAN

AUTHOR'S SIGNATURE

OWNER'S SIGNATURE

RM architectural studio
2 LORRAINE AVENUE, UMBILO, DURBAN,4001
(PROF SNR ARCH TECHNOLOGIST)
REG NO - ST 2083
CELL: 0611 979 070

PLAN NO:	SCALE:	DATE:	DRAWN BY:	REV NO:
R200	1:100	31/08/2022	R. MISSER	-