SECTIONS & ELEVATIONS OF EX PUMPHOUSE

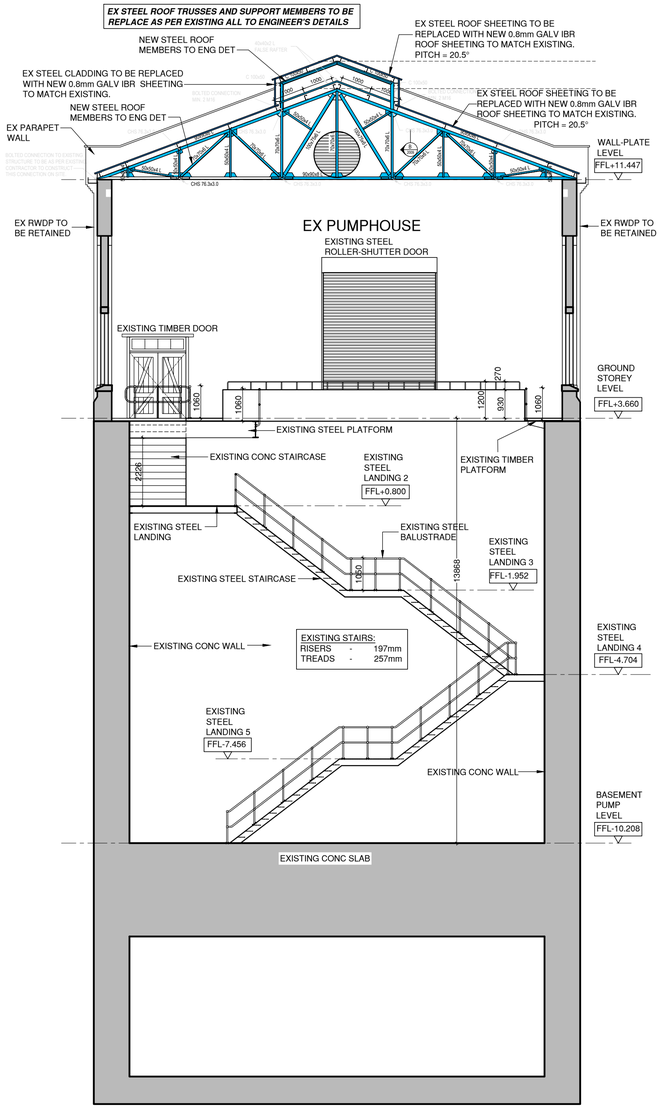

SECTION X-X (SCALE 1:100)

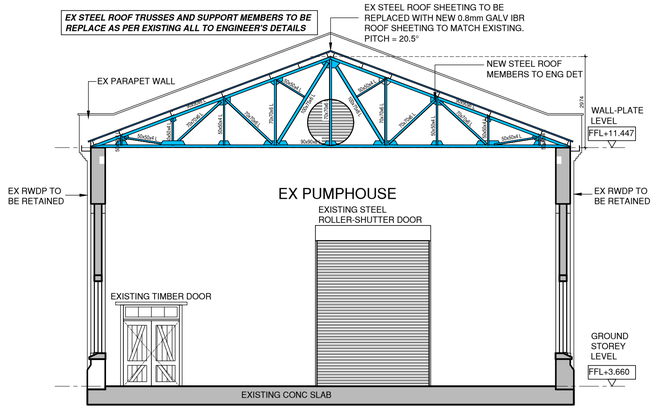

SECTION Y-Y (SCALE 1:100)

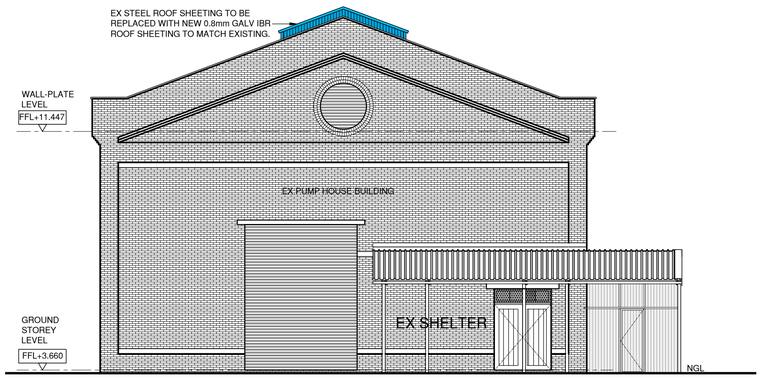

WEST ELEVATION (SCALE 1:100)

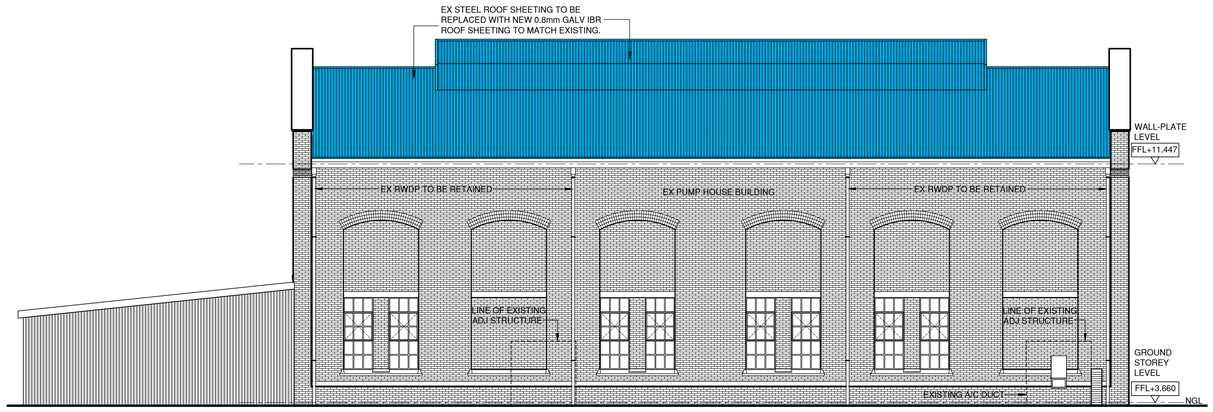

SOUTH ELEVATION (SCALE 1:100)

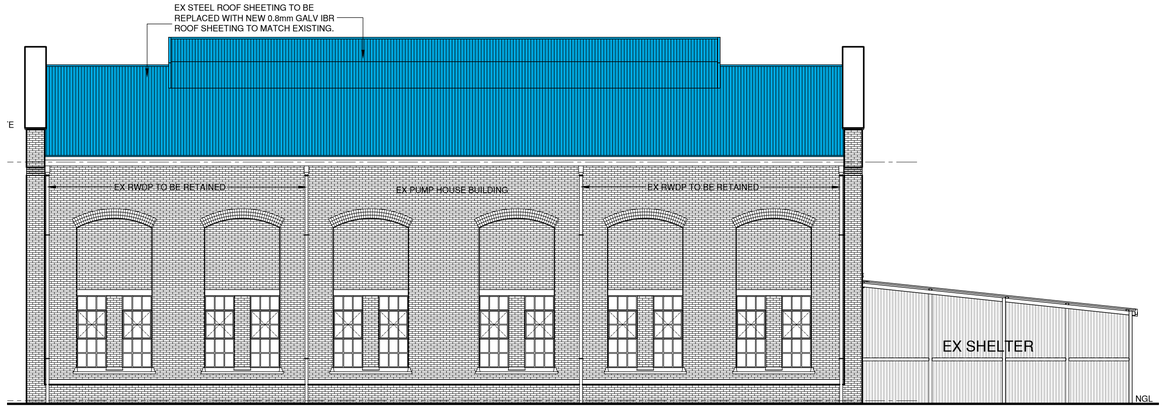

NORTH ELEVATION (SCALE 1:100)

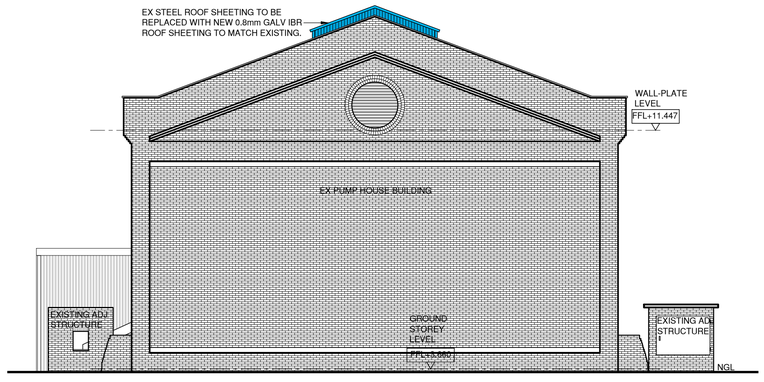

EAST ELEVATION (SCALE 1:100)

OCCUPANCY CLASSIFICATION:
LOW RISK COMMERCIAL - B3

NO	REVISION	DATE
-	-	-

PROPOSED ROOF AND PUMP REPLACEMENT TO EXISTING PUMPHOUSE AT 122033 STREET ON PORTION 1 OF ERF 10019 DURBAN FOR TRANSNET

SECTIONS & ELEVATIONS

AUTHOR'S SIGNATURE

OWNER'S SIGNATURE

RM architectural studio

2 LORRAINE AVENUE, UMBILO, DURBAN,4001

(PROF SNR ARCH TECHNOLOGIST)
REG NO - ST 2083
CELL: 0611 979 070

PLAN NO:	SCALE:	DATE:	DRAWN BY:	REV NO:
R400	1:100	31/08/2022	R. MISSER	-