BASEMENT GENERAL LAYOUT AND NEW ROOF DETAILS

OCCUPANCY CLASSIFICATION:
LOW RISK COMMERCIAL - B3

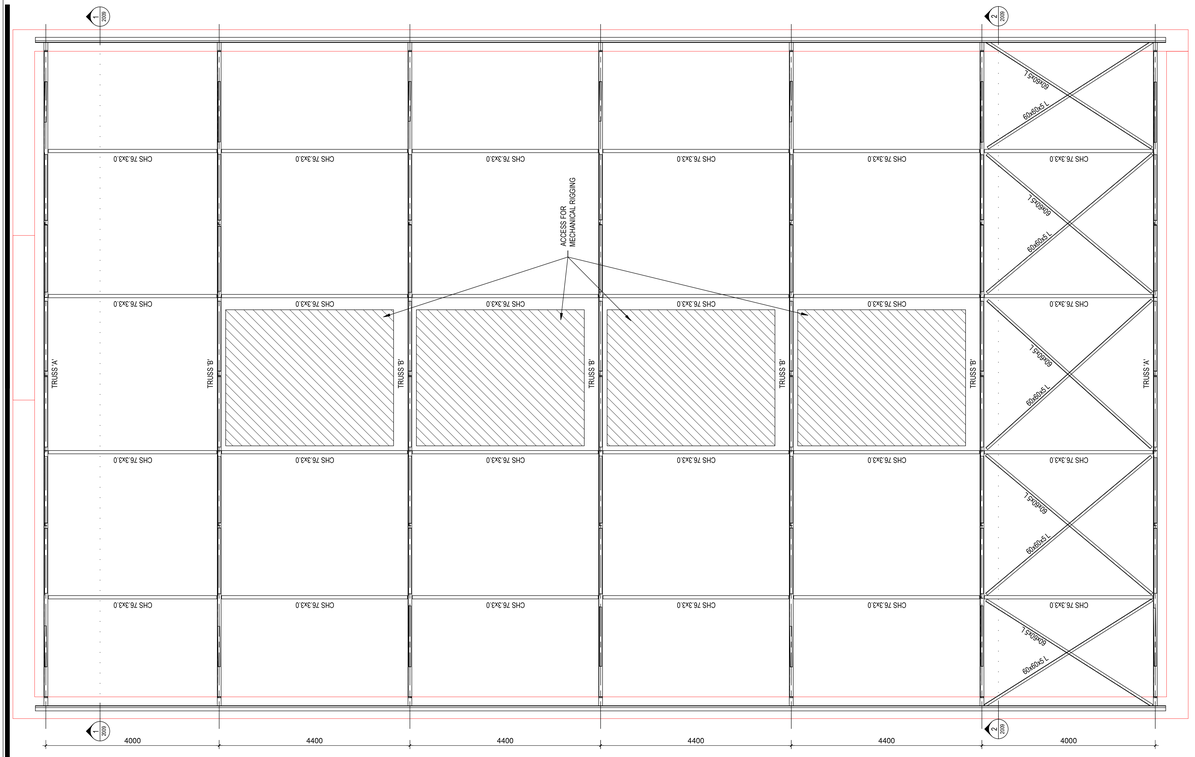

STEEL ROOF STRUCTURE - BOTTOM CHORD LAYOUT PLAN (SCALE 1:50)

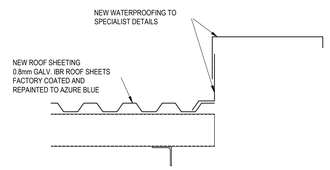

SECTION C-C (SCALE 1:10)

ALL MEASUREMENTS TO BE VERIFIED ON SITE PRIOR TO DRAWING UP OF SHOP DRAWINGS, CONSTRUCTION AND ERECTION

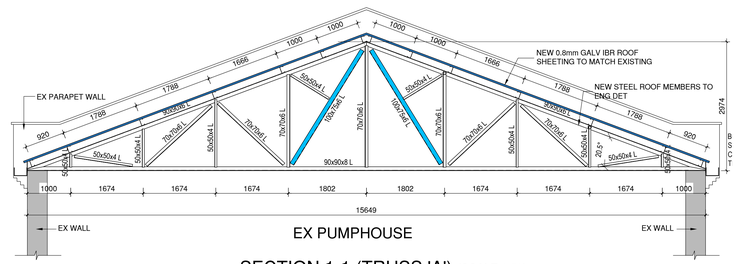

SECTION 1-1 (TRUSS 'A') (SCALE 1:50)

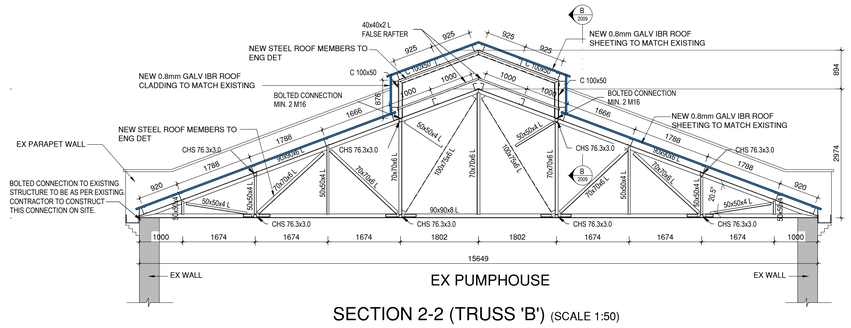

SECTION 2-2 (TRUSS 'B') (SCALE 1:50)

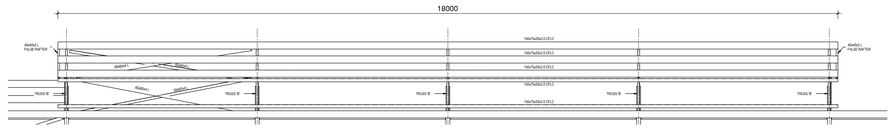

SECTION B-B (SCALE 1:50)

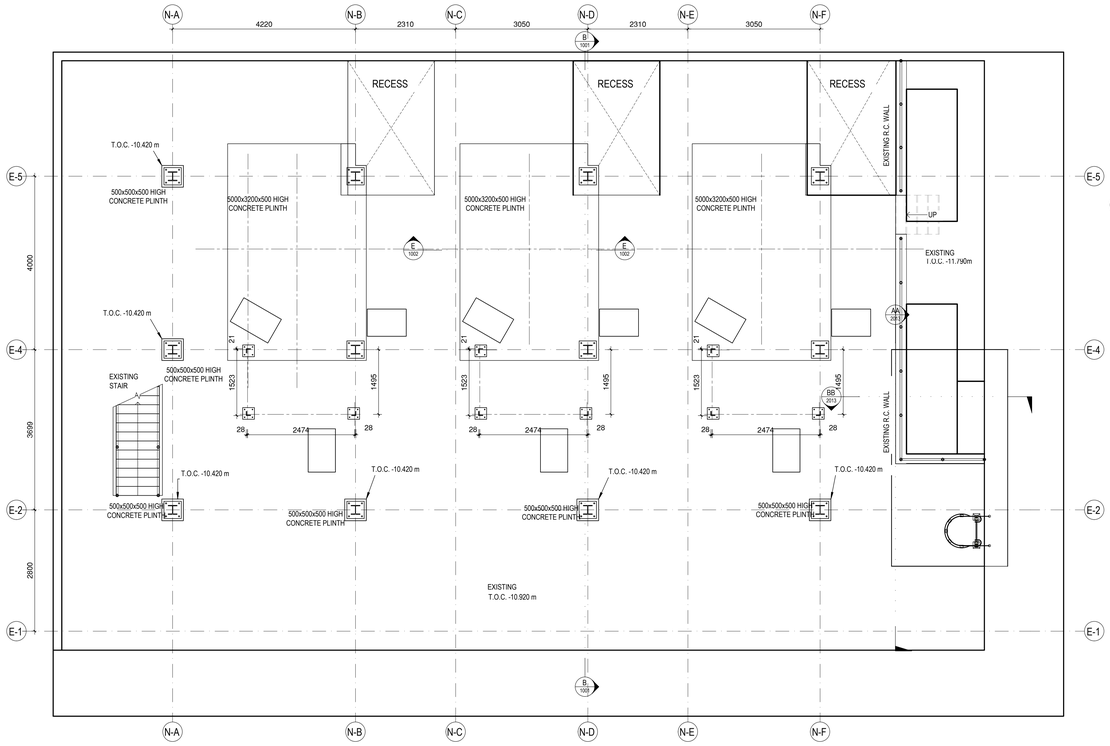

BASEMENT STOREY GENERAL ARRANGEMENT PLAN (SCALE 1:50)

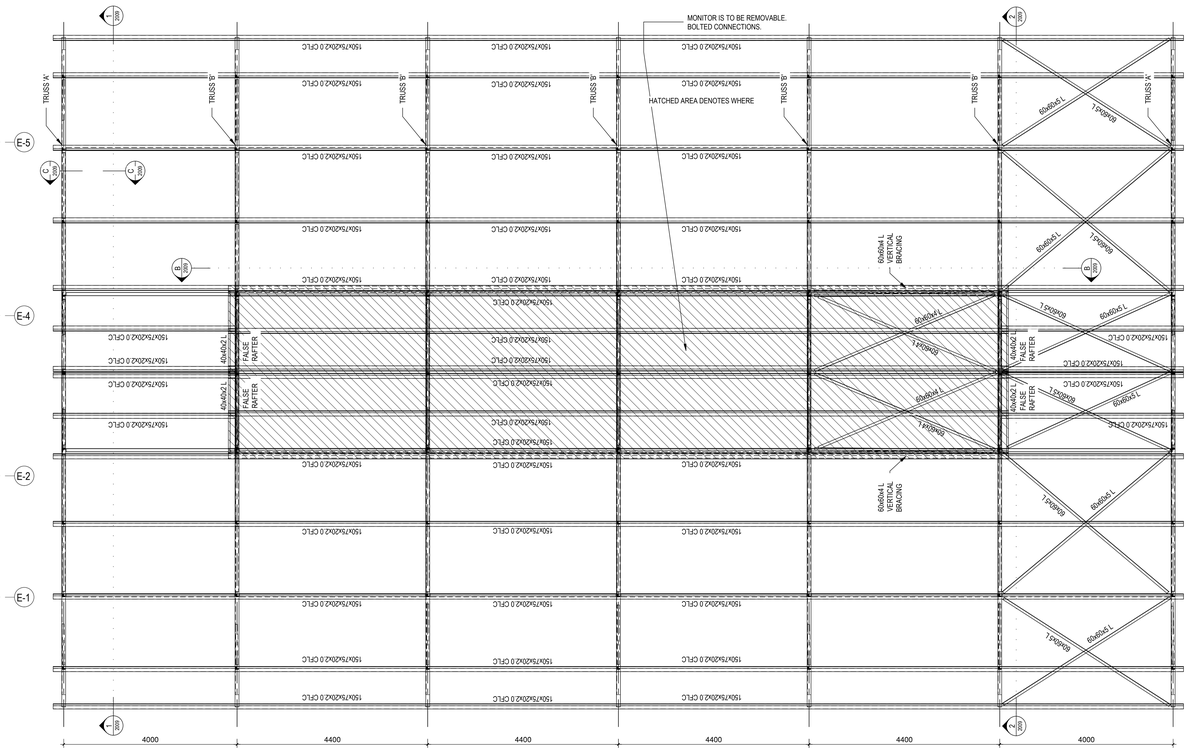

STEEL ROOF STRUCTURE - TOP CHORD LAYOUT PLAN (SCALE 1:50)

NO	REVISION	DATE

PROPOSED ROOF AND PUMP REPLACEMENT TO EXISTING PUMPHOUSE AT 122033 STREET ON PORTION 1 OF ERF 10019 DURBAN FOR TRANSNET

PUMPHOUSE:
BASEMENT STOREY GENERAL LAYOUT AND ROOF DETAILS

AUTHOR'S SIGNATURE

OWNER'S SIGNATURE

RM architectural studio
2 LORRAINE AVENUE,
UMBILO, DURBAN,4001
(PROF SNR ARCH TECHNOLOGIST)
REG NO - ST 2083
CELL: 0611 979 070

PLAN NO:	SCALE:	DATE:	DRAWN BY:	REV NO:
R500	1:10,50	31/08/2022	R. MISSER	-