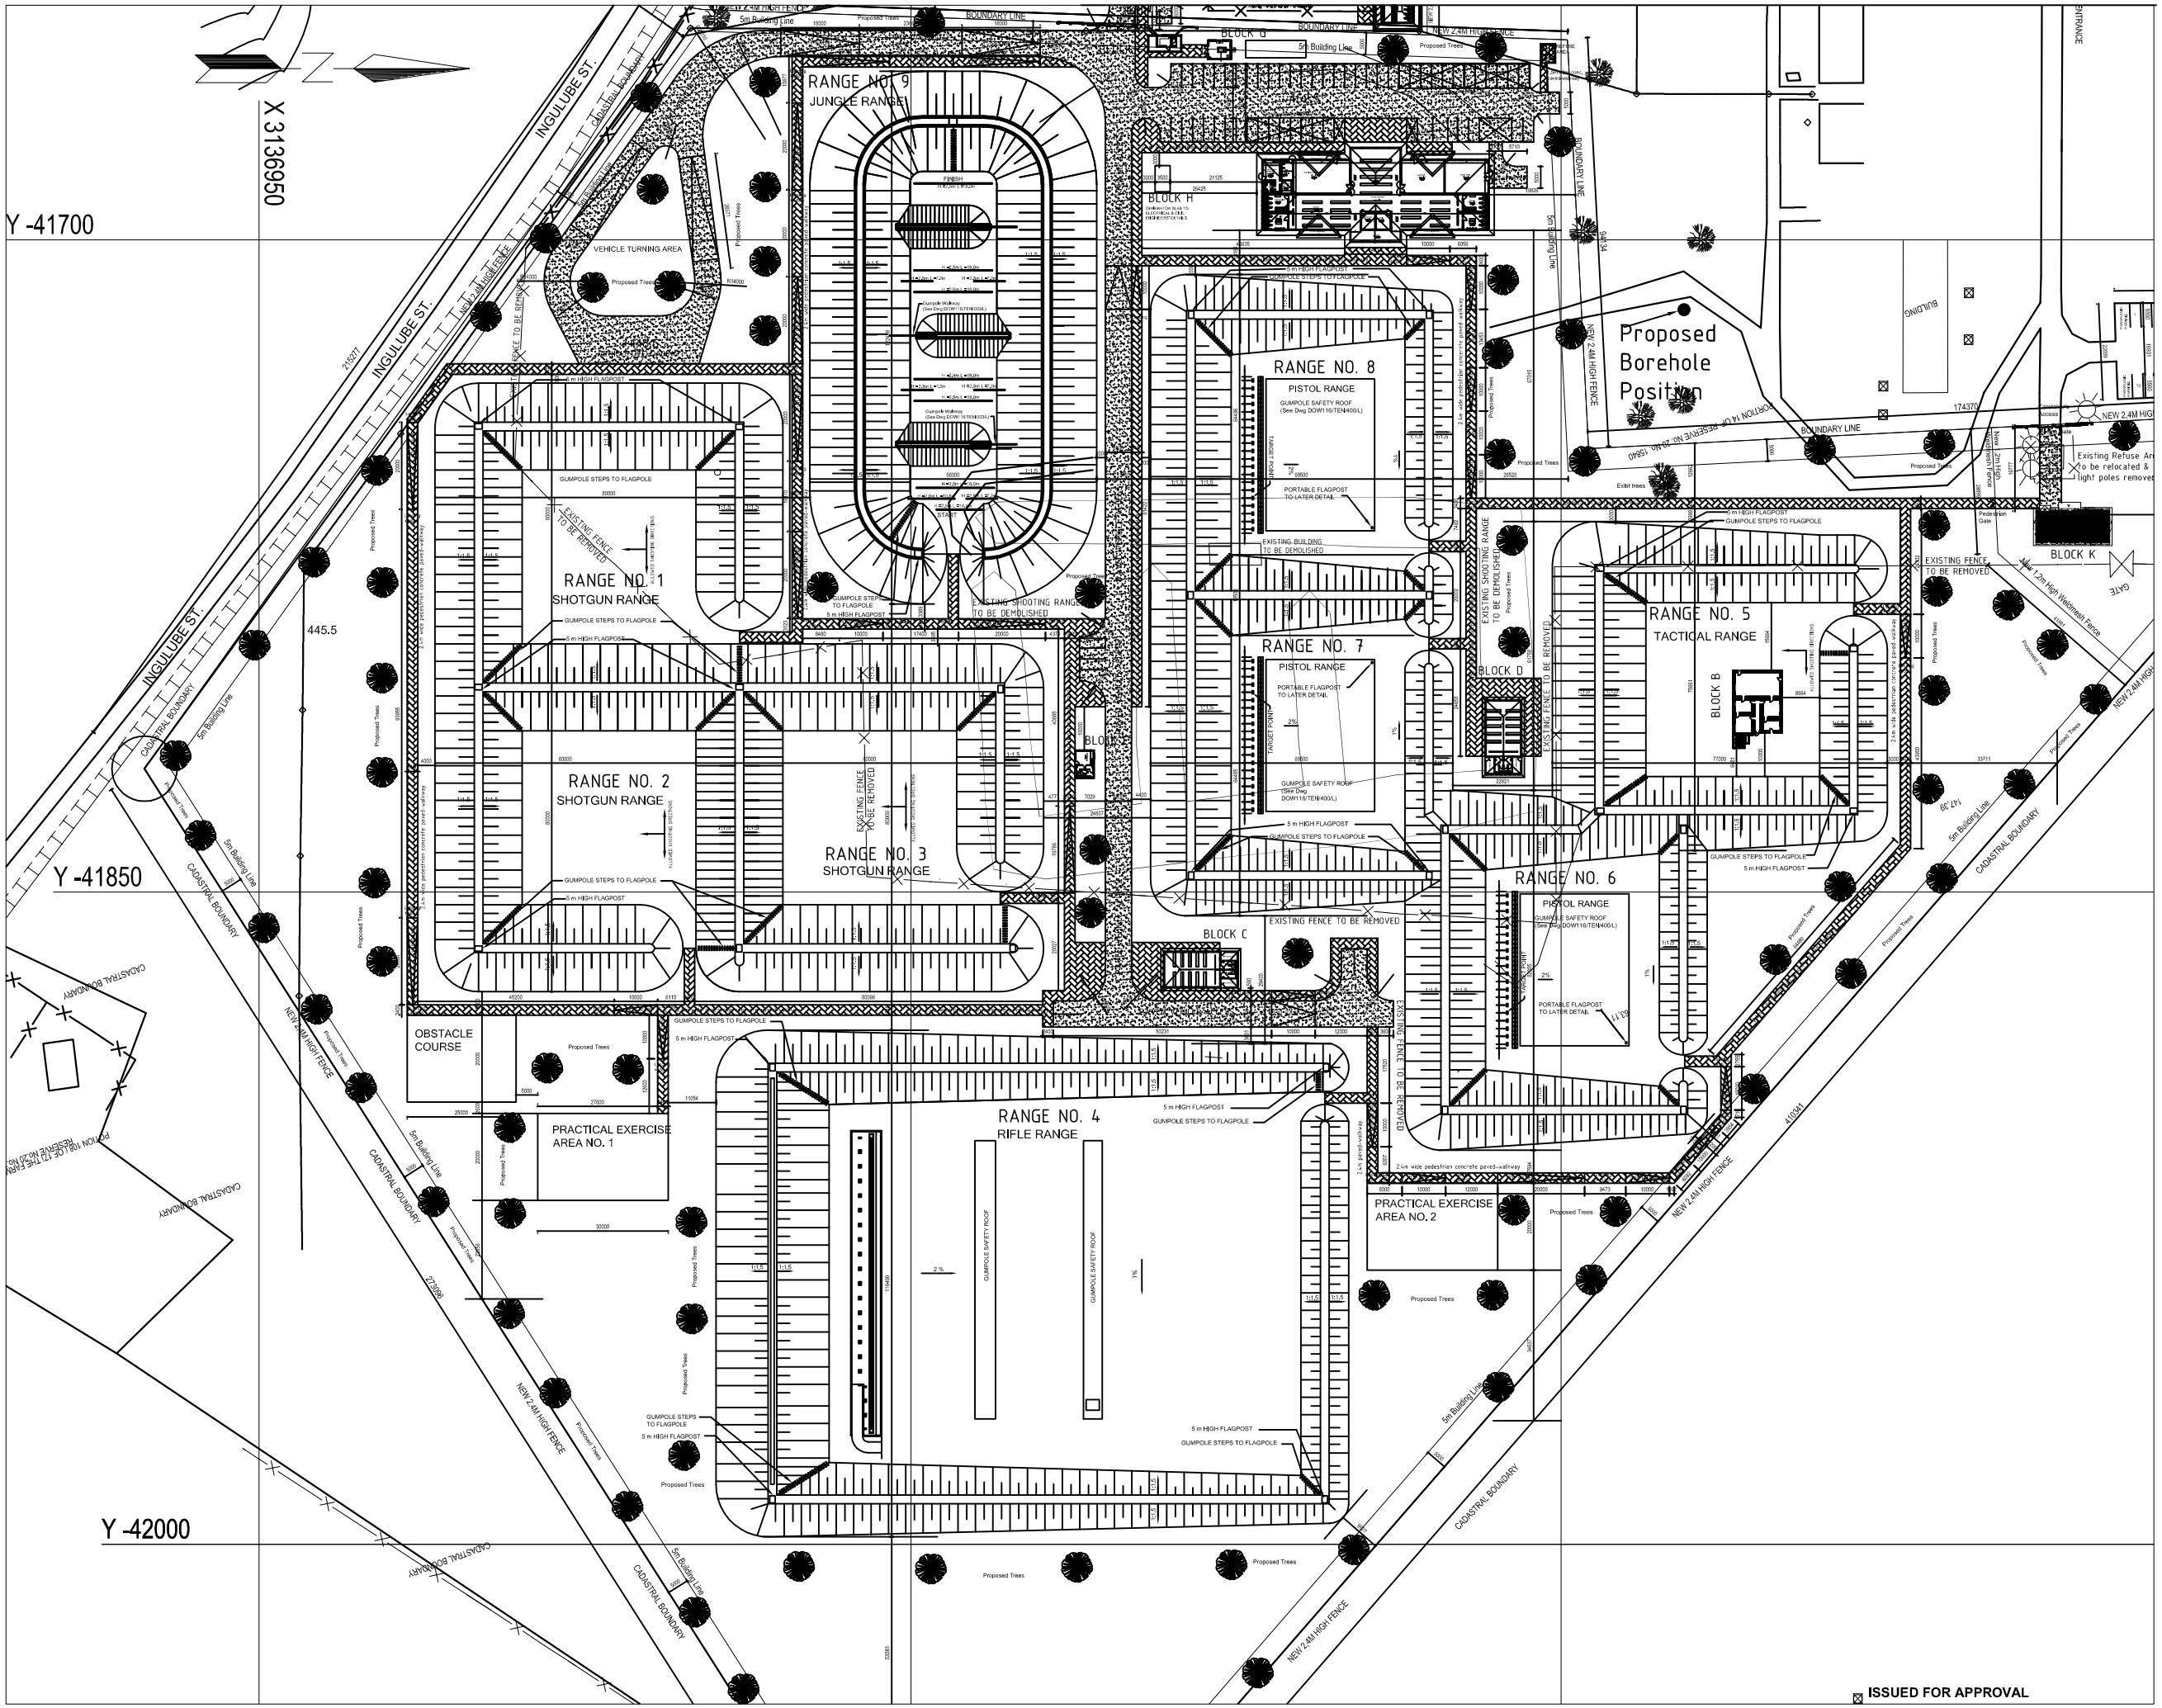

THIS DRAWING IS SUBJECT TO COPYRIGHT BY LAW AND MAY NOT BE REPRODUCED IN WHOLE OR PART OR IN ANY MANNER WHATSOEVER WITHOUT WRITTEN PERMISSION FROM ENANELA ARCHITECTS.

GENERAL NOTES:

ALL WORK TO COMPLY WITH THE NATIONAL BUILDING REGULATION & BUILDING STANDARDS ACT SABS 0400 1990, LOCAL COUNCIL REQUIREMENTS & ALL RELEVANT SPECIFICATIONS AND CODES.
FIGURED DIMENSIONS TO BE TAKEN IN PREFERENCE TO SCALING. OVERALL DIMENSIONS (EXTERNAL) TO TAKE PRECEDENCE.
ALL DIMENSIONS, LEVELS AND HEIGHTS TO BE CHECKED ON SITE AND ANY DISCREPANCIES TO BE REPORTED TO THE ARCHITECTS BEFORE ANY WORK TAKES PLACE

FINISHED FLOOR LEVELS TO BE A MINIMUM OF 150mm ABOVE NATURAL GROUND LEVEL UNLESS OTHERWISE SHOWN. FIREWALLS TO UNDERSIDE OF ROOF COVERING.
ALL DOORS TO THE EXTERIOR THAT OPEN OUTWARD ARE TO HAVE A 10mm STEP UP ALONG THE LONGITUDINAL CENTRE LINE OF THE DOOR LEAF. A BRASS OR ALUMINIUM STRIP IS TO BE INSTALLED TO THE THRESHOLD. ALL REINFORCED CONCRETE TO BE TO STRUCTURAL ENGINEERS CERTIFICATE & DETAIL TO BE SUBMITTED.
VERTICAL TAKING TO ALL LEVEL CHANGES TO BE IN STRICT ACCORDANCE WITH ENGINEERS DETAIL AND SPECIALISTS SPECIFICATION.
FINAL GROUND LEVELS TO BE DISCUSSED WITH ARCHITECT PRIOR TO ANY EXCAVATION ON SITE.

STRUCTURAL WORK:
1.SUPPORT OVER OPENINGS TO COMPLY WITH K-BOU 229.
2.ALL FOUNDATIONS DESIGNED BY STRUCTURAL ENGINEER ONCE GEOTECHNICAL REPORT IS AVAILABLE.
3.ALL REINFORCED CONCRETE BEAMS & LOAD BEARING BRICKWORK TO ENGINEERS DETAILS.
4.ENGINEERED ROOF TRUSSES TO BE DESIGNED BY STRUCTURAL ENGINEER.
ROOF:
0.8mm "IBR" SINGLE SPELTER Z275 ENSOSSED GALVANIZED THROUGHED SHEET STEEL IN SINGLE LENGTHS FIXED TO STEEL PURLINS AND 0.8mm EMBOSSED GALVANISED SHEET STEEL ACCESSORIES.
PROVIDE SABS APPROVED HEAT INSULATION.

REVISIONS

Rev. No.	Date	Int	Description
A-J	08.09.2011 - 26.10.2011	en/pm	Issued for Consultant's Input.
K	09.11.2011	pm	Range Shooting Directions Changed to Southerly Directions; All Building Positions Changed; Issued for Consultant's Input.
L	15.11.2011	pm	New Fence & Paving to Existing Swimming Pool Area New Gates & Paving to Block K; Replacement Refuse Area Indicated on Site; Moved Block A Position; Shooting Range Access Road Position Changed; Indicated New Sliding Gated Access to Caretaker's; Issued for Consultant's Input.

Copyright vests in the
Department of Public Works

Client

public works
Department:
Public Works
REPUBLIC OF SOUTH AFRICA

DIRECTOR GENERAL
Mr. Siviwe Dongwana

Project

S.A.P.S
SHOOTING RANGE
ULUNDI

Project Details

SHOOTING RANGE
ON SUBDIVISION 14 OF RESERVE 20 NO 15840

Drawing

GENERAL ARRANGEMENT PLAN

Project No	Drawing Type	Drawing No	Rev No
DOW 116	APPROVAL	002	L
Scale	Date	Drawn	Checked
1:500		enanela	enanela

ENANELA
architecture • project management • housing

No.117, EMAPHELENI STREET. (Virgaries B&B Complex)
B NORTH SECTION. PO Box 268. ULUNDI, 3838
TEL : 035.870.1535 / 082.903.7099
FAX : 035.870.1537
EMAIL : enanela-arc@mweb.co.za

Responsible Architect
babatunde ojo-aromokudu; Pr. Arch. SACAP No 5803

WCS No.	Client's File No.
046126	
Client's Project No.	Client's Signature
253462	