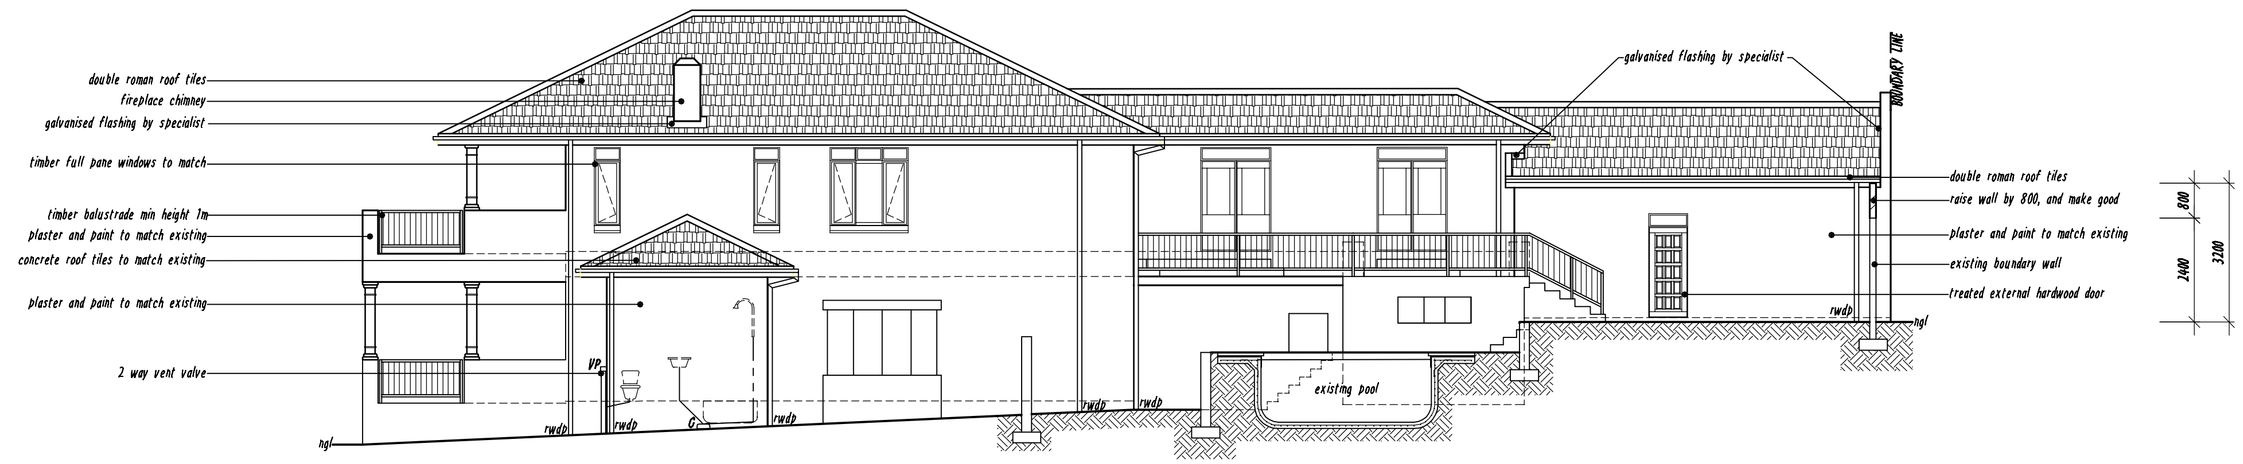

EAST ELEVATION
SCALE 1:100

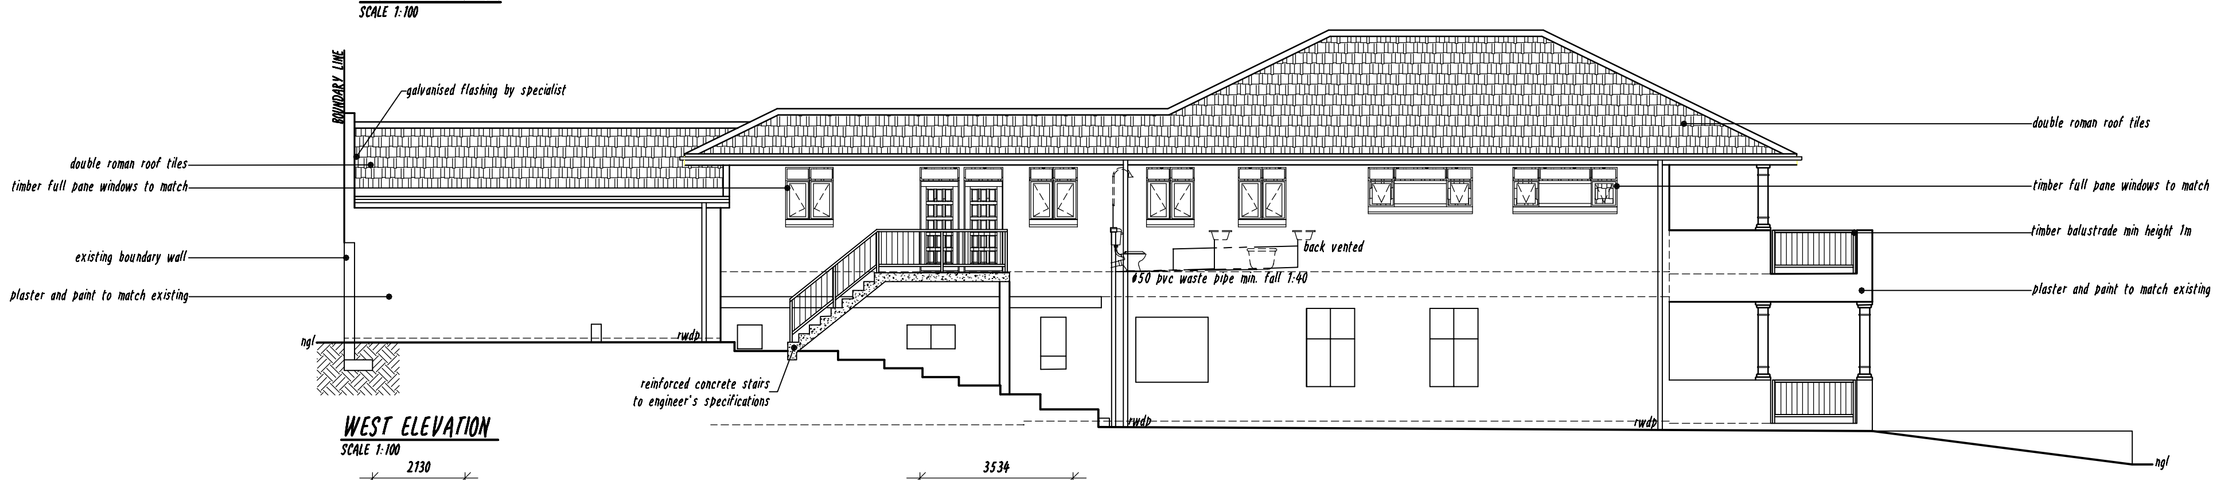

WEST ELEVATION
SCALE 1:100

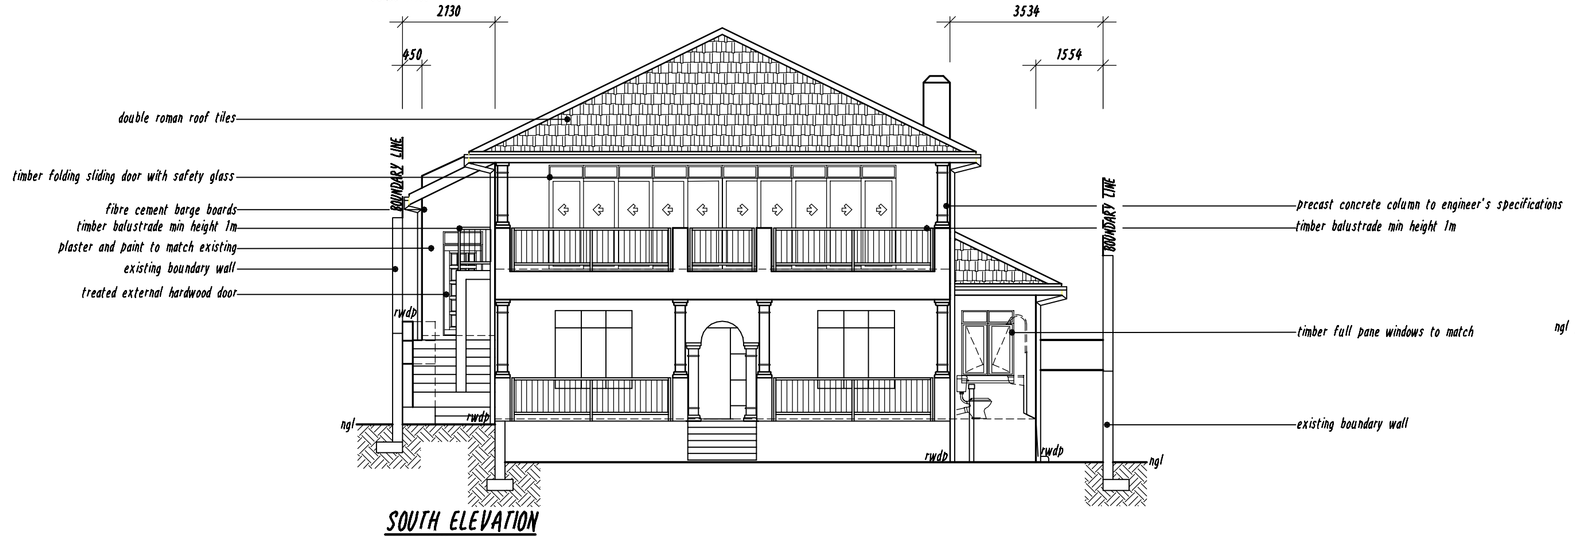

SOUTH ELEVATION
SCALE 1:100

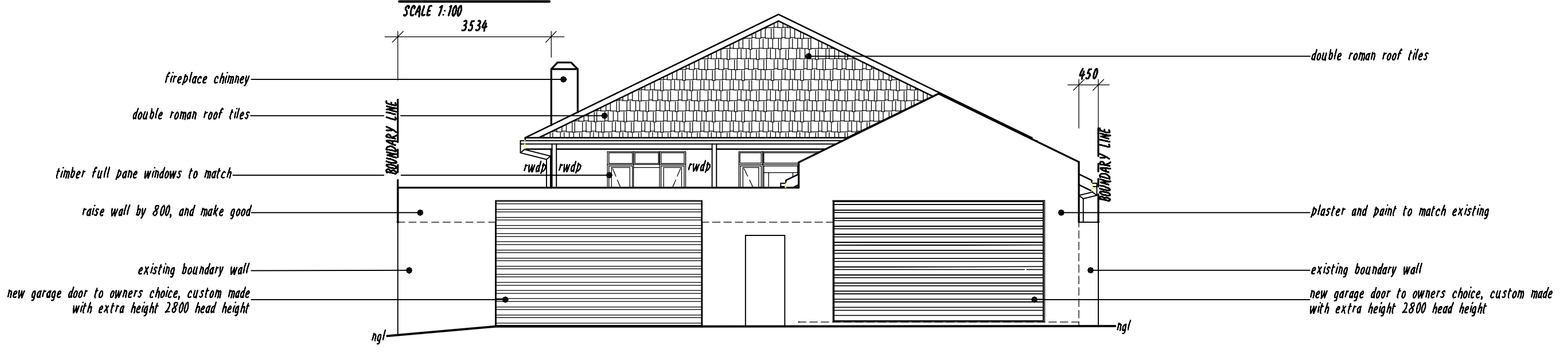

NORTH ELEVATION
SCALE 1:100

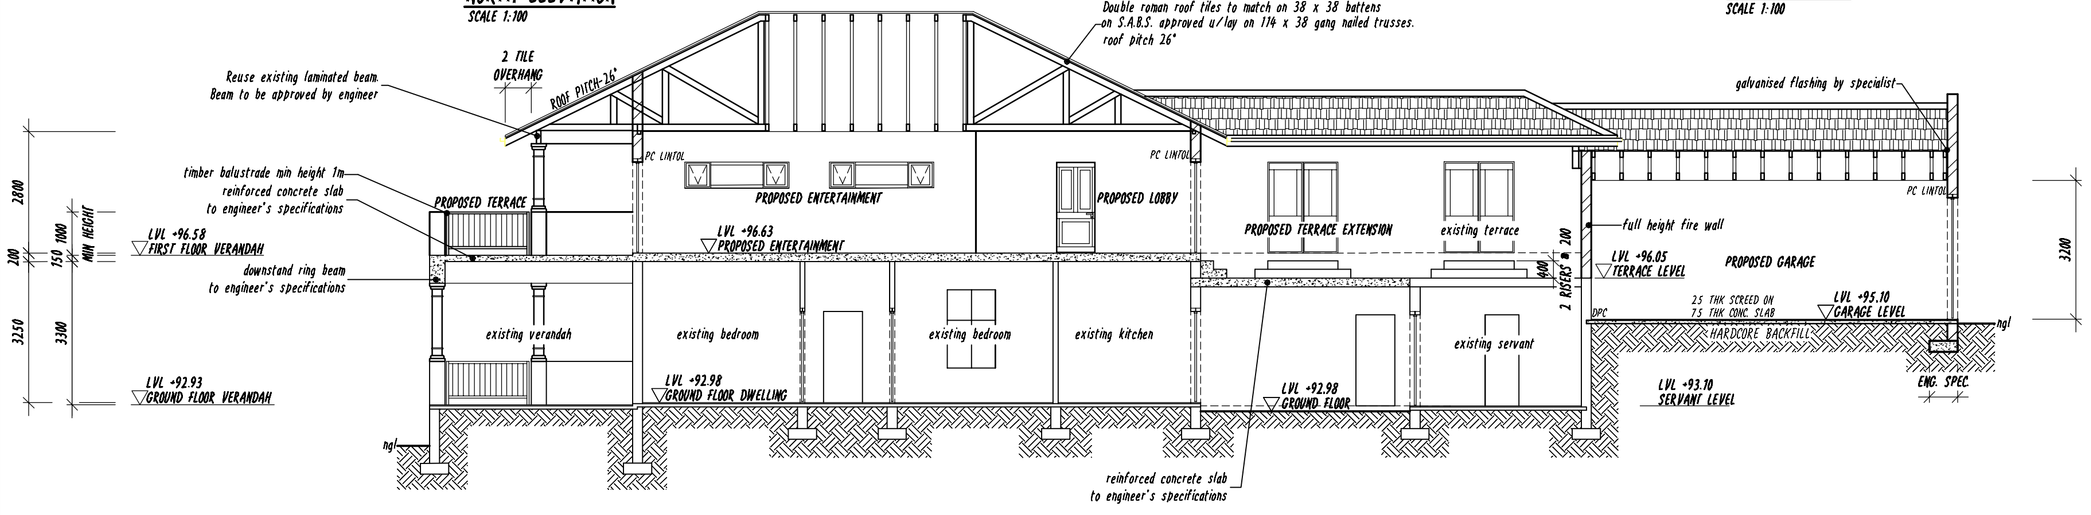

SECTION 'B-B'
SCALE 1:100

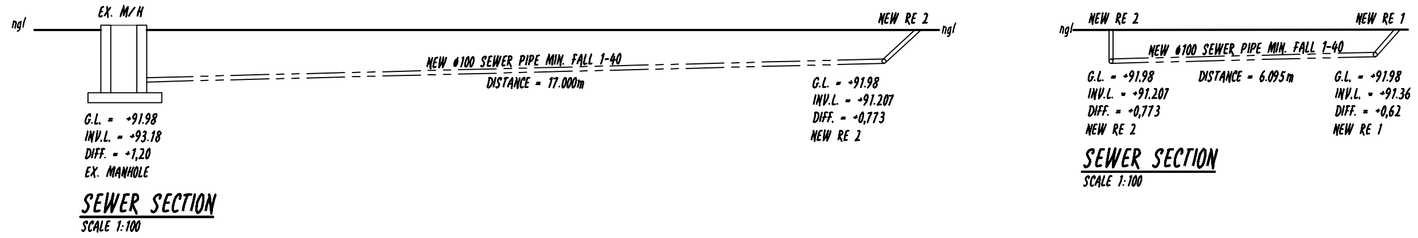

SEWER SECTION
SCALE 1:100

SEWER SECTION
SCALE 1:100

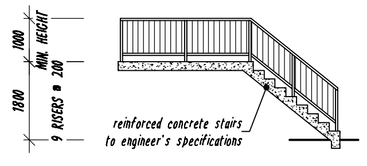

SECTION 'A-A'
SCALE 1:100

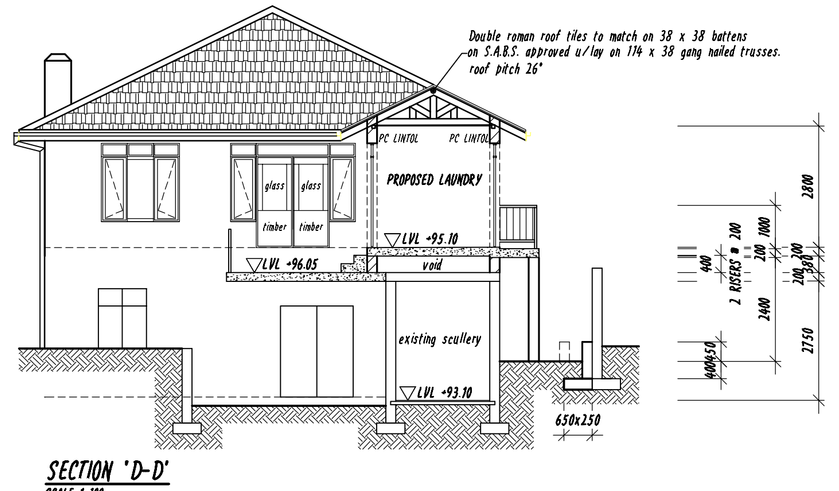

SECTION 'D-D'
SCALE 1:100

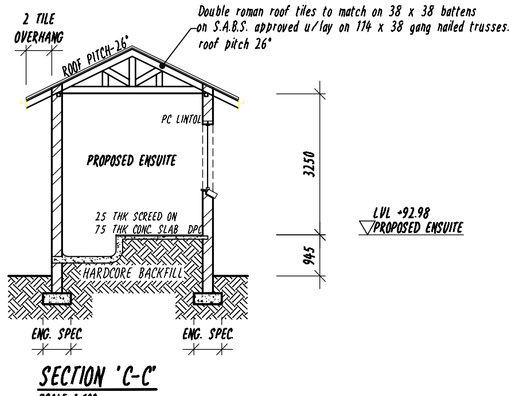

SECTION 'C-C'
SCALE 1:100

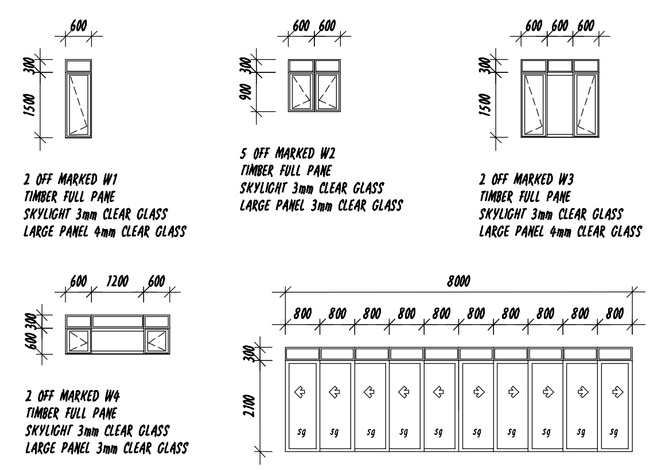

WINDOW AND DOOR SCHEDULE
SCALE 1:100

NEIGHBOURS CONSENT			
ADDRESS	NAME	TEL: No	SIGNATURE
2 Hazel Road			
6 Hazel Road			
734 Smiso Nkwanyana Road			
749 Smiso Nkwanyana Road			

HYPEREASE SYSTEMS cc CK 94/13816/23 T/A
Ian Whitaker
Draughting Designs
COMPUTER AIDED DRAWINGS
REG. No. D0783
PROFESSIONAL ARCHITECTURAL DRAUGHTS PERSON CELL No. 083 303 8863
8 UP THE HILL, SUNNINGDALE, 4051 TEL: 031 5620310 FAX: 0866 499530

PROPOSED ALTERATION AND ADDITIONS TO EX. DWELLING FOR P.H. BLOUNT
138 SMISO NKWANYANA ROAD
PORTION 4 OF ERF 275
DURBAN
TEL - 082 443 9914

DRAWING TITLE
SUBMISSION DRAWING – SITE PLAN & FLOOR PLANS

PROJECT NO:	DRAWING NO:	REV. NO:
WD11/28	WD11/28/s02	A

SCALE :	DATE :
1:100	20-04-2011

AUTHOR'S SIGNATURE : .....

OWNER'S SIGNATURE : .....

PDF created with pdfFactory Pro trial version www.pdffactory.com