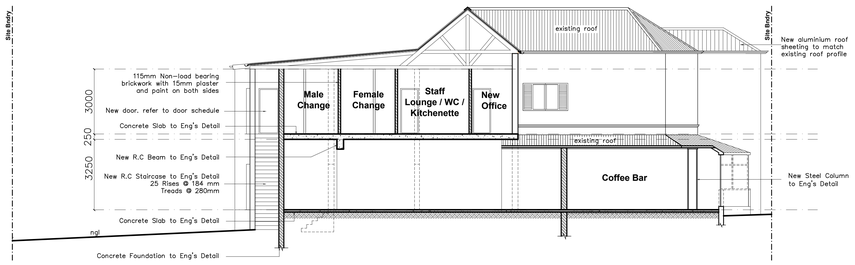

SECTION A-A
SCALE 1:100

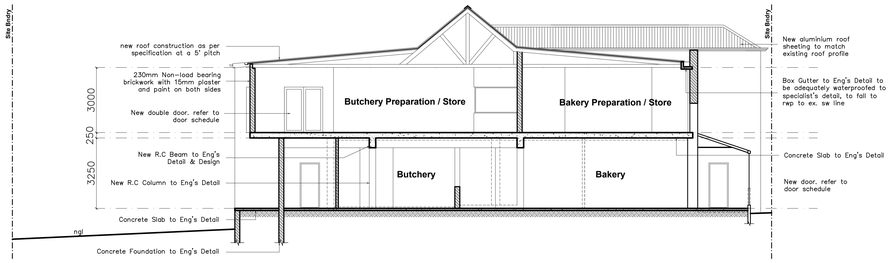

SECTION B-B
SCALE 1:100

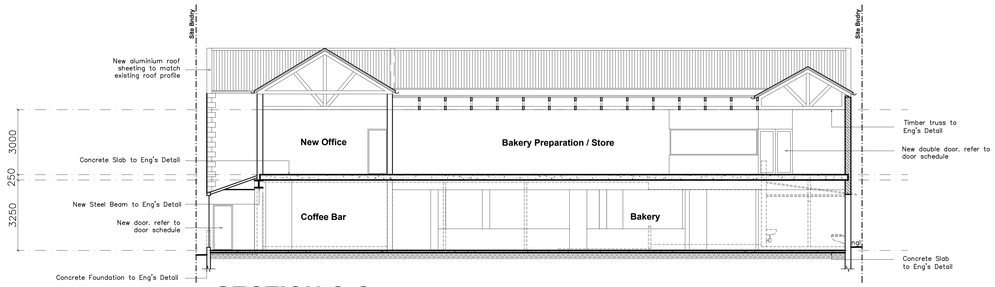

SECTION C-C
SCALE 1:100

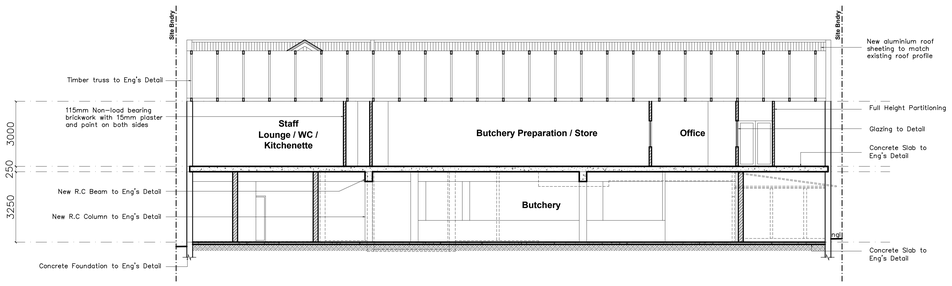

SECTION D-D
SCALE 1:100

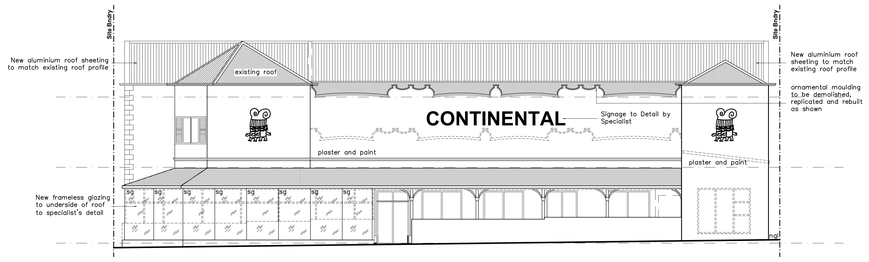

NORTH ELEVATION
SCALE 1:100

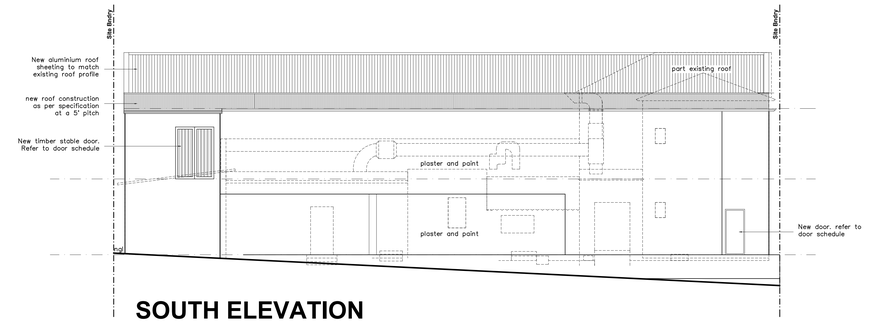

SOUTH ELEVATION
SCALE 1:100

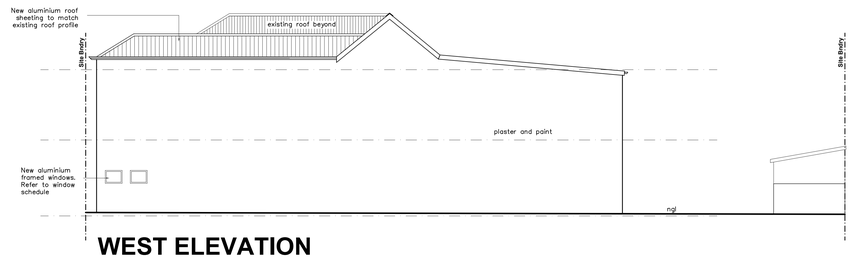

WEST ELEVATION
SCALE 1:100

EAST ELEVATION
SCALE 1:100

GENERAL NOTE
The Contractor is to verify all dimensions & levels on site before commencing work or producing shop drawings. Any discrepancies are to be reported to the Architect immediately.

COPYRIGHT NOTE
This drawing is subject to copyright and may not be reproduced, in whole or part, or in any manner whatsoever without written permission from the architect

REVISION		

SIGNATURE DATE

eminen
ARCHITECTS

Muhammed Naroth B.Arch (UKZN) ARCHSA MIA
SACAP NO : 7081
P.O. BOX 5703
DURBAN
4000
FAX:086 5158863
CELL:078 5739970
EMAIL:muhammed@eminen.co.za

Project Title:
PROPOSED ADDITIONS & ALTERATIONS TO CONTINENTAL BUTCHER/BAKER/DELI AT 171 ARGYLE ROAD, REM OF 1104 OF DURBAN

date : 10 July 2012	scales : 1:100
drawn : MN/ MB	

Drawing Description:
SUBMISSION DRAWINGS - SECTIONS AND ELEVATIONS
SECTIONS AA, BB, CC, DD AND ELEVATIONS

Job No.	Drawing No.	Rev. No.
CT01	SD002	*