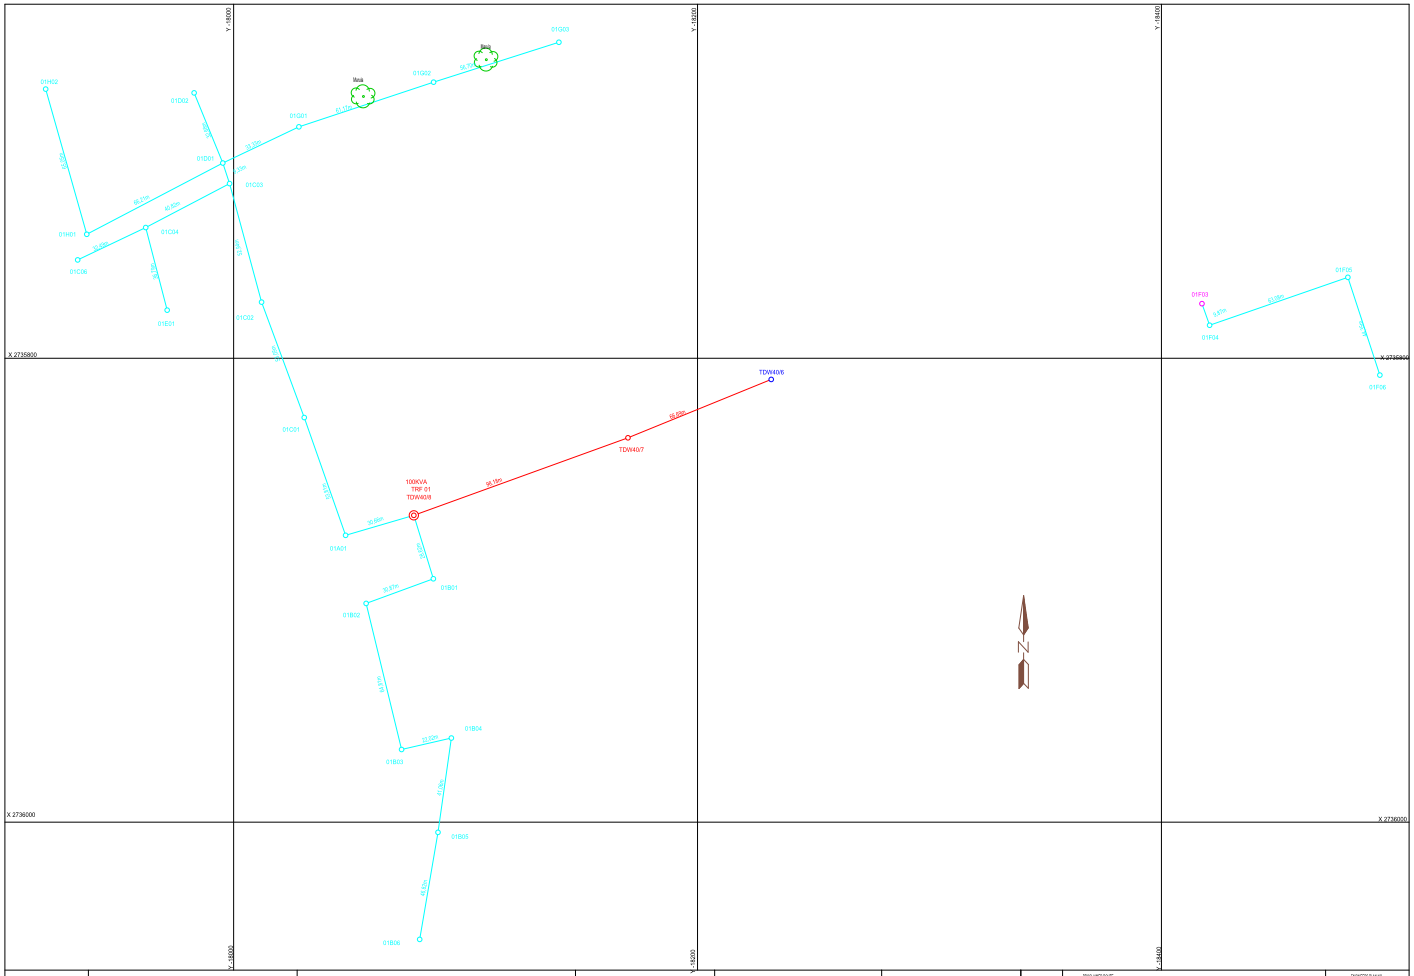

	NOTES				NOTES			PROCLAIMED ROUTE	ENGINEER'S PLAN NO.
PROPERTY:	Dark City	PAT NGOBENI LAND SURVEYORS	DRAWN	DATE	1 CAP POINT (EXISTING/UP POLE)	CONSULTING ENGINEER	DATE	CONTRACT DESCRIPTION	
REGISTRAR:			DESIGN	DATE	NEW NV POLES (UNDE)				
PROJECT NAME:	Dark City		DRAWN	DATE	EXISTING L PROSES (UNDE)			SCALE	CLIENT PLAN NO.
PROJECT NUMBER:			DESIGN	DATE	NEW L PROSES (UNDE)			1 : 100	Dark City
LENGTH OF LINE:	80 X LINE = 184.87m and L/L LINE = 474.20m					APPROVED CLIENT	DATE		
SUPPLY FROM (Pole No.):	TDW40/6								