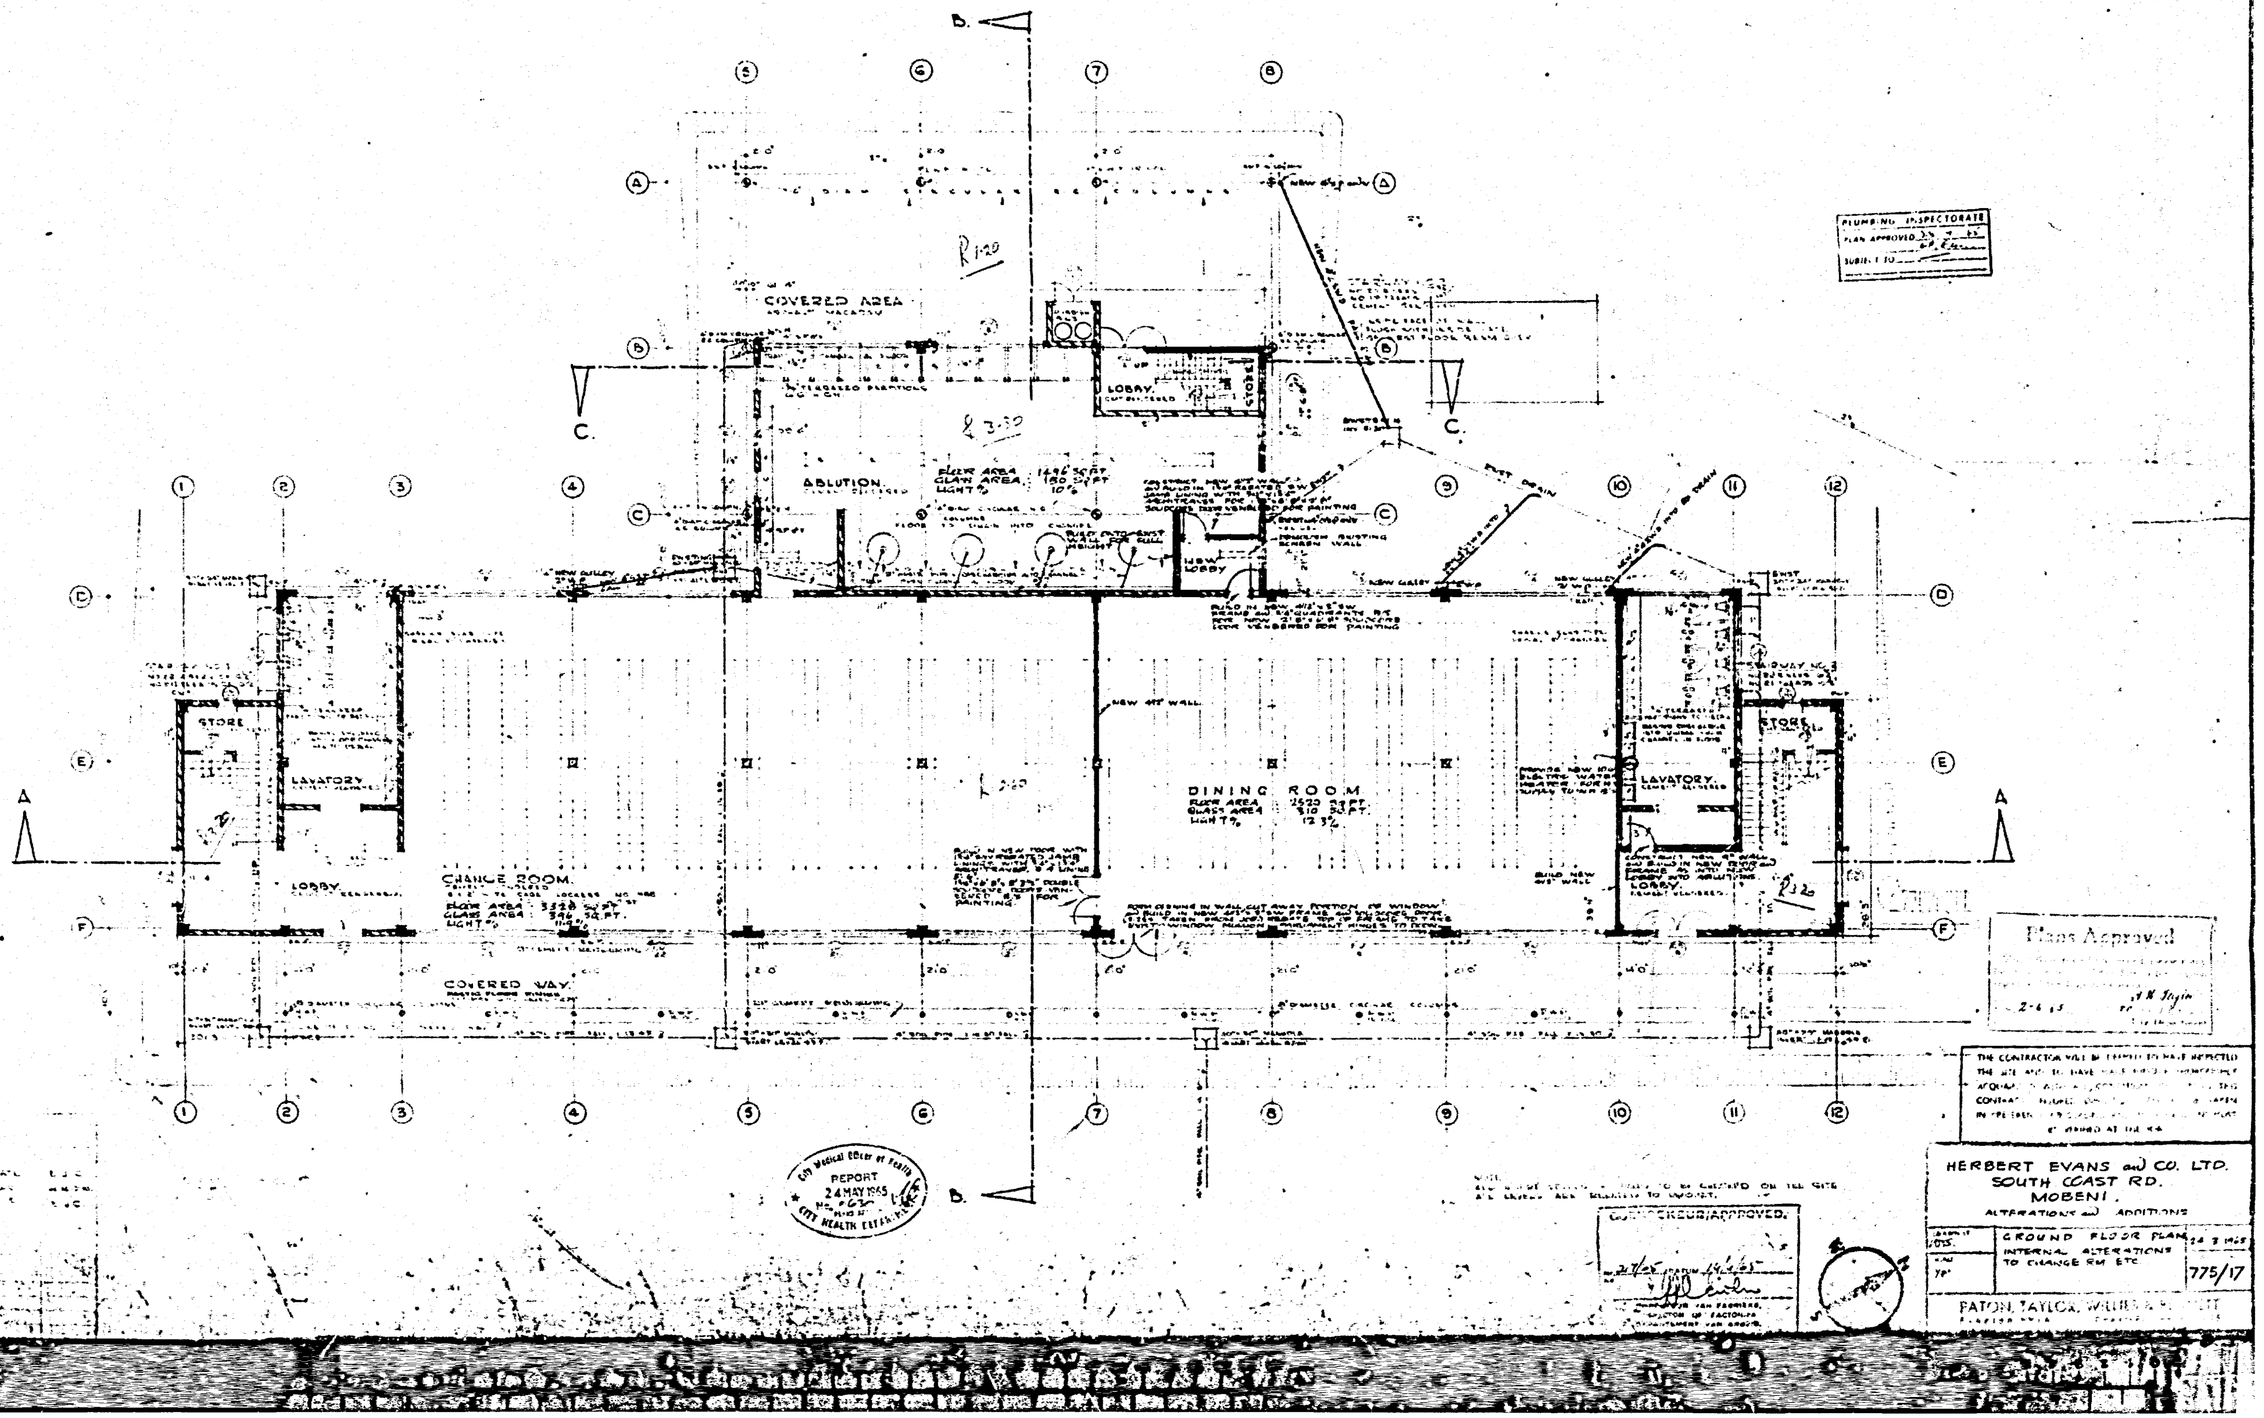
COVERED AREA
LOBBY
STORE
ABLUTION
FLOOR AREA 1436 SQFT
GLASS AREA 180 SQFT
LIGHT % 10%
NEW LOBBY
STORE
LAVATORY
LOBBY
CHANGE ROOM
FLOOR AREA 3220 SQ FT
GLASS AREA 396 SQ FT
LIGHT % 11%
COVERED WAY
DINING ROOM
FLOOR AREA 2520 SQ FT
GLASS AREA 510 SQ FT
LIGHT % 12 1/2%
NEW LOBBY
STORE
LAVATORY
NEW WALL
B.
C.
A
PLUMBING INSPECTORATE
PLAN APPROVED
SUBJECT TO
Plans Approved
2-6-65
City Medical Officer of Health
REPORT
24 MAY 1965
CITY HEALTH DEPARTMENT
CONTRACTOR APPROVED.
HERBERT EVANS and CO. LTD.
SOUTH COAST RD.
MOBENI.
ALTERATIONS and ADDITIONS
GROUND FLOOR PLAN
INTERNAL ALTERATIONS TO CHANGE RM ETC
24 3 1965
775/17
PATON, TAYLOR, WILLIAMS & PARTNERS