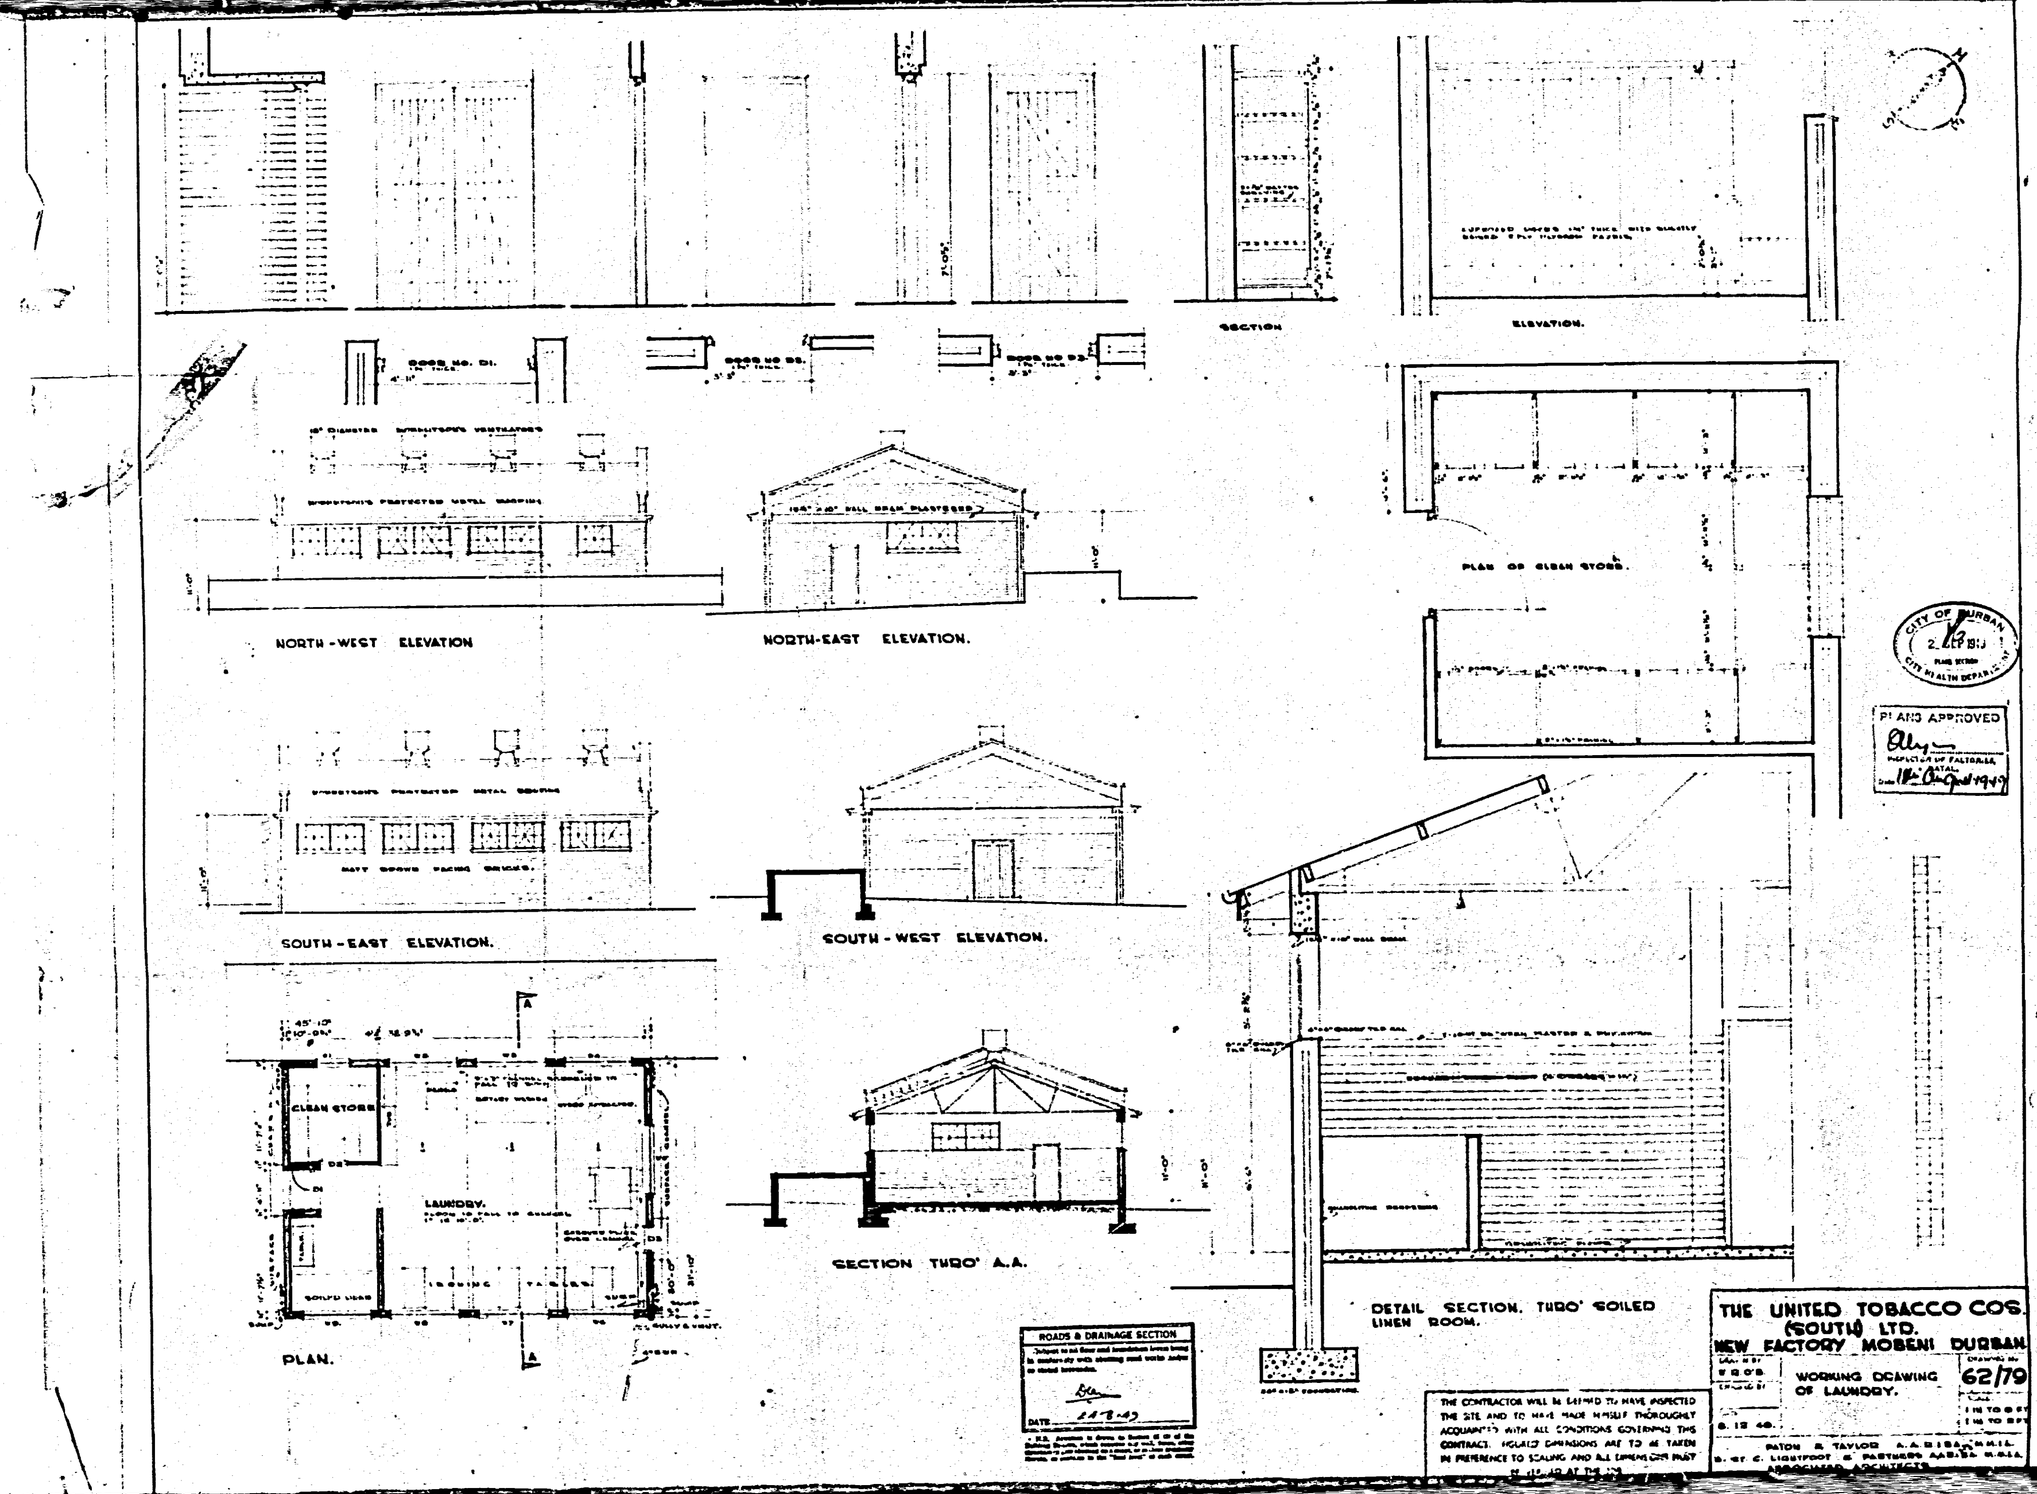
SECTION
ELEVATION.
PLAN OF CLEAN STORE.
NORTH-WEST ELEVATION
NORTH-EAST ELEVATION.
SOUTH-EAST ELEVATION.
SOUTH-WEST ELEVATION.
CLEAN STORE
LAUNDRY.
PLAN.
SECTION THRO' A.A.
DETAIL SECTION. THRO' SOILED LINEN ROOM.
CITY OF DURBAN
PLANS APPROVED
ROADS & DRAINAGE SECTION
THE CONTRACTOR WILL BE DEEMED TO HAVE INSPECTED THE SITE AND TO HAVE MADE HIMSELF THOROUGHLY ACQUAINTED WITH ALL CONDITIONS GOVERNING THIS CONTRACT. FIGURED DIMENSIONS ARE TO BE TAKEN IN PREFERENCE TO SCALING AND ALL DIMENSIONS MUST BE VERIFIED AT THE SITE.
THE UNITED TOBACCO COS. (SOUTH) LTD.
NEW FACTORY MOBENI DURBAN
WORKING DRAWING OF LAUNDRY.
62/79
PATON & TAYLOR A.A.R.I.B.A. M.M.I.A.
ASSOCIATED ARCHITECTS