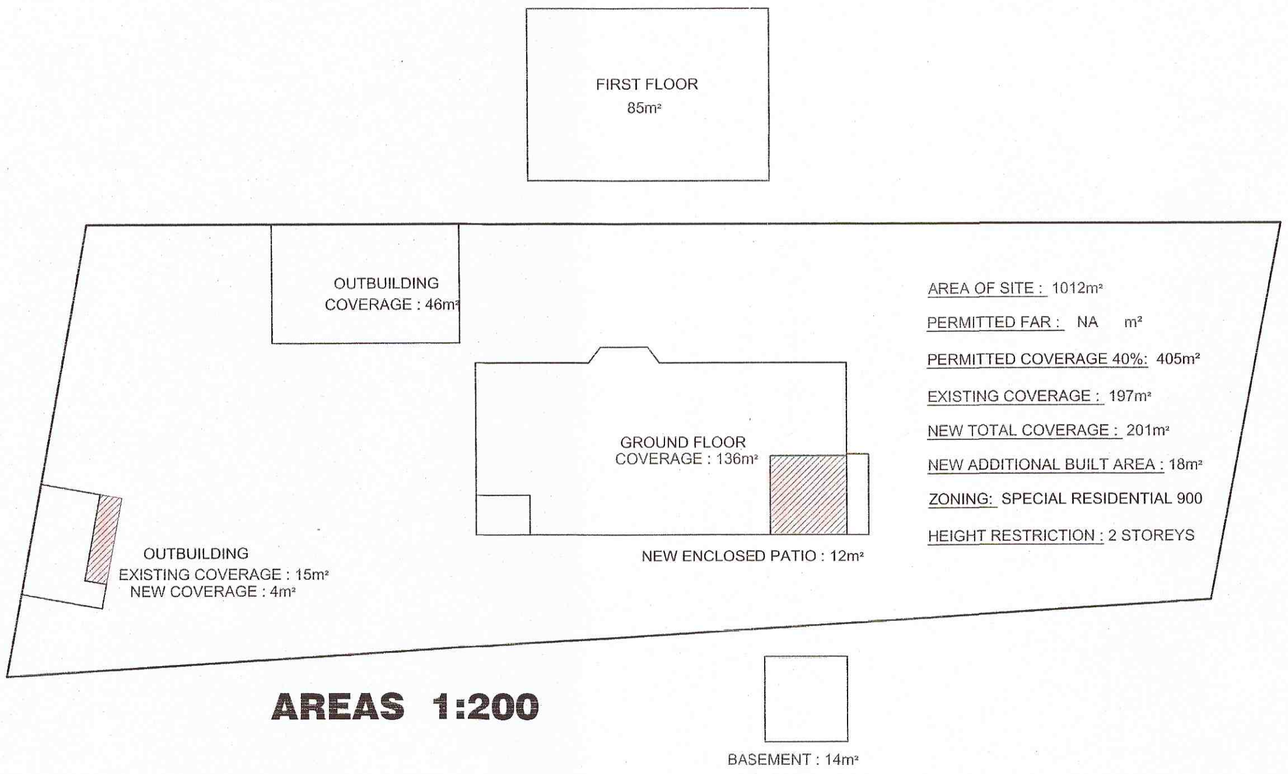

AREAS 1:200

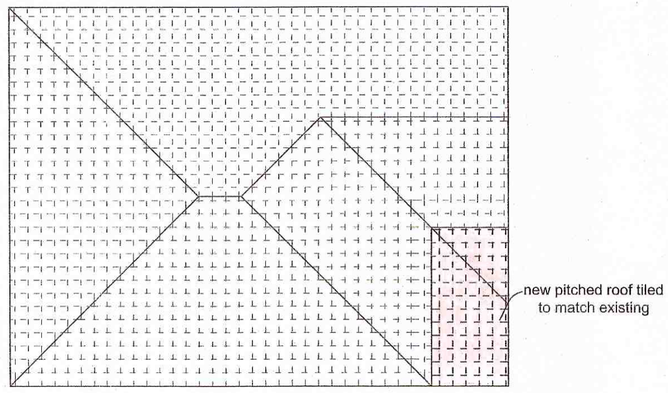

ROOF PLAN 1:100

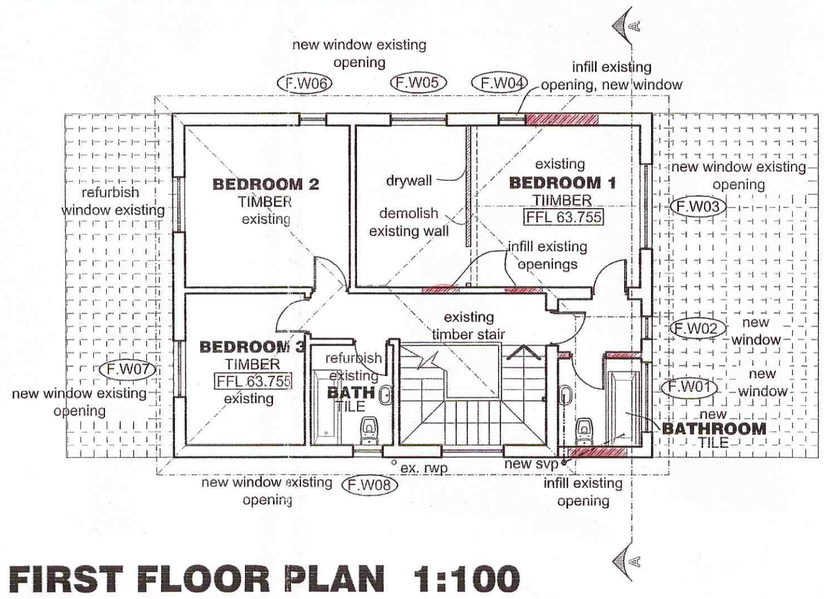

FIRST FLOOR PLAN 1:100

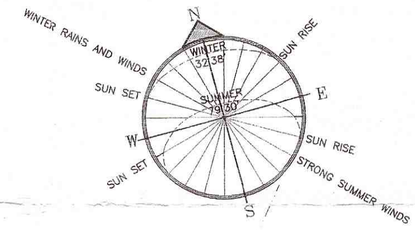

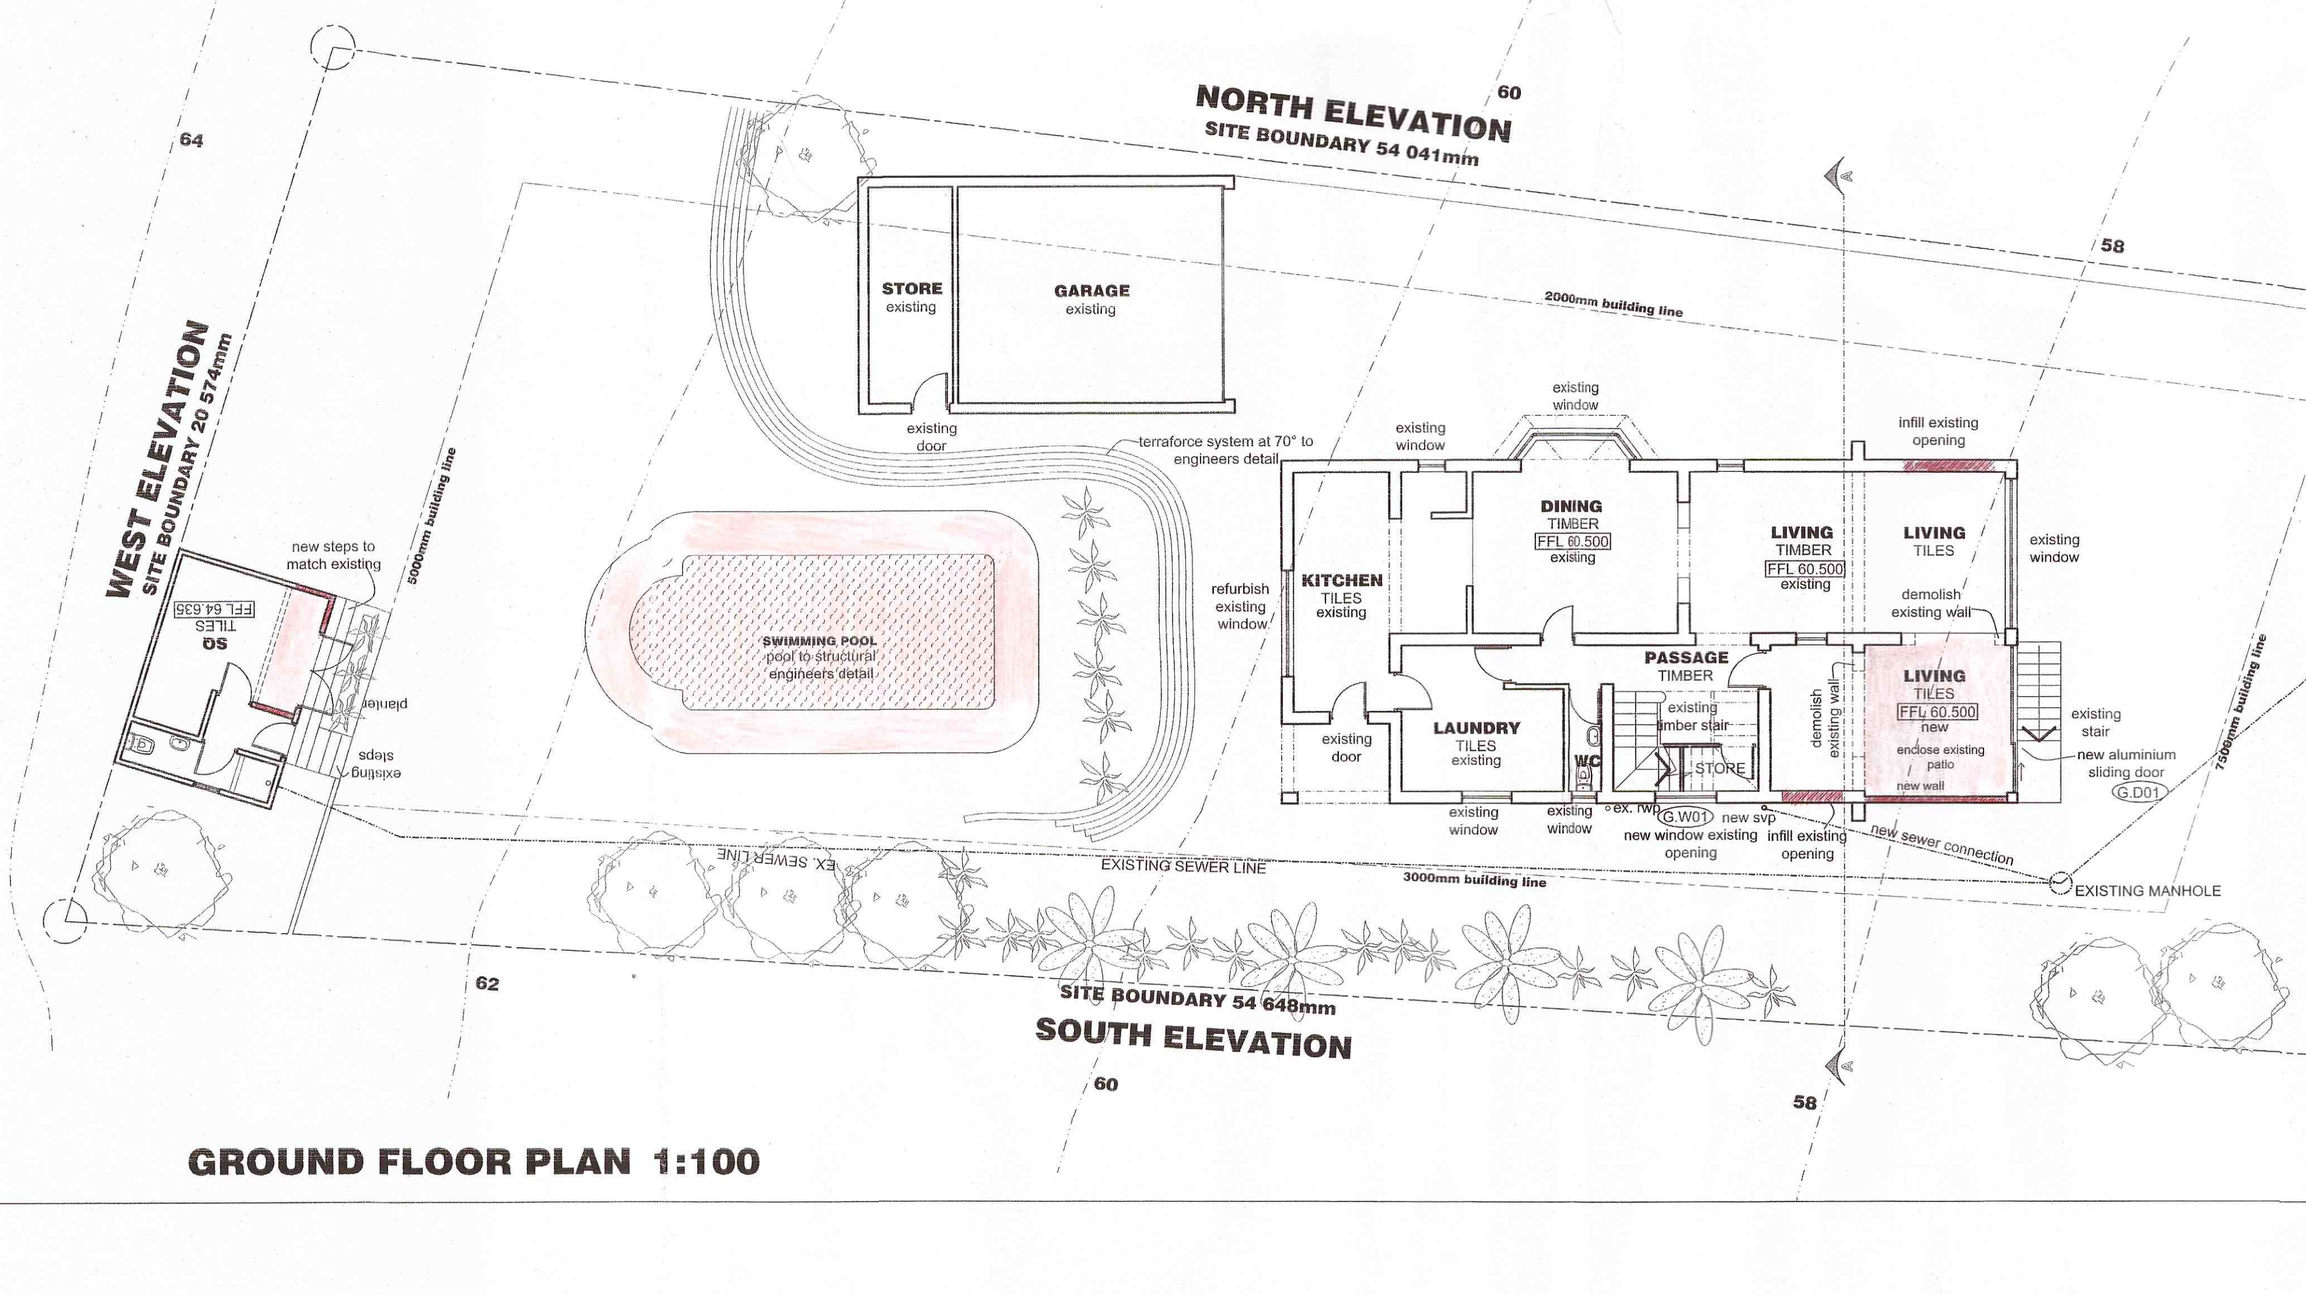

GROUND FLOOR PLAN 1:100