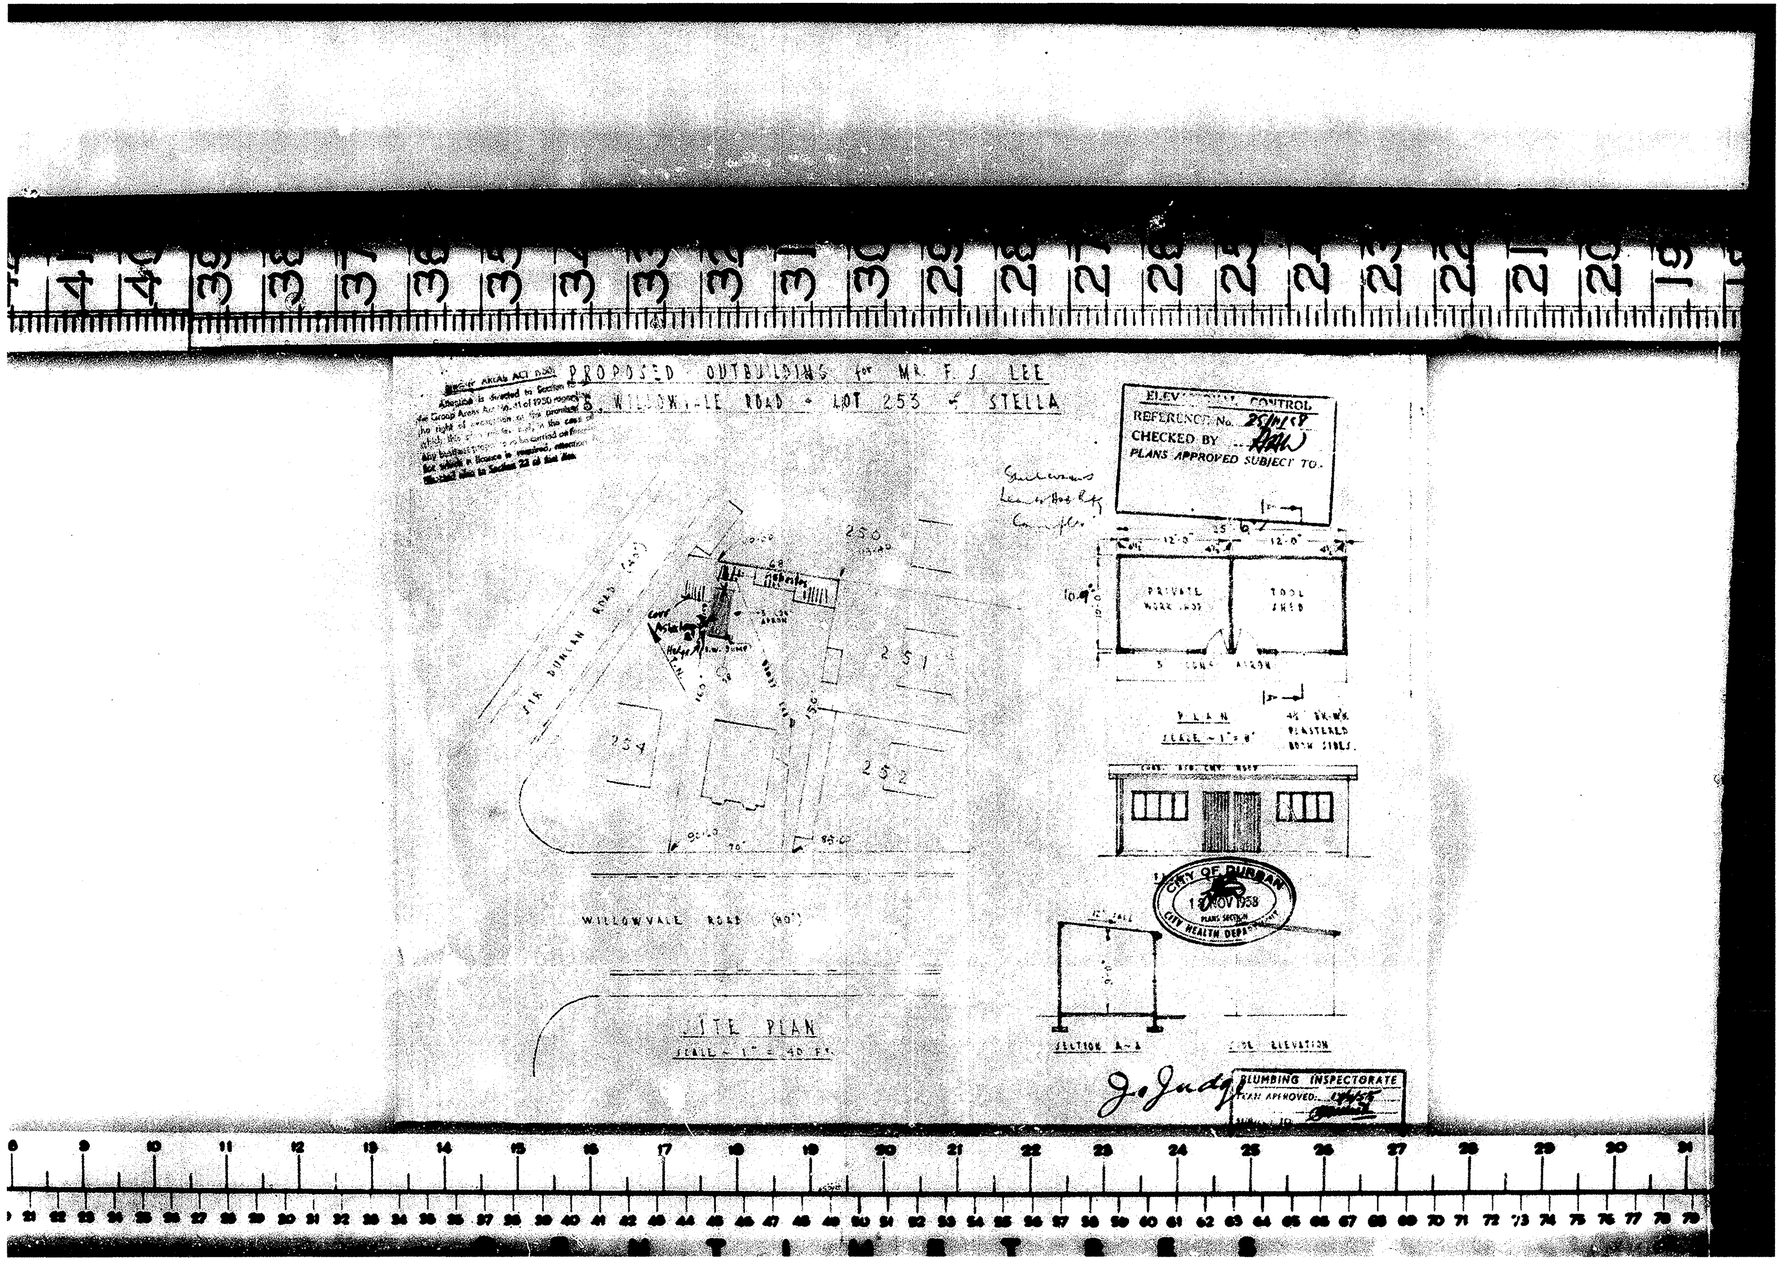
PROPOSED OUTBUILDING for MR. F. S. LEE
WILLOWVALE ROAD - LOT 253 of STELLA
ELEVATIONAL CONTROL
REFERENCE No. 25/11/58
CHECKED BY
PLANS APPROVED SUBJECT TO
PRIVATE WORK SHOP
TOOL SHED
PLAN
SCALE - 1" = 8'
SIR DUNCAN ROAD (40')
WILLOWVALE ROAD (80')
SITE PLAN
SCALE - 1" = 40 FT.
CITY OF DURBAN
19 NOV 1958
PLANS SECTION
CITY HEALTH DEPARTMENT
SECTION A-A
SIDE ELEVATION
PLUMBING INSPECTORATE
PLAN APPROVED
SUBJECT TO