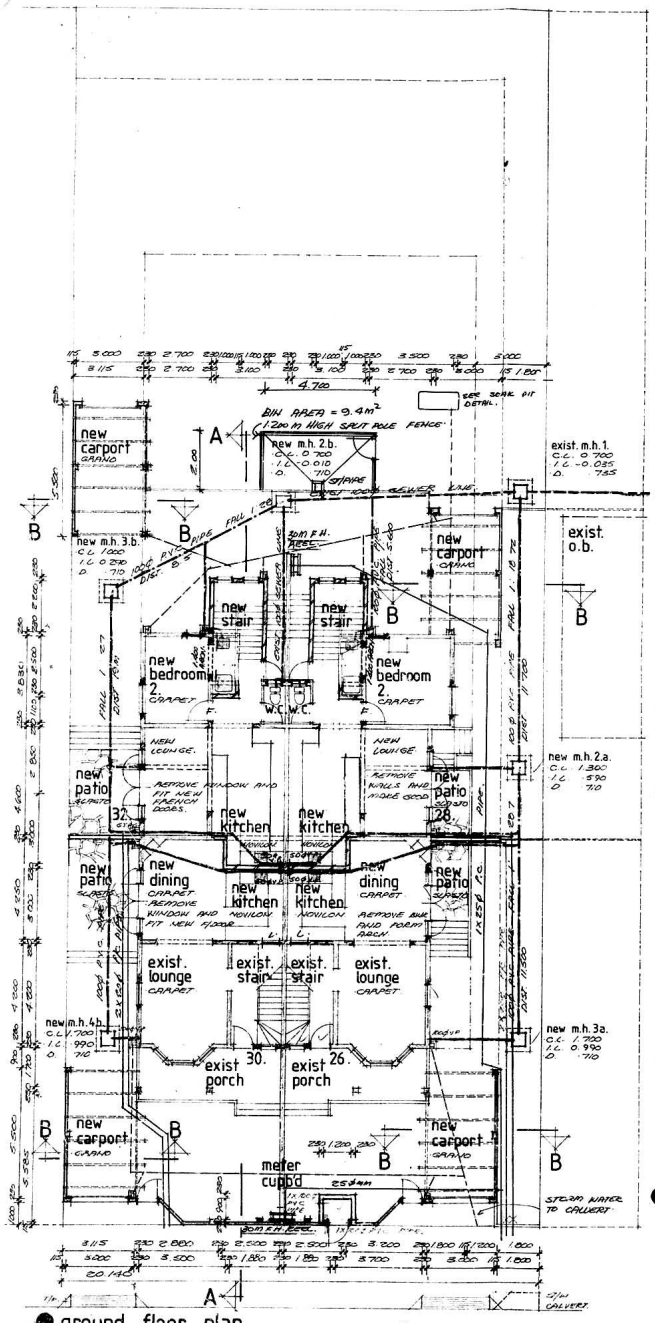

● ground floor plan

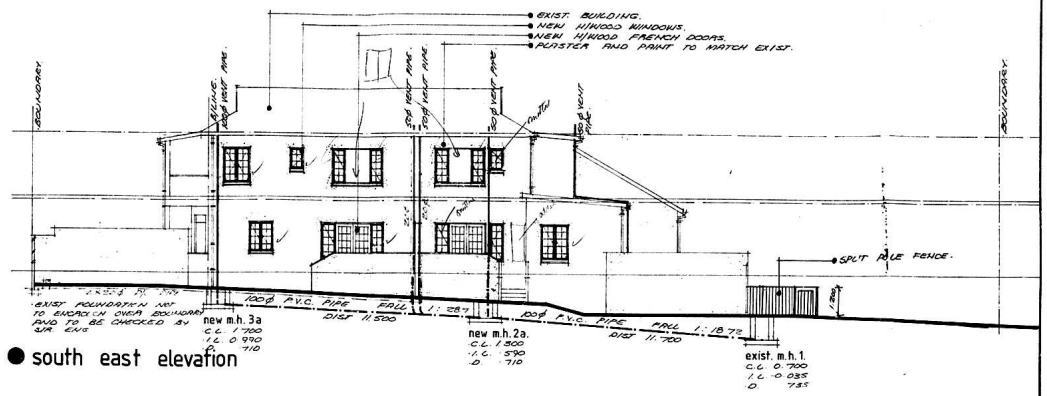

● south east elevation

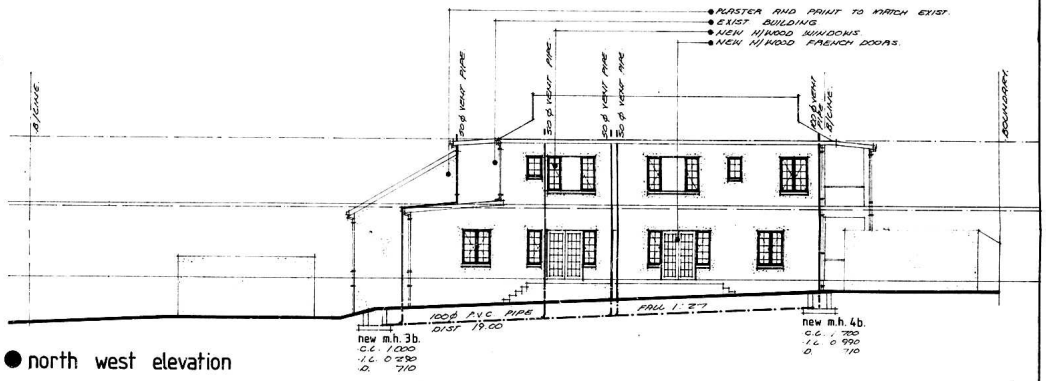

● north west elevation

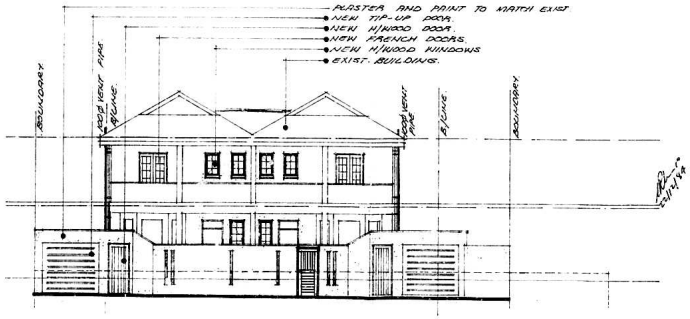

● south west elevation

notes:

- CONTRACTOR TO CHECK ALL LEVELS AND DIMENSIONS BEFORE ANY WORK IS PUT IN HAND.
- TWO COURSES OF BRICKWORK TO BE REINFORCED WITH BRICKFORCE AT WALL PLATE AND WINDOW CILL LEVELS.
- ALL R.C. WORK TO STRUCTURAL ENGINEERS DETAIL.
- FRONTAGE LEVELS, TO CONFORM TO BACK OF EXISTING FOOTPATH.

SHEET 2/2 COPY 3

CITY OF DURBAN
PLAN NO. 148/10/84
APPROVED
D. C. MACLEOD DATE 1985. 5. 30.
CITY ENGINEER

TOWN PLANNING BRANCH
APPROVED / ~~NOT APPROVED~~
~~APPROVED~~ subject to the attached conditions.
CITY ENGINEER 18.3.85
PLANNING COM.

proposed conversion of flats to duplexes
for mr. j. d. dold
at 26-32 clark road
durban

DOLD.

design for modern living

dwg no 444-1.

scale 1:100 date SEPT '84