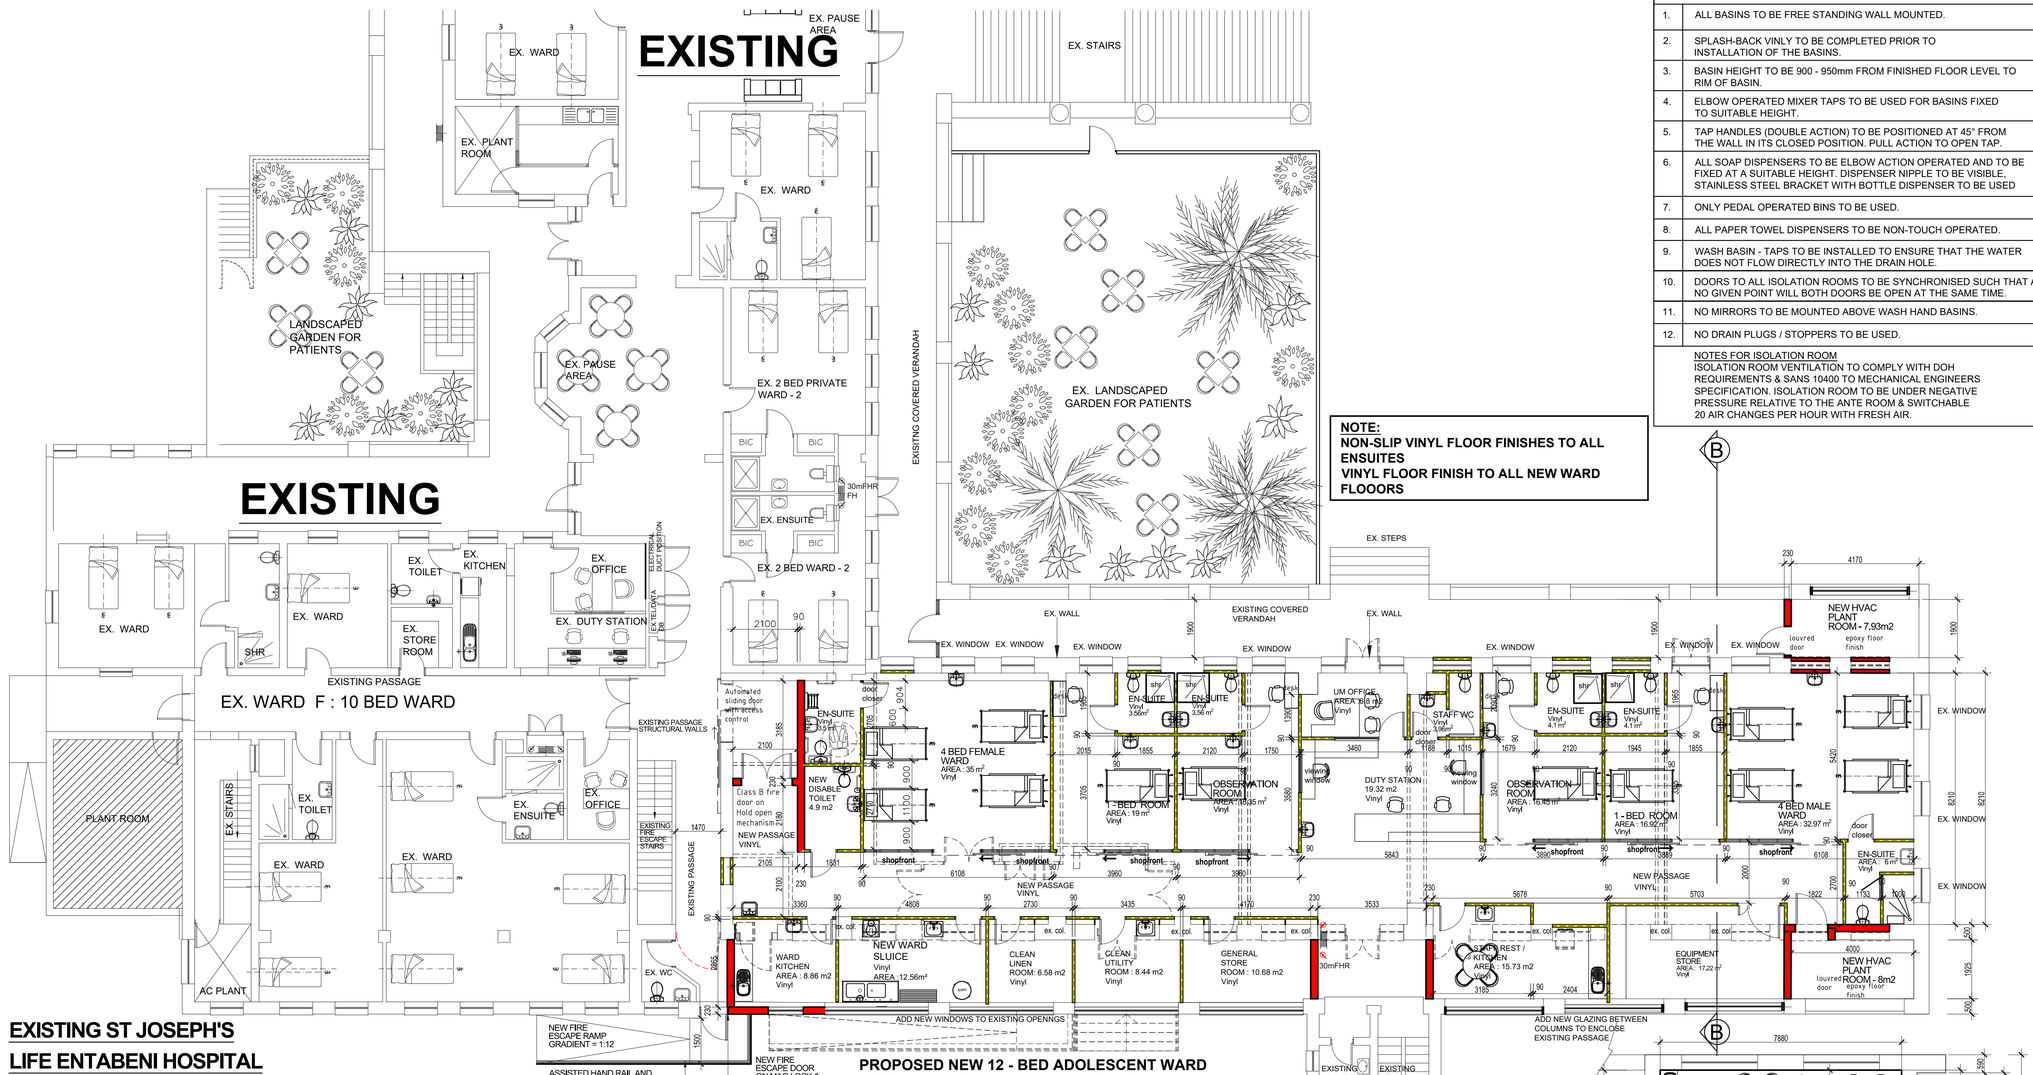

NOTE:
NON-SLIP VINYL FLOOR FINISHES TO ALL ENSUITES
VINYL FLOOR FINISH TO ALL NEW WARD FLOOORS

GENERAL NOTES FOR DOH :	
1.	ALL BASINS TO BE FREE STANDING WALL MOUNTED.
2.	SPLASH-BACK VINLY TO BE COMPLETED PRIOR TO INSTALLATION OF THE BASINS.
3.	BASIN HEIGHT TO BE 900 - 950mm FROM FINISHED FLOOR LEVEL TO RIM OF BASIN.
4.	ELBOW OPERATED MIXER TAPS TO BE USED FOR BASINS FIXED TO SUITABLE HEIGHT.
5.	TAP HANDLES (DOUBLE ACTION) TO BE POSITIONED AT 45° FROM THE WALL IN ITS CLOSED POSITION. PULL ACTION TO OPEN TAP.
6.	ALL SOAP DISPENSERS TO BE ELBOW ACTION OPERATED AND TO BE FIXED AT A SUITABLE HEIGHT. DISPENSER NIPPLE TO BE VISIBLE, STAINLESS STEEL BRACKET WITH BOTTLE DISPENSER TO BE USED
7.	ONLY PEDAL OPERATED BINS TO BE USED.
8.	ALL PAPER TOWEL DISPENSERS TO BE NON-TOUCH OPERATED.
9.	WASH BASIN - TAPS TO BE INSTALLED TO ENSURE THAT THE WATER DOES NOT FLOW DIRECTLY INTO THE DRAIN HOLE.
10.	DOORS TO ALL ISOLATION ROOMS TO BE SYNCHRONISED SUCH THAT AT NO GIVEN POINT WILL BOTH DOORS BE OPEN AT THE SAME TIME.
11.	NO MIRRORS TO BE MOUNTED ABOVE WASH HAND BASINS.
12.	NO DRAIN PLUGS / STOPPERS TO BE USED.
	NOTES FOR ISOLATION ROOM ISOLATION ROOM VENTILATION TO COMPLY WITH DOH REQUIREMENTS & SANS 10400 TO MECHANICAL ENGINEERS SPECIFICATION. ISOLATION ROOM TO BE UNDER NEGATIVE PRESSURE RELATIVE TO THE ANTE ROOM & SWITCHABLE 20 AIR CHANGES PER HOUR WITH FRESH AIR.

EXISTING ST JOSEPH'S
LIFE ENTABENI HOSPITAL
MENTAL HEALTH FACILITY

PART GROUND FLOOR PLAN

SCALE 1: 100

PROPOSED NEW 12 - BED ADOLESCENT WARD (AREA - 425sqm)

EXISTING COVERED VERANDAH TO BE ENCLOSED WITH CLEAR GLAZING PANELS BETWEEN EXISTING COLUMNS
TO ACCOMMODATE ADDITIONAL AREA FOR THE WARD SERVICES ROOMS TO COMPLY WITH THE KZN HEALTH DEPARTMENT R158 REQUIREMENTS

KEY TO FITTINGS

No's	AREA USED	FITTING
F5A	WARD EN-SUITES	WHB
F10A	KITCHEN	SINGLE BOWL SINK
F11A	KITCHEN	HYDROBOIL
MF11A	KITCHEN / SLUICE	STAINLESS STEEL WHB

EX.LOWER LEVEL PLAN :
NEW THERAPY & COUNCELLING ROOMS

GENERAL NOTE
The Contractor is to verify all dimensions & levels on site before commencing work or producing shop drawings. Any discrepancies are to be reported to the Architect immediately.
COPYRIGHT NOTE
This drawing is subject to copyright and may not be reproduced, in whole or part, or in any manner whatsoever without written permission from the architect.

REVISION		

PR.ARCH 20714

SIGNATURE DATE

www.bva.co.za

bva architects (pty) ltd

BLOCK B
BELLEVUE CAMPUS
5 BELLEVUE ROAD
KLOOF
TEL:031 717 2670

P.O. BOX 1787
WESTVILLE
3630
FAX:031 764 6543
EMAIL : info@bva.co.za

Project Title:
INTERNAL ALTERATIONS TO ST JOSEPH'S FOR LIFE HEALTHCARE GROUP (PTY) LTD AT 82 MAZISI KUNENE RD, PORTION 13 OF ERF 668

PORTION 15(OF 8) OF ERF 668

date : **Feb. 2021** scales : **1:100**

drawn : **AB**

Drawing Description:
NEW 12 BED ADOLESCENT WARD SKETCH PLAN

Job No. **1303** Drawing No. **SD100** Rev. No. **J**