SOUTH WEST ELEVATION

SCALE 1: 100

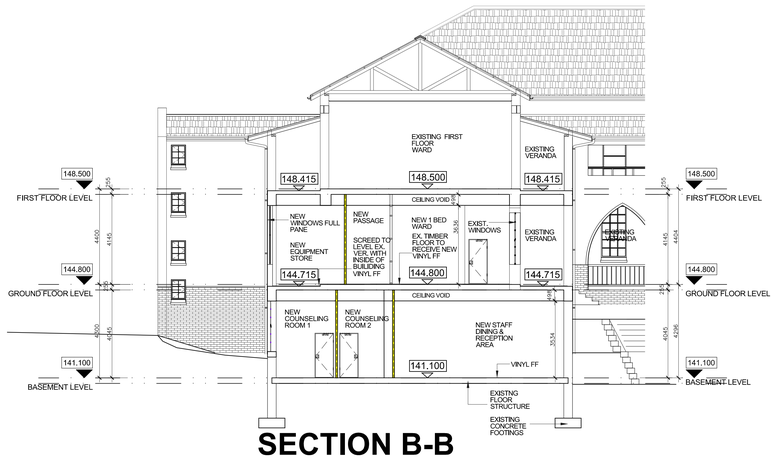

SECTION B-B

SCALE 1: 100

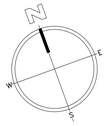

GENERAL NOTE
The Contractor is to verify all dimensions & levels on site before commencing work or producing shop drawings. Any discrepancies are to be reported to the Architect immediately.
COPYRIGHT NOTE
This drawing is subject to copyright and may not be reproduced, in whole or part, or in any manner whatsoever without written permission from the architect.

REVISION

PR.ARCH 20714

SIGNATURE DATE

W W W . b v a . c o . z a
bva
bva architects (pty)ltd

BLOCK B
BELLVUE CAMPUS
5 BELLVUE ROAD
KLOOF
TEL: 031 717 2670

P.O. BOX 1787
WESTVILLE
3630
FAX: 031 764 6543
EMAIL : info@bva.co.za

Project Title:

PROPOSED INTERNAL ALTS TO ST JOSEPH'S FOR LIFE HEALTHCARE GROUP (PTY) LTD AT 82 MAZISI KUNENE ROAD, BRICKFIELD, DURBAN,
PORTION 15(OF 8) OF ERF 668

date : SEPTEMBER 2019
drawn : AB / LM
scales : 1:100

Drawing Description:

COUNCIL SUBMISSION DRAWING
EX. GROUND FLOOR & SOUTH WEST ELEVATION & SECTION B-B

Job No.	Drawing No.	Rev. No.
1303ST	SD102	B