GENERAL NOTES:

Use figured dimensions in preference to scaling.
Contractor to verify all dimensions and levels prior to the commencement of any work being carried out and all discrepancies to be reported to PROJECT MANAGER.

A Remove floor tiles and prepare floor for new tiles .

B Remove wall tiles and make good surface.

C Remove ceiling tiles , bulk heads and grids

Notes
Remove doors and shopfronts and return to client.
Remove taps, geysers, extractors, air conditioning units, vents and extractors and return to client.
Remove kitchen sinks and return to client.

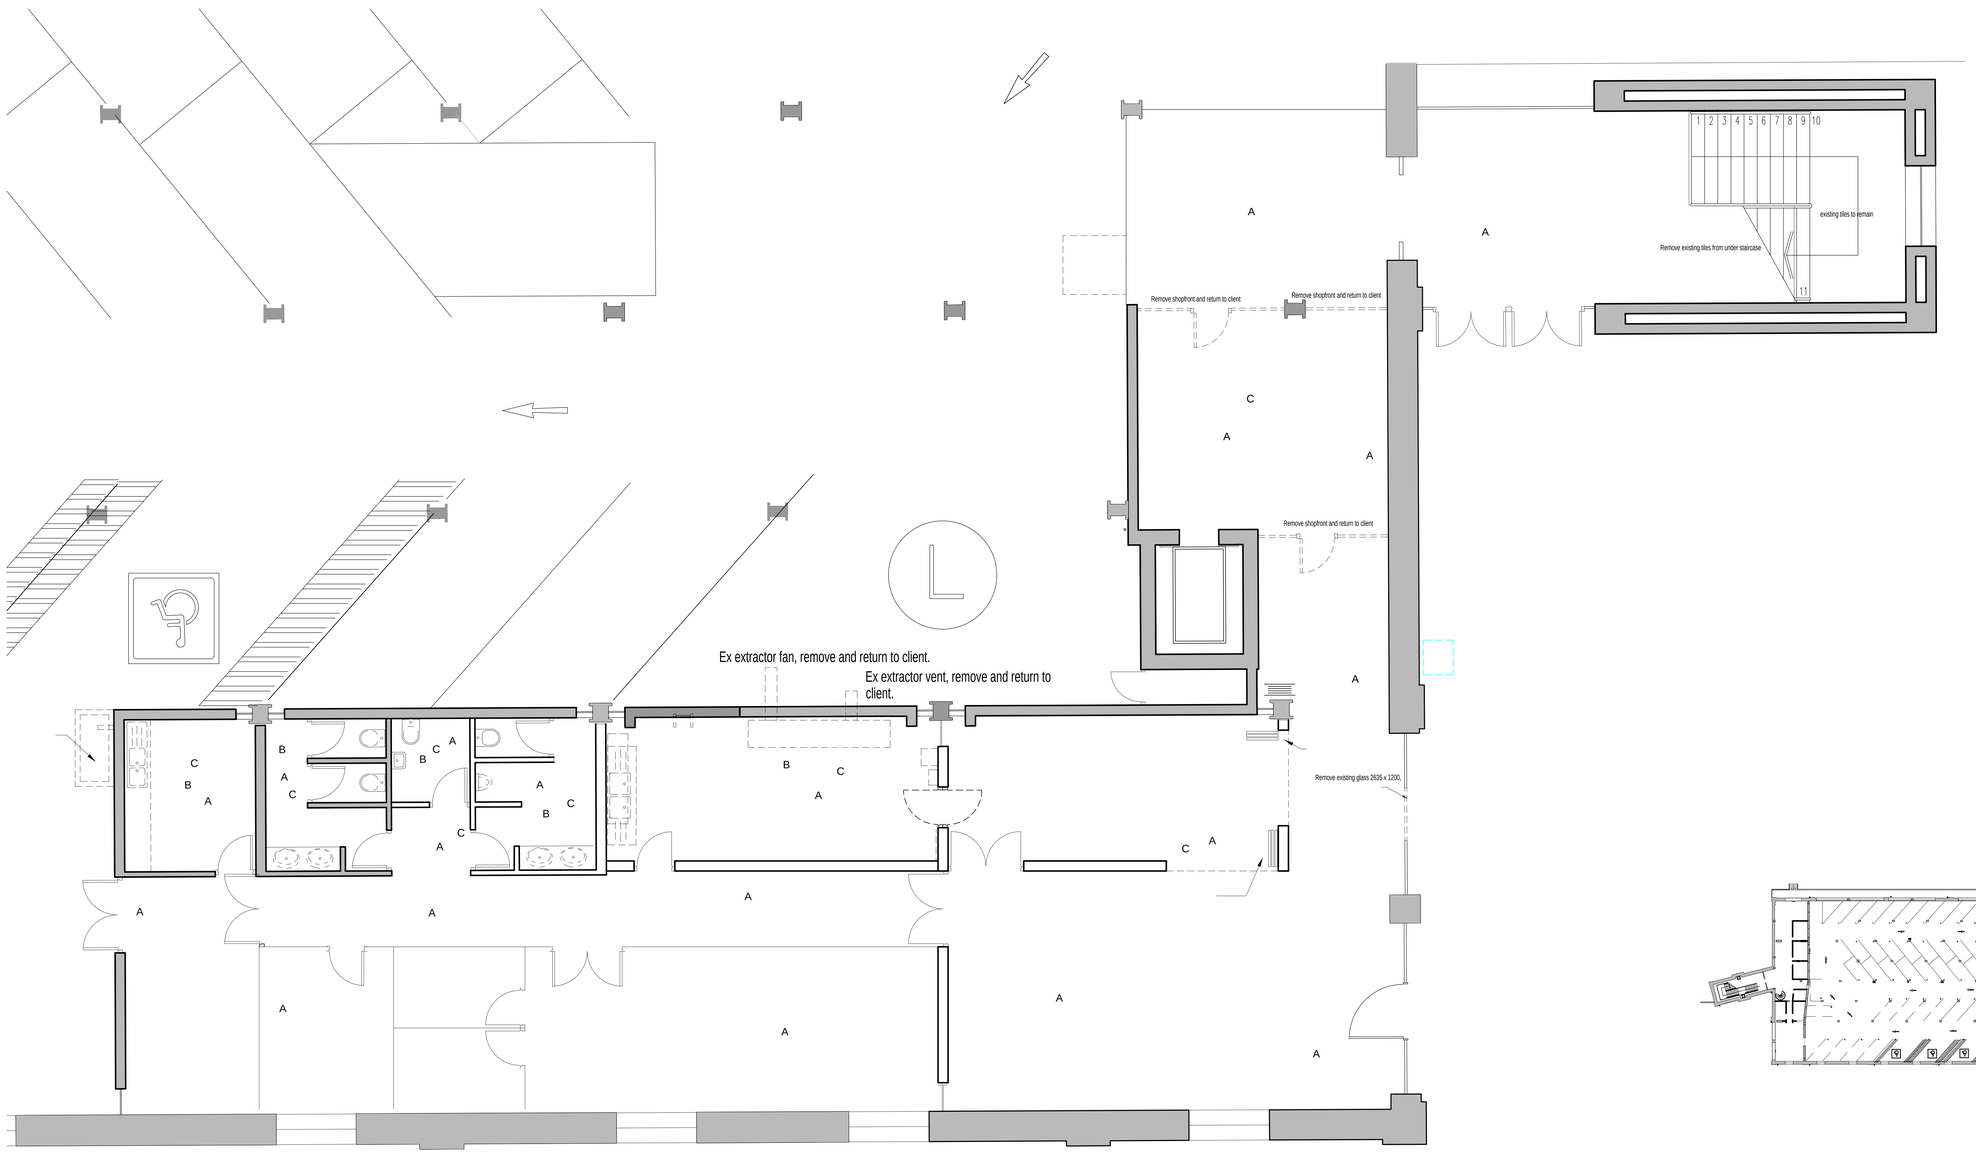

FLOOR PLAN
1:50

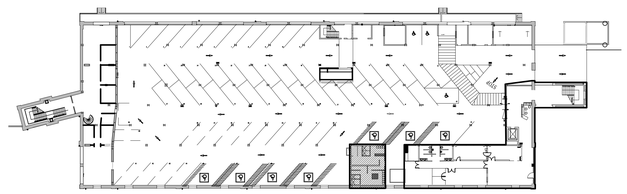

SITE PLAN

2088053-0-000-M-LA	MECHANICAL LAYOUT
2088053-0-000-C-LA	CIVIL LAYOUT
DRAWING NO.	REFERENCE

REFERENCE DRAWINGS

NOTES

1. DO NOT SCALE DRAWING - ONLY DIMENSIONS SHOWN TO BE USED.

2. THE CONTRACTOR SHALL VERIFY ALL CONDITIONS, DIMENSIONS AND LEVELS ON THE SITE AND NOTIFY THE NEC SUPERVISOR OF ANY VARIATIONS BEFORE CONSTRUCTION.

CADASTRAL DESCRIPTION
Erf 10031. Port of Durban.

ADDRESS:
237 MAHATMA GANDHI ROAD
DURBAN

NO.	DESCRIPTION	BY	CHKD	APPD	DATE
0A	ISSUED FOR AMAAFA APPROVAL	AN	ID	CQ	

REVISIONS

This Document including all design and information therein is Confidential Intellectual Property of Transnet.
Copyright and all other rights are reserved by Transnet. This Document may only be used for its intended purpose.

CONTRACTOR / CONSULTANT				TRANSNET CAPITAL PROJECTS			
TITLE	NAME	SIGN	DATE	TITLE	NAME	SIGN	DATE
	.		. . .	DRAWN	AN		16 10 19
.	.		. . .	CHECKED	ID		16 10 19
.	.		. . .	DESIGNED	.		. . .
.	.		. . .	CHECKED	.		. . .
.	.		. . .	.	.		. . .
OPERATING DIVISIONS				.	.		. . .
TITLE	NAME	SIGN	DATE	.	.		. . .
.	.		. . .	PR.ENG. / PR.TECH./PR. ARCH			
.	.		. . .	NAME	N. A. NAGAN		DATE
.	.		. . .	SIGNATURE			16 10 19
.	.		. . .	REG. NUMBER			
.	.		. . .	SCALE :			

Transnet Capital Projects
TRANSNET LTD. (TRADING AS TRANSNET CAPITAL PROJECTS) : REG. NO. 1990/000900/30
237 MAHATMA GANDHI ROAD
DURBAN
P.O. BOX 31683, DURBAN
TEL: 031 361 1696
FAX: 0866 770815

PORT OF DURBAN

QUEENS WAREHOUSE
REFURBUISHMENT TO EXISTING OFFICES
DEMOLITION PLAN

PROJECT NUMBER	OO	FBS	DIS	TYPE	DRAWING NO.	SHEET	REV	ID
A0 2 0 8 8 0 5 3	6	3 0 0	A	L A	1 0 0 1	0 1	0 A	TD