Belvedere Entrance

Proposed new Guardhouse and Canopy

archescape architects cc

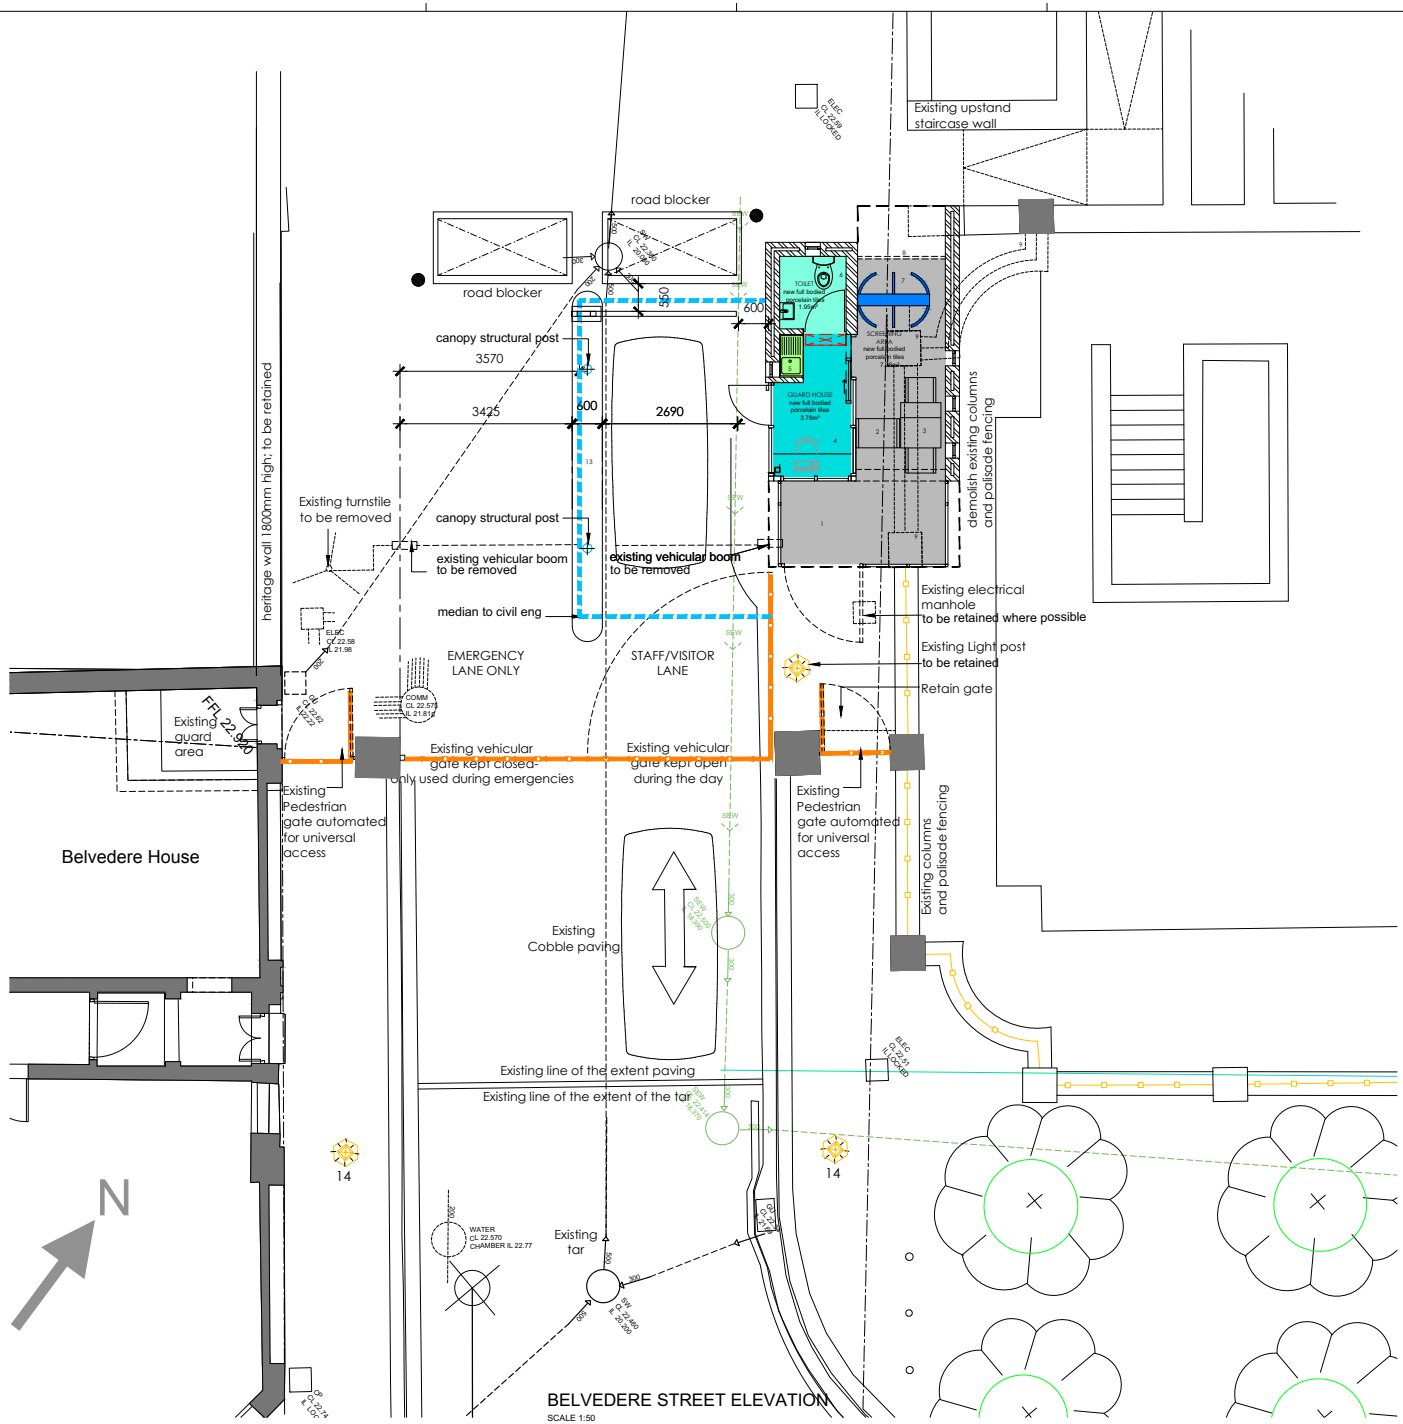

Legend

- New brickwork
- Existing brickwork
- Public Circulation
- Guard Station
- Tea Kitchenette
- Toilet
- Proposed canopy
- existing fence&gate

Legend

1 Entrance and Public Circulation
2 Metal Detector
3 X-RAY Machine
4 Guard Station
5 Tea Kitchenette
6 Toilet Cubicle
7 Single Turnstile - Access Controlled
8 Roller Shutter Door
9 Existing Fence/Columns Demolish
10 Road Blocker
11 Automated Booms
12 Existing Vehicular Gate Automated
13 New Median
14 Existing Lamp Post
15 Existing Pedestrian gates access controlled.
16 Proposed Vehicular Canopy
17 Proposed bullet or vandal proof glass.

Vehicles exiting the precinct shall be monitored by CCTC, and the booms will be controlled from the guard house.

REFERENCE / LOCALITY PLAN

NOTES:

THE USE OF TRADE NAMES ON THIS DRAWING SIMPLY SERVES TO INDICATE A STANDARD ACCEPTABLE TO THE DEPARTMENT; ANY OTHER BRAND MAY BE USED WITH THE PRIOR WRITTEN APPROVAL OF THE PROJECT LEADER.

THE CONTRACTOR MUST WORK FROM FIGURED DIMENSIONS ONLY. CHECK ALL DIMENSIONS AND LEVELS ON SITE BEFORE COMMENCING ANY WORK. ALL DRAWINGS TO BE READ IN CONJUNCTION WITH DETAILS, SCHEDULES, DRAINAGE DRAWINGS, INTERNAL ELEVATIONS, ENGINEERS AND OTHER SPECIALISTS DRAWINGS.

REFER CONFLICTING INFORMATION TO THE ARCHITECT AND OTHER RESPONSIBLE CONSULTANTS

THE DESIGN ON THIS DRAWING IS THE PROPERTY OF THE PROVINCIAL GOVERNMENT: WESTERN CAPE- BRANCH WORKS AND COPY RIGHT IS RESERVED

REVISIONS

REV.	DESCRIPTION	DATE	BY
0	FOR INFORMATION	21.07.13	RL

THIS DRAWING TO BE READ IN CONJUNCTION WITH:

APPROVAL SIGN OFF

ARCHITECTURAL SERVICES SOUTH AFRICAN POLICE SERVICES	DATE	SIGN
C & S ENGINEER SERVICES PARLIAMENTARY SECURITY ADVISORY SERVICES	DATE	SIGN
ELECTRICAL ENGINEER SERVICES DEPARTMENT OF PUBLIC WORKS & INFRASTRUCTURE	DATE	SIGN
MECHANICAL ENGINEER SERVICES CDC COEGA	DATE	SIGN

HIGHLY CONFIDENTIAL

CONSULTANT

archescape architects cc

CLIENT

DEPARTMENT OF PUBLIC WORKS

Director-General: T.M. Sokutu

PROJECT LEADER CDC COEGA	DATE	SIGN
ARCHITECTURAL SERVICES ARCHESCAPE ARCHITECTS	DATE CC	SIGN
C & S ENGINEER SERVICES LUKHOZI CONSULTING	DATE	SIGN
ELECTRICAL ENGINEER SERVICES KHULUSA CONSULTING	DATE	SIGN
MECHANICAL ENGINEER SERVICES	DATE	SIGN

PROJECT TITLE
PARLIAMENT CAPE TOWN SECURITY ENTRANCE UPGRADES

DRAWING TITLE
BELVEDERE ENTRANCE - PLAN - OPTION 2 WORK STAGE 3

FOR INFORMATION

DATE	DRAWN	SCALE	CHECKED
21.06.28	RL	1:50_A1	ZF

PROJECT FILE NO.
1011

DRAWING NO.
A_001.01_CAN2

REV.NO
0

Parliament Security Upgrade Entrances: HIA Submission (Draft)
Belvedere Entrance : Floor Layout

30 August 2021
NTS

archescape architects cc

Belvedere Entrance

Propose Guardhouse and Canopy Option 1

archescape architects cc

Parliament Security Upgrade Entrances: HIA Submission (Draft)
Option 1– South View

30 August 2021
NTS

archescape architects cc

Parliament Security Upgrade Entrances: HIA Submission (Draft)
Option 1– South West View

30 August 2021
NTS

archescape architects cc

Parliament Security Upgrade Entrances: HIA Submission (Draft)
Option 1– West View

30 August 2021
NTS

archescape architects cc

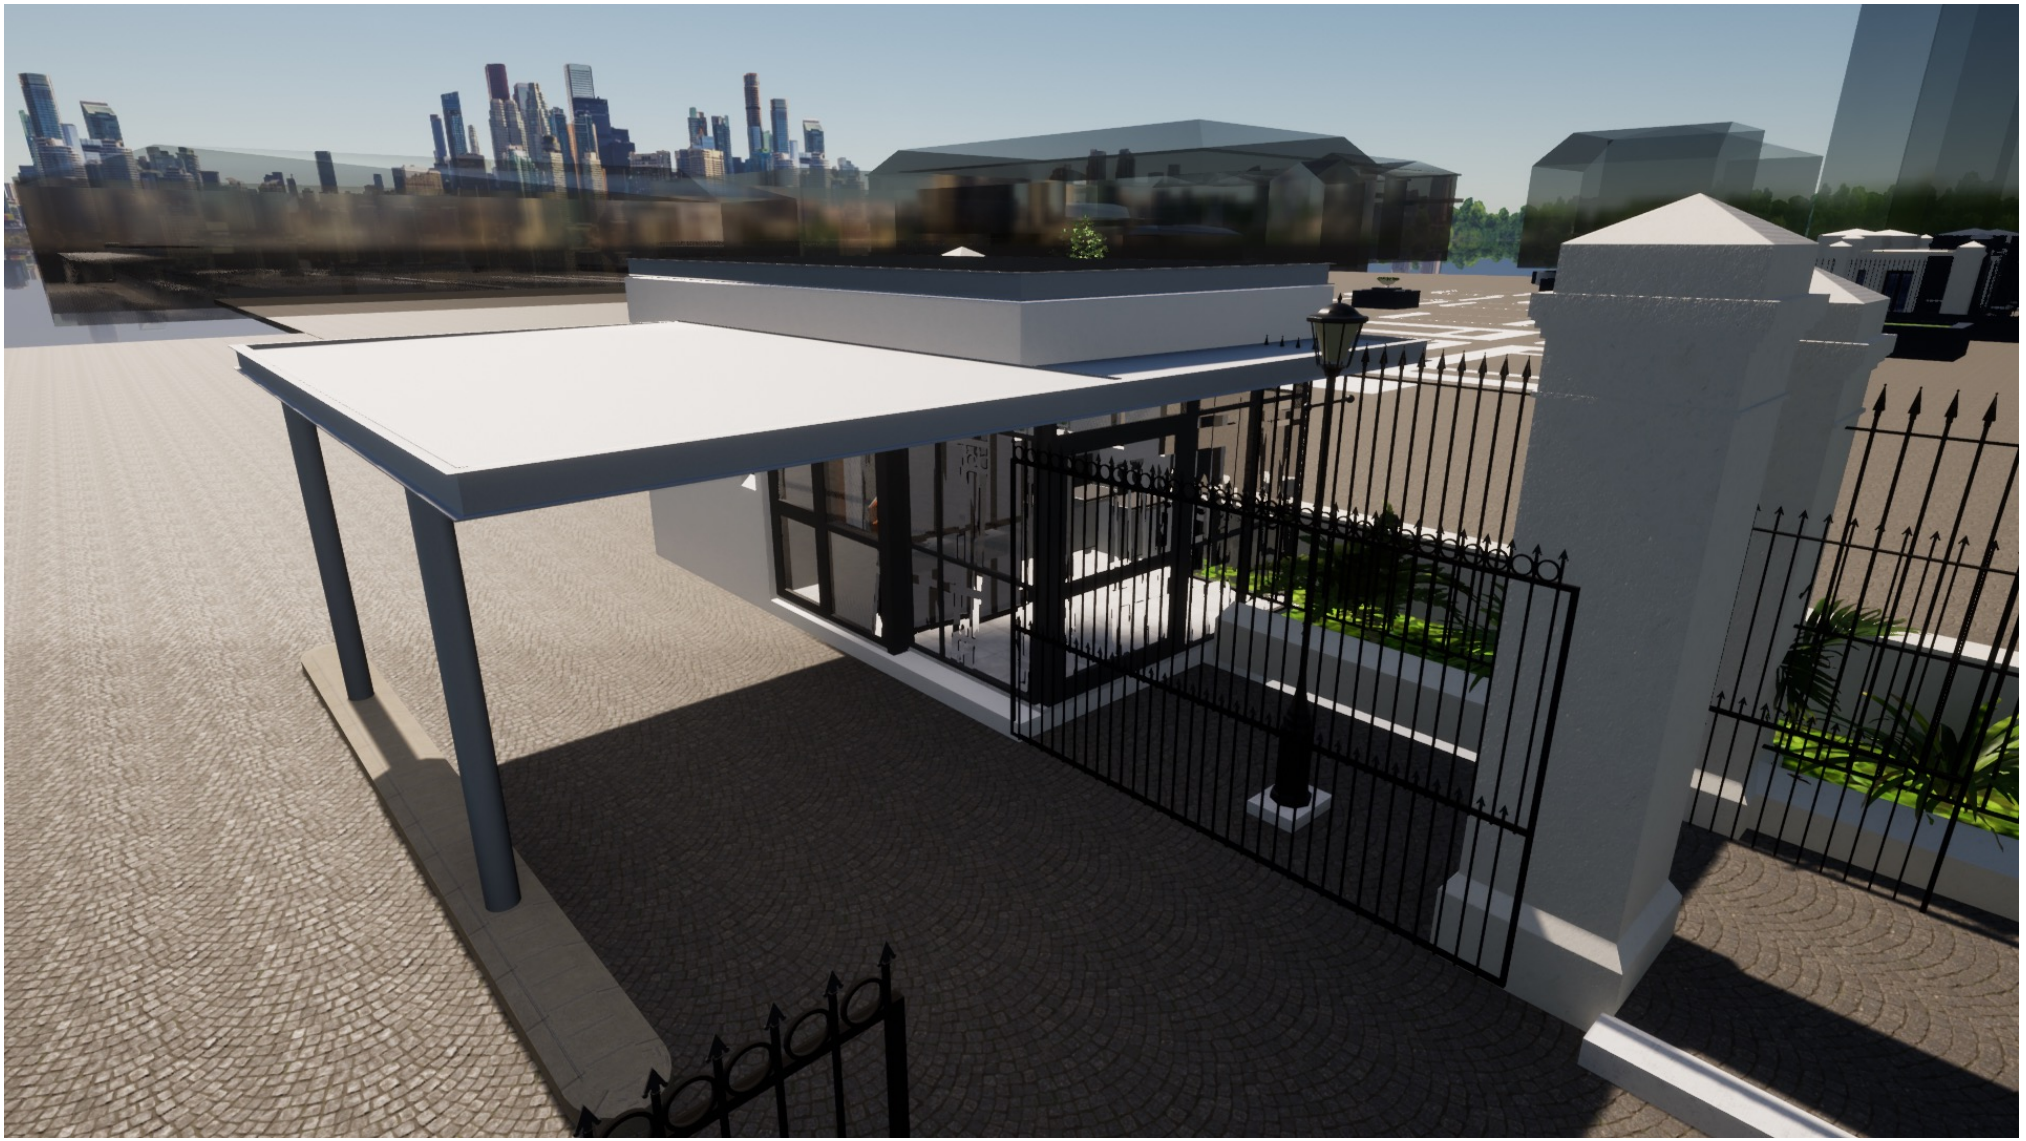

Parliament Security Upgrade Entrances: HIA Submission (Draft)
Option 1– South West Top View

30 August 2021
NTS

archescape architects cc

Parliament Security Upgrade Entrances: HIA Submission (Draft)
Option 1– North View

30 August 2021
NTS

archescape architects cc

Belvedere Entrance

Proposed Guardhouse and Canopy Option 2

archescape architects cc

Parliament Security Upgrade Entrances: HIA Submission (Draft)
Option 2 – South View

30 August 2021
NTS

archescape architects cc

Parliament Security Upgrade Entrances: HIA Submission (Draft)
Option 2 – South West View

30 August 2021
NTS

archescape architects cc

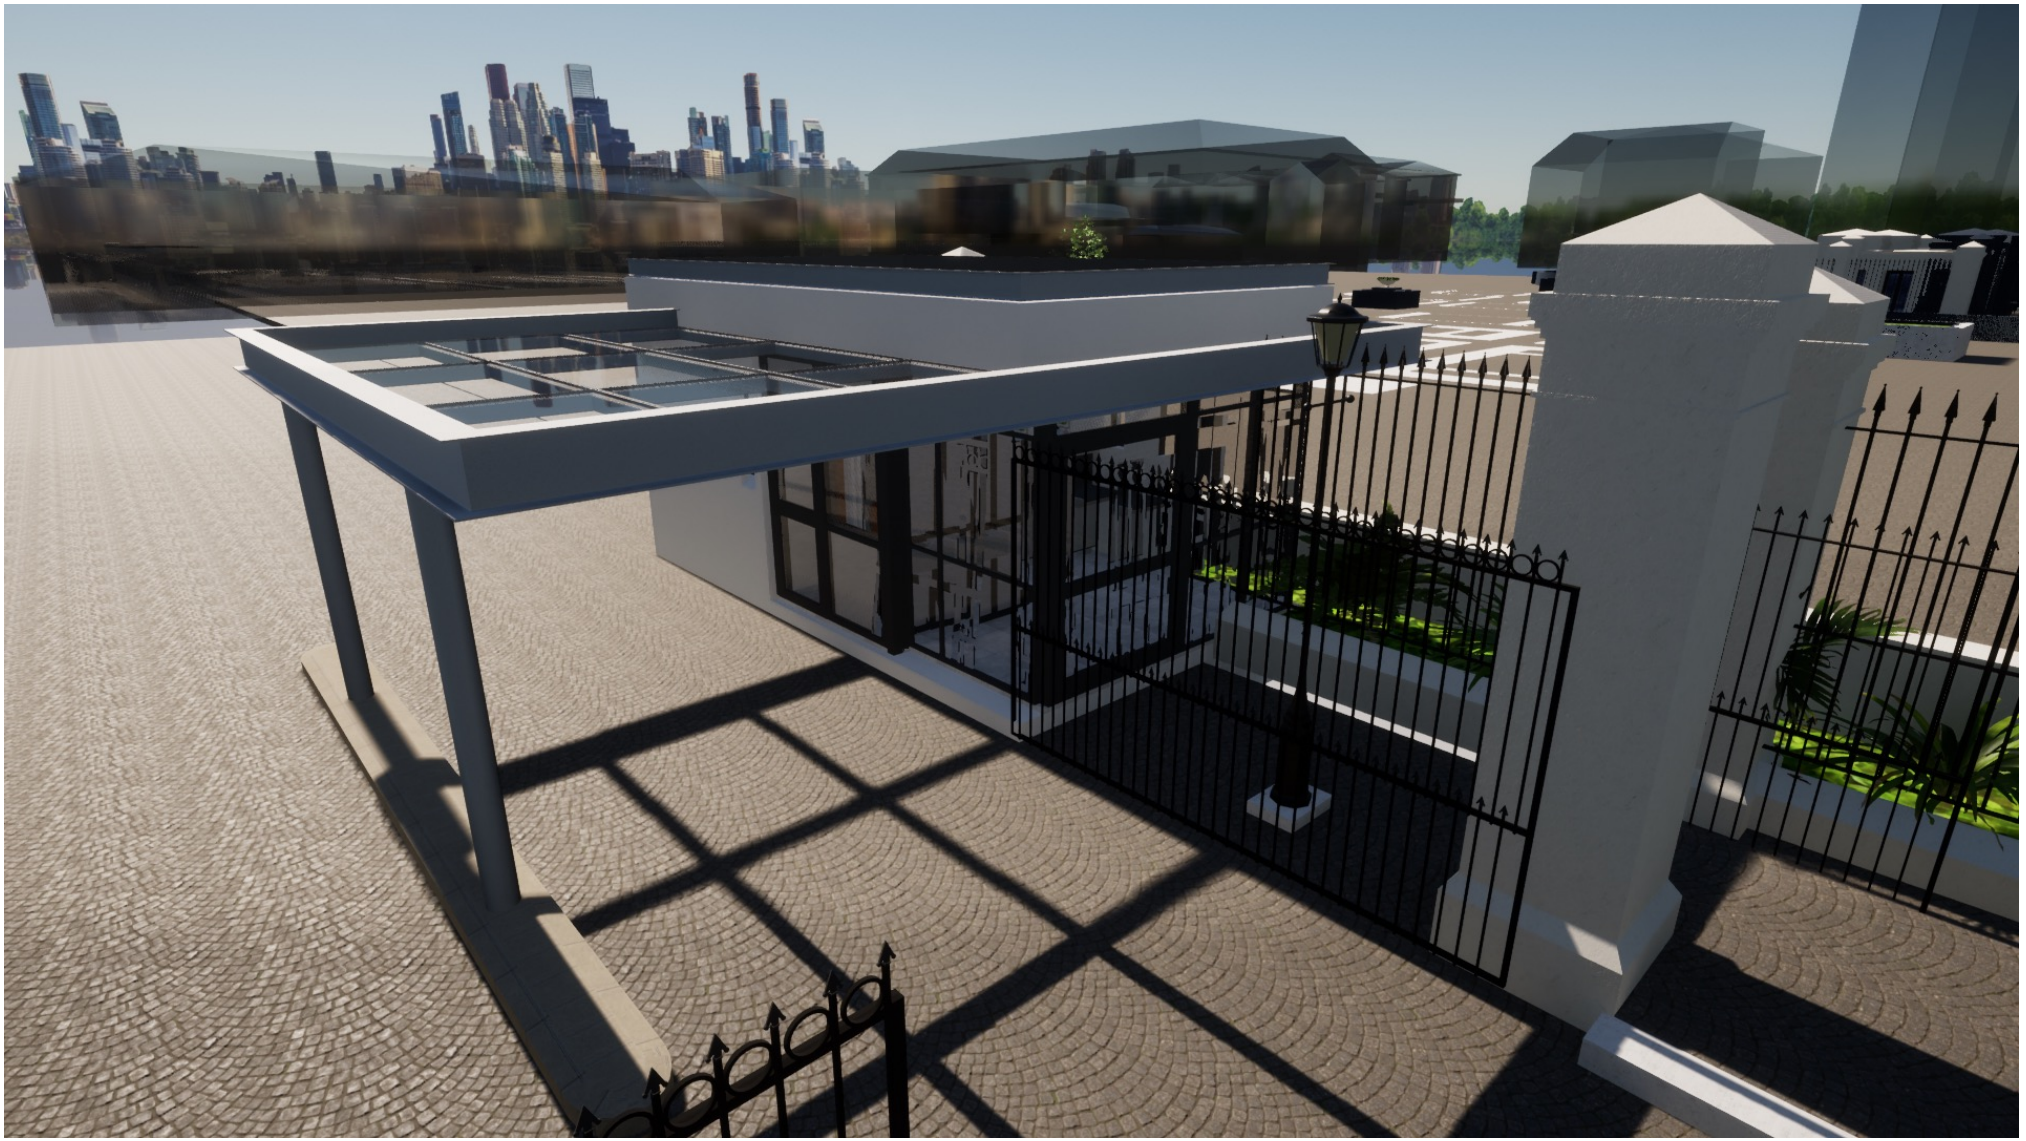

Parliament Security Upgrade Entrances: HIA Submission (Draft)
Option 2 – South West Top View

30 August 2021
NTS

archescape architects cc

Roeland Entrance

Proposed Canopy Option 1

archescape architects cc

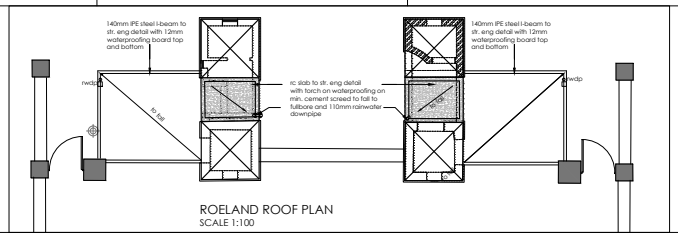

ROELAND ROOF PLAN
SCALE 1:100

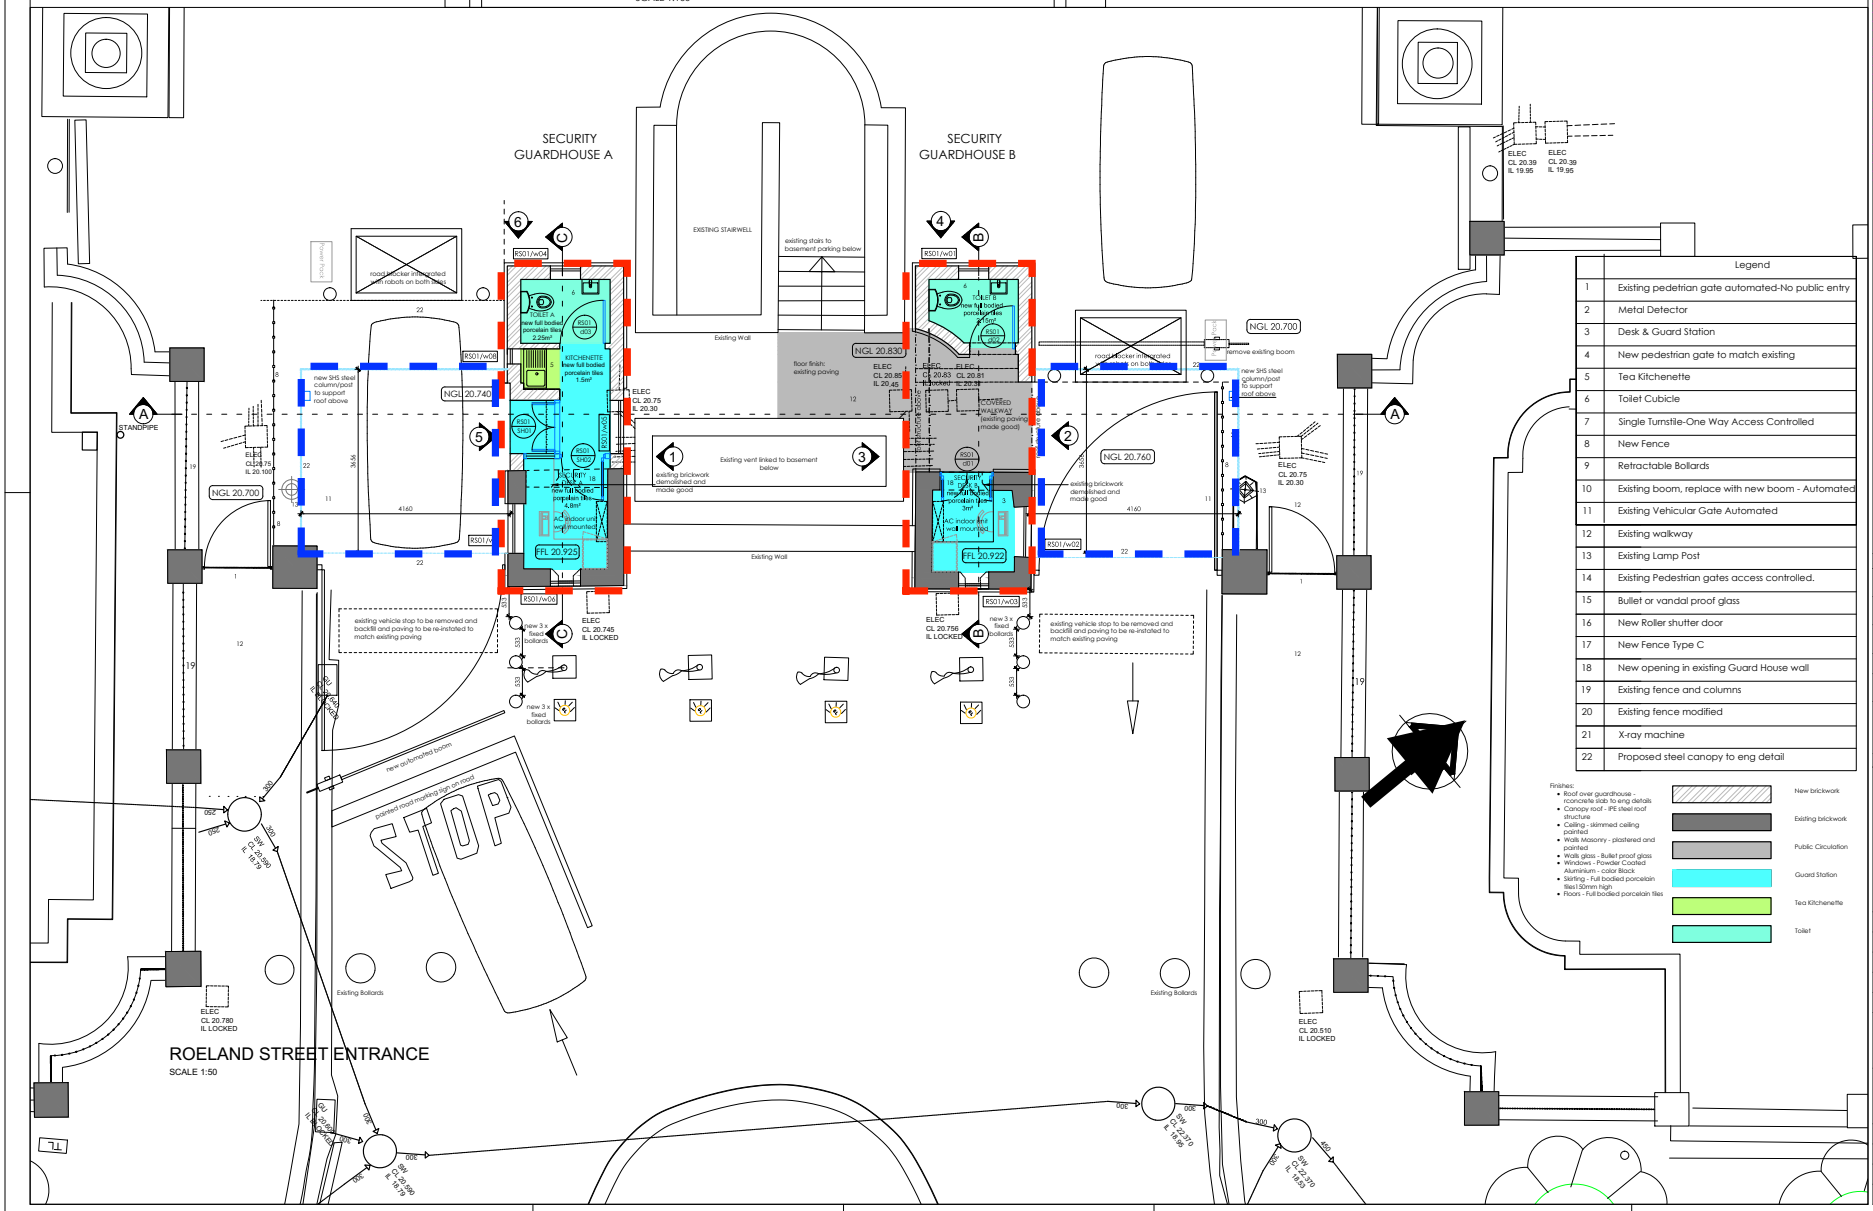

ROELAND STREET ENTRANCE
SCALE 1:50

	Legend
1	Existing pedestrian gate automated-No public entry
2	Metal Detector
3	Desk & Guard Station
4	New pedestrian gate to match existing
5	Tea Kitchenette
6	Toilet Cubicle
7	Single Turnstile-One Way Access Controlled
8	New Fence
9	Retractable Bollards
10	Existing boom, replace with new boom - Automated
11	Existing Vehicular Gate Automated
12	Existing walkway
13	Existing Lamp Post
14	Existing Pedestrian gates access controlled.
15	Bullet or vandal proof glass
16	New Roller shutter door
17	New Fence Type C
18	New opening in existing Guard House wall
19	Existing fence and columns
20	Existing fence modified
21	X-ray machine
22	Proposed steel canopy to eng detail

Finishes:
- Roof over guardhouse - rconcrete slab to eng details
- Canopy roof - IPE steel roof structure
- Ceiling - skimmed ceiling painted
- Walls Masonry - plastered and painted
- Walls glass - Bullet proof glass
- Windows - Powder Coated Aluminium - color Black
- Skirting - Full bodied porcelain tiles150mm high
- Floors - Full bodied porcelain tiles

New brickwork
Existing brickwork
Public Circulation
Guard Station
Tea Kitchenette
Toilet

REFERENCE / LOCALITY PLAN

NOTES:
THE USE OF TRADE NAMES ON THIS DRAWING SIMPLY SERVES TO INDICATE A STANDARD ACCEPTABLE TO THE DEPARTMENT, ANY OTHER BRAND MAY BE USED WITH THE PRIOR WRITTEN APPROVAL OF THE PROJECT LEADER.

THE CONTRACTOR MUST WORK FROM FIGURED DIMENSIONS ONLY. CHECK ALL DIMENSIONS AND LEVELS ON SITE BEFORE COMMENCING ANY WORK. ALL DRAWINGS TO BE READ IN CONJUNCTION WITH DETAILS, SCHEDULES, DRAINAGE DRAWINGS, INTERNAL ELEVATIONS, ENGINEERS AND OTHER SPECIALISTS DRAWINGS.

REFER CONFLICTING INFORMATION TO THE ARCHITECT AND OTHER RESPONSIBLE CONSULTANTS

THE DESIGN ON THIS DRAWING IS THE PROPERTY OF THE PROVINCIAL GOVERNMENT: WESTERN CAPE- BRANCH WORKS AND COPY RIGHT IS RESERVED

REVISIONS

REV.	DESCRIPTION	DATE	BY
A	FOR_INFORMATION	20.05.25	RL
B	TOPO SURVEY ADDED	21.02.15	RL
C	BOOM/BOLLARD	21.03.12	RL
D	ROAD BLOCKER ADD	21.04.21	RL

THIS DRAWING TO BE READ IN CONJUNCTION WITH:
- ROELAND STREET ENTRANCE, SECTION AND ELEVATIONS DWG. NO. A_002.02

APPROVAL SIGN OFF

ARCHITECTURAL SERVICES SOUTH AFRICAN POLICE SERVICES	DATE	SIGN
C & S ENGINEER SERVICES PARLIAMENTARY SECURITY ADVISORY SERVICES	DATE	SIGN
ELECTRICAL ENGINEER SERVICES DEPARTMENT OF PUBLIC WORKS & INFRASTRUCTURE	DATE	SIGN
MECHANICAL ENGINEER SERVICES CDC COEGA	DATE	SIGN

HIGHLY CONFIDENTIAL

CONSULTANT
archescape architects
T: + 27 21 671 9397 F: + 27 86 675 1428 M: info@archescape.co.za www.archescape.co.za
1, 4.01, Ground Floor, Grove Building, Grove Avenue, Claremont P.O. Box 300 Newlands 7725

CLIENT
DEPARTMENT OF PUBLIC WORKS
Private Bag X65 Pretoria 0001
Tel (012) 337 2000
Director-General: T.M. Sokutu

PROJECT LEADER CDC COEGA	DATE	SIGN
ARCHITECTURAL SERVICES ARCHESCAPE ARCHITECTS	DATE CC	SIGN
C & S ENGINEER SERVICES LUKHOZI CONSULTING	DATE	SIGN
ELECTRICAL ENGINEER SERVICES KHULUSA CONSULTING	DATE	SIGN
MECHANICAL ENGINEER SERVICES -	DATE	SIGN

PROJECT TITLE
PARLIAMENT CAPE TOWN SECURITY ENTRANCE UPGRADES

DRAWING TITLE
ROELAND STREET GROUND FLOOR/ROOF PLAN WORK STAGE 3

FOR INFORMATION

DATE	DRAWN	SCALE	CHECKED
20.08.06	RL	1:50_A1	ZF

PROJECT FILE NO.
1011

DRAWING NO. A_002.01 REV.NO D

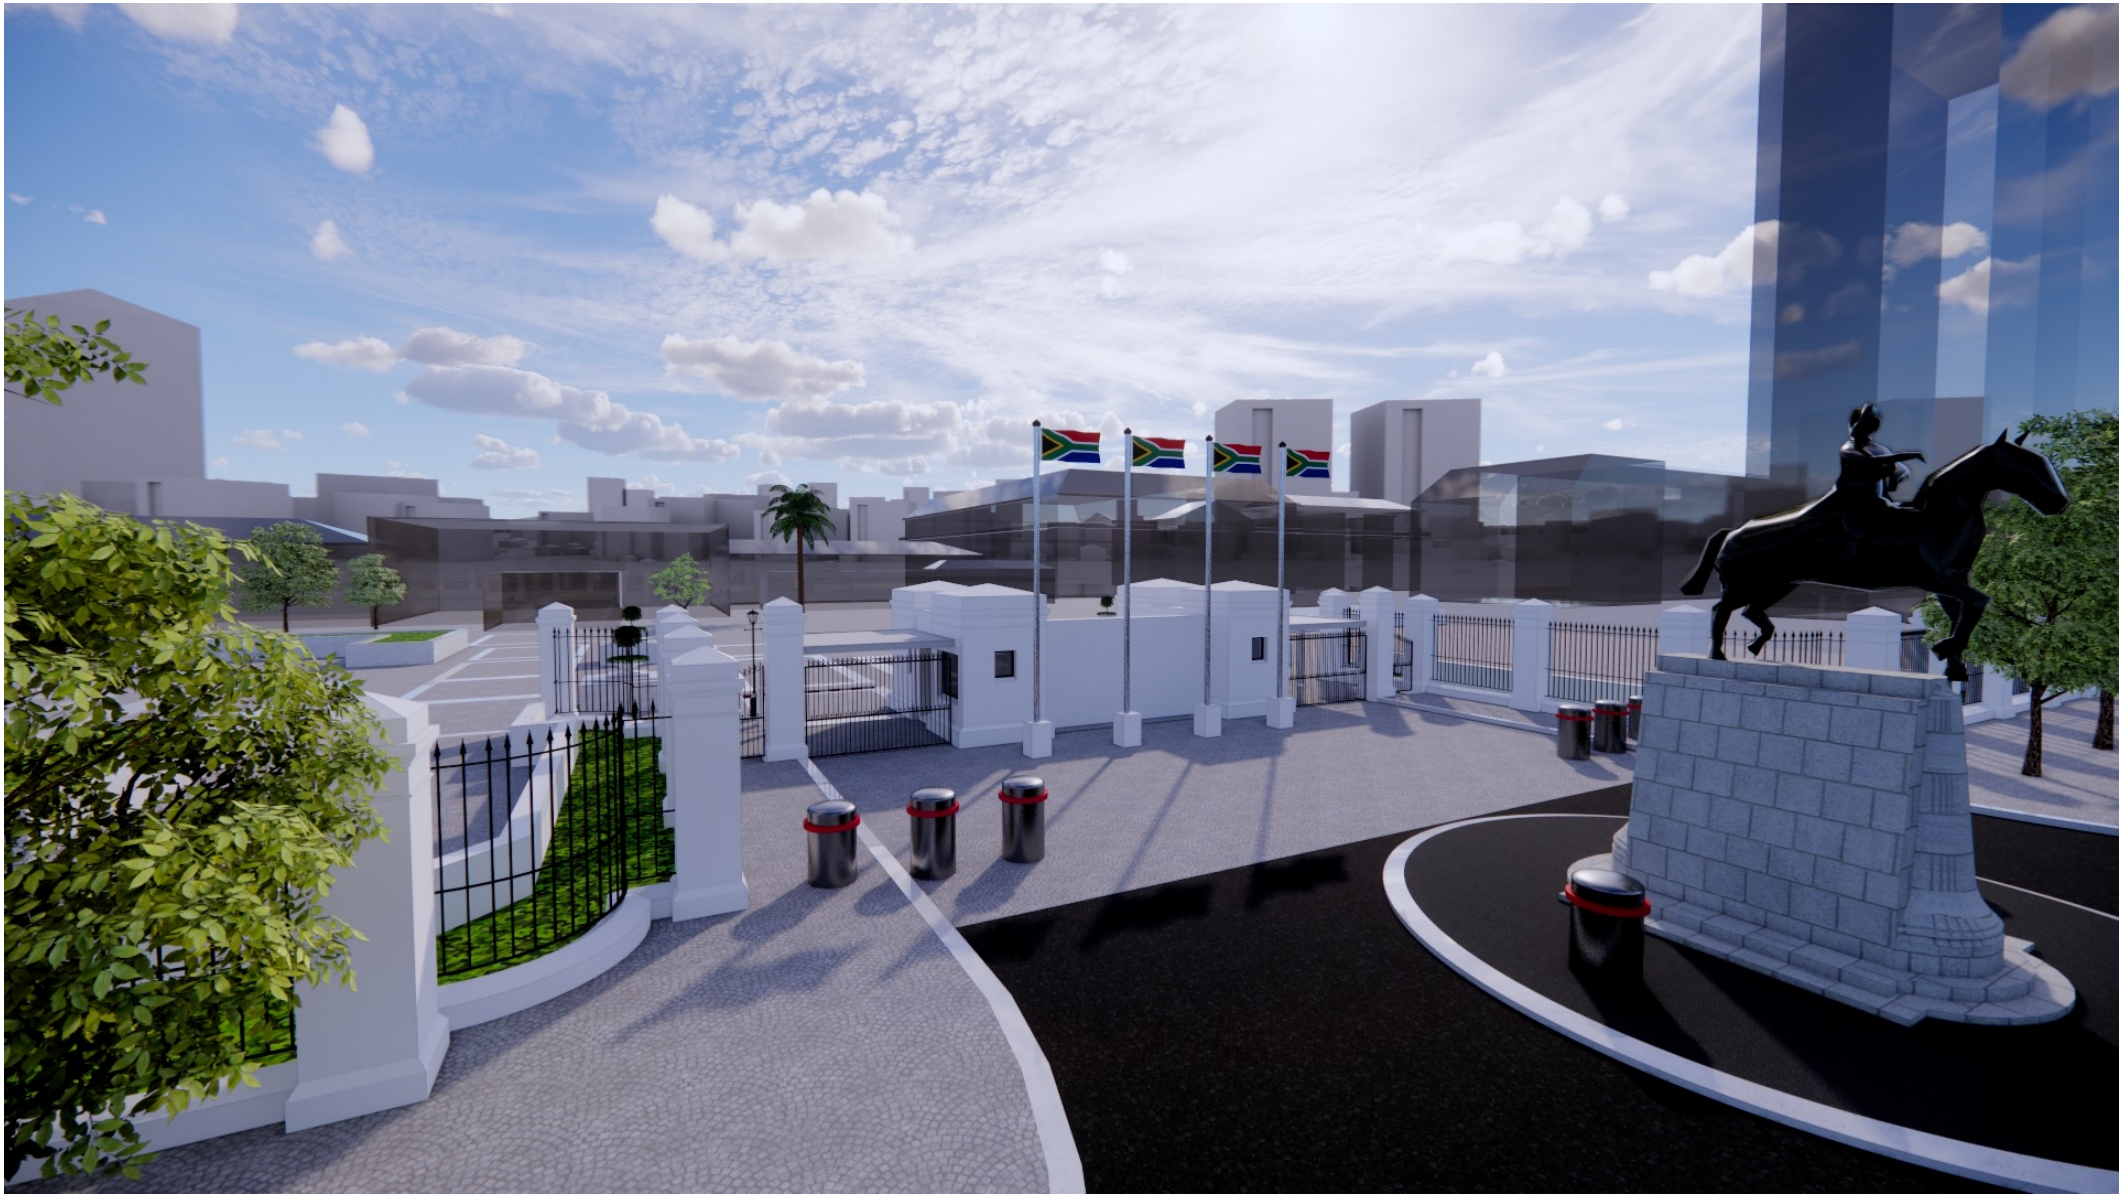

Parliament Security Upgrade Entrances: HIA Submission (Draft)
Roeland Street Entrance
Option 1 – South View from Roeland Street

30 August 2021
NTS

archescape architects cc

Parliament Security Upgrade Entrances: HIA Submission (Draft)
Roeland Street Entrance
Option 1 – North View from Stalplein

30 August 2021
NTS

archescape architects cc

Parliament Security Upgrade Entrances: HIA Submission (Draft)
Roeland Street Entrance
Option 1 – North West View from Stalplein

30 August 2021
NTS

archescape architects cc

Parliament Security Upgrade Entrances: HIA Submission (Draft)
Roeland Street Entrance
Option 1 – North East View from Stalplein

30 August 2021
NTS

archescape architects cc

Roeland Entrance
Option 2

archescape architects cc

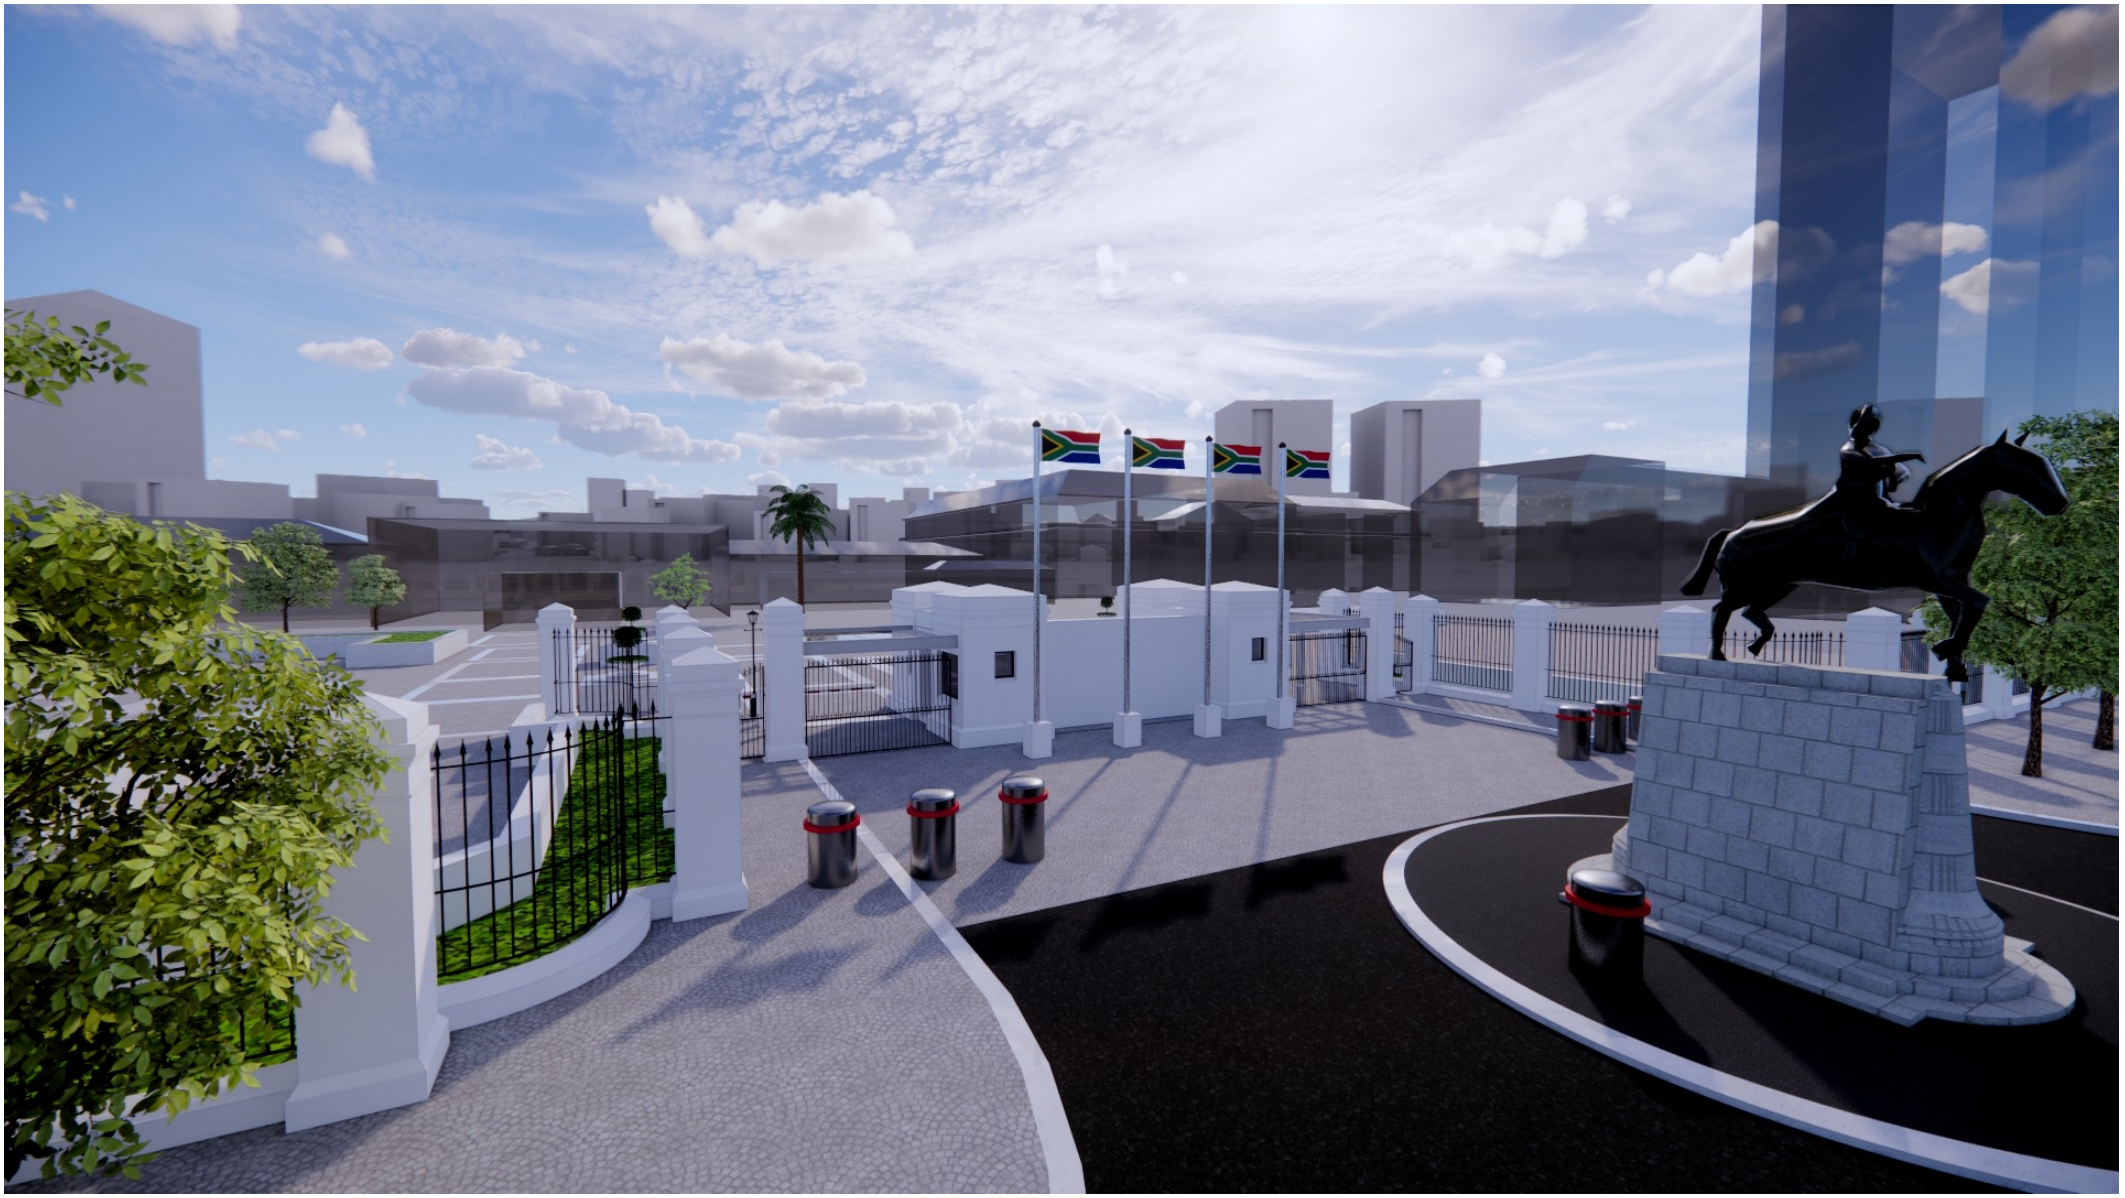

Parliament Security Upgrade Entrances: HIA Submission (Draft)
Roeland Street Entrance
Option 2 – South View from Roeland Street

30 August 2021
NTS

archescape architects cc

Parliament Security Upgrade Entrances: HIA Submission (Draft)
Roeland Street Entrance
Option 2 – North View from Stalplein

30 August 2021
NTS

archescape architects cc

Parliament Security Upgrade Entrances: HIA Submission (Draft)
Roeland Street Entrance
Option 2 –North West View from Stalplein

30 August 2021
NTS

archescape architects cc

Parliament Security Upgrade Entrances: HIA Submission (Draft)
Roeland Street Entrance
Option 2 – North East View from Stalplein

30 August 2021
NTS

archescape architects cc