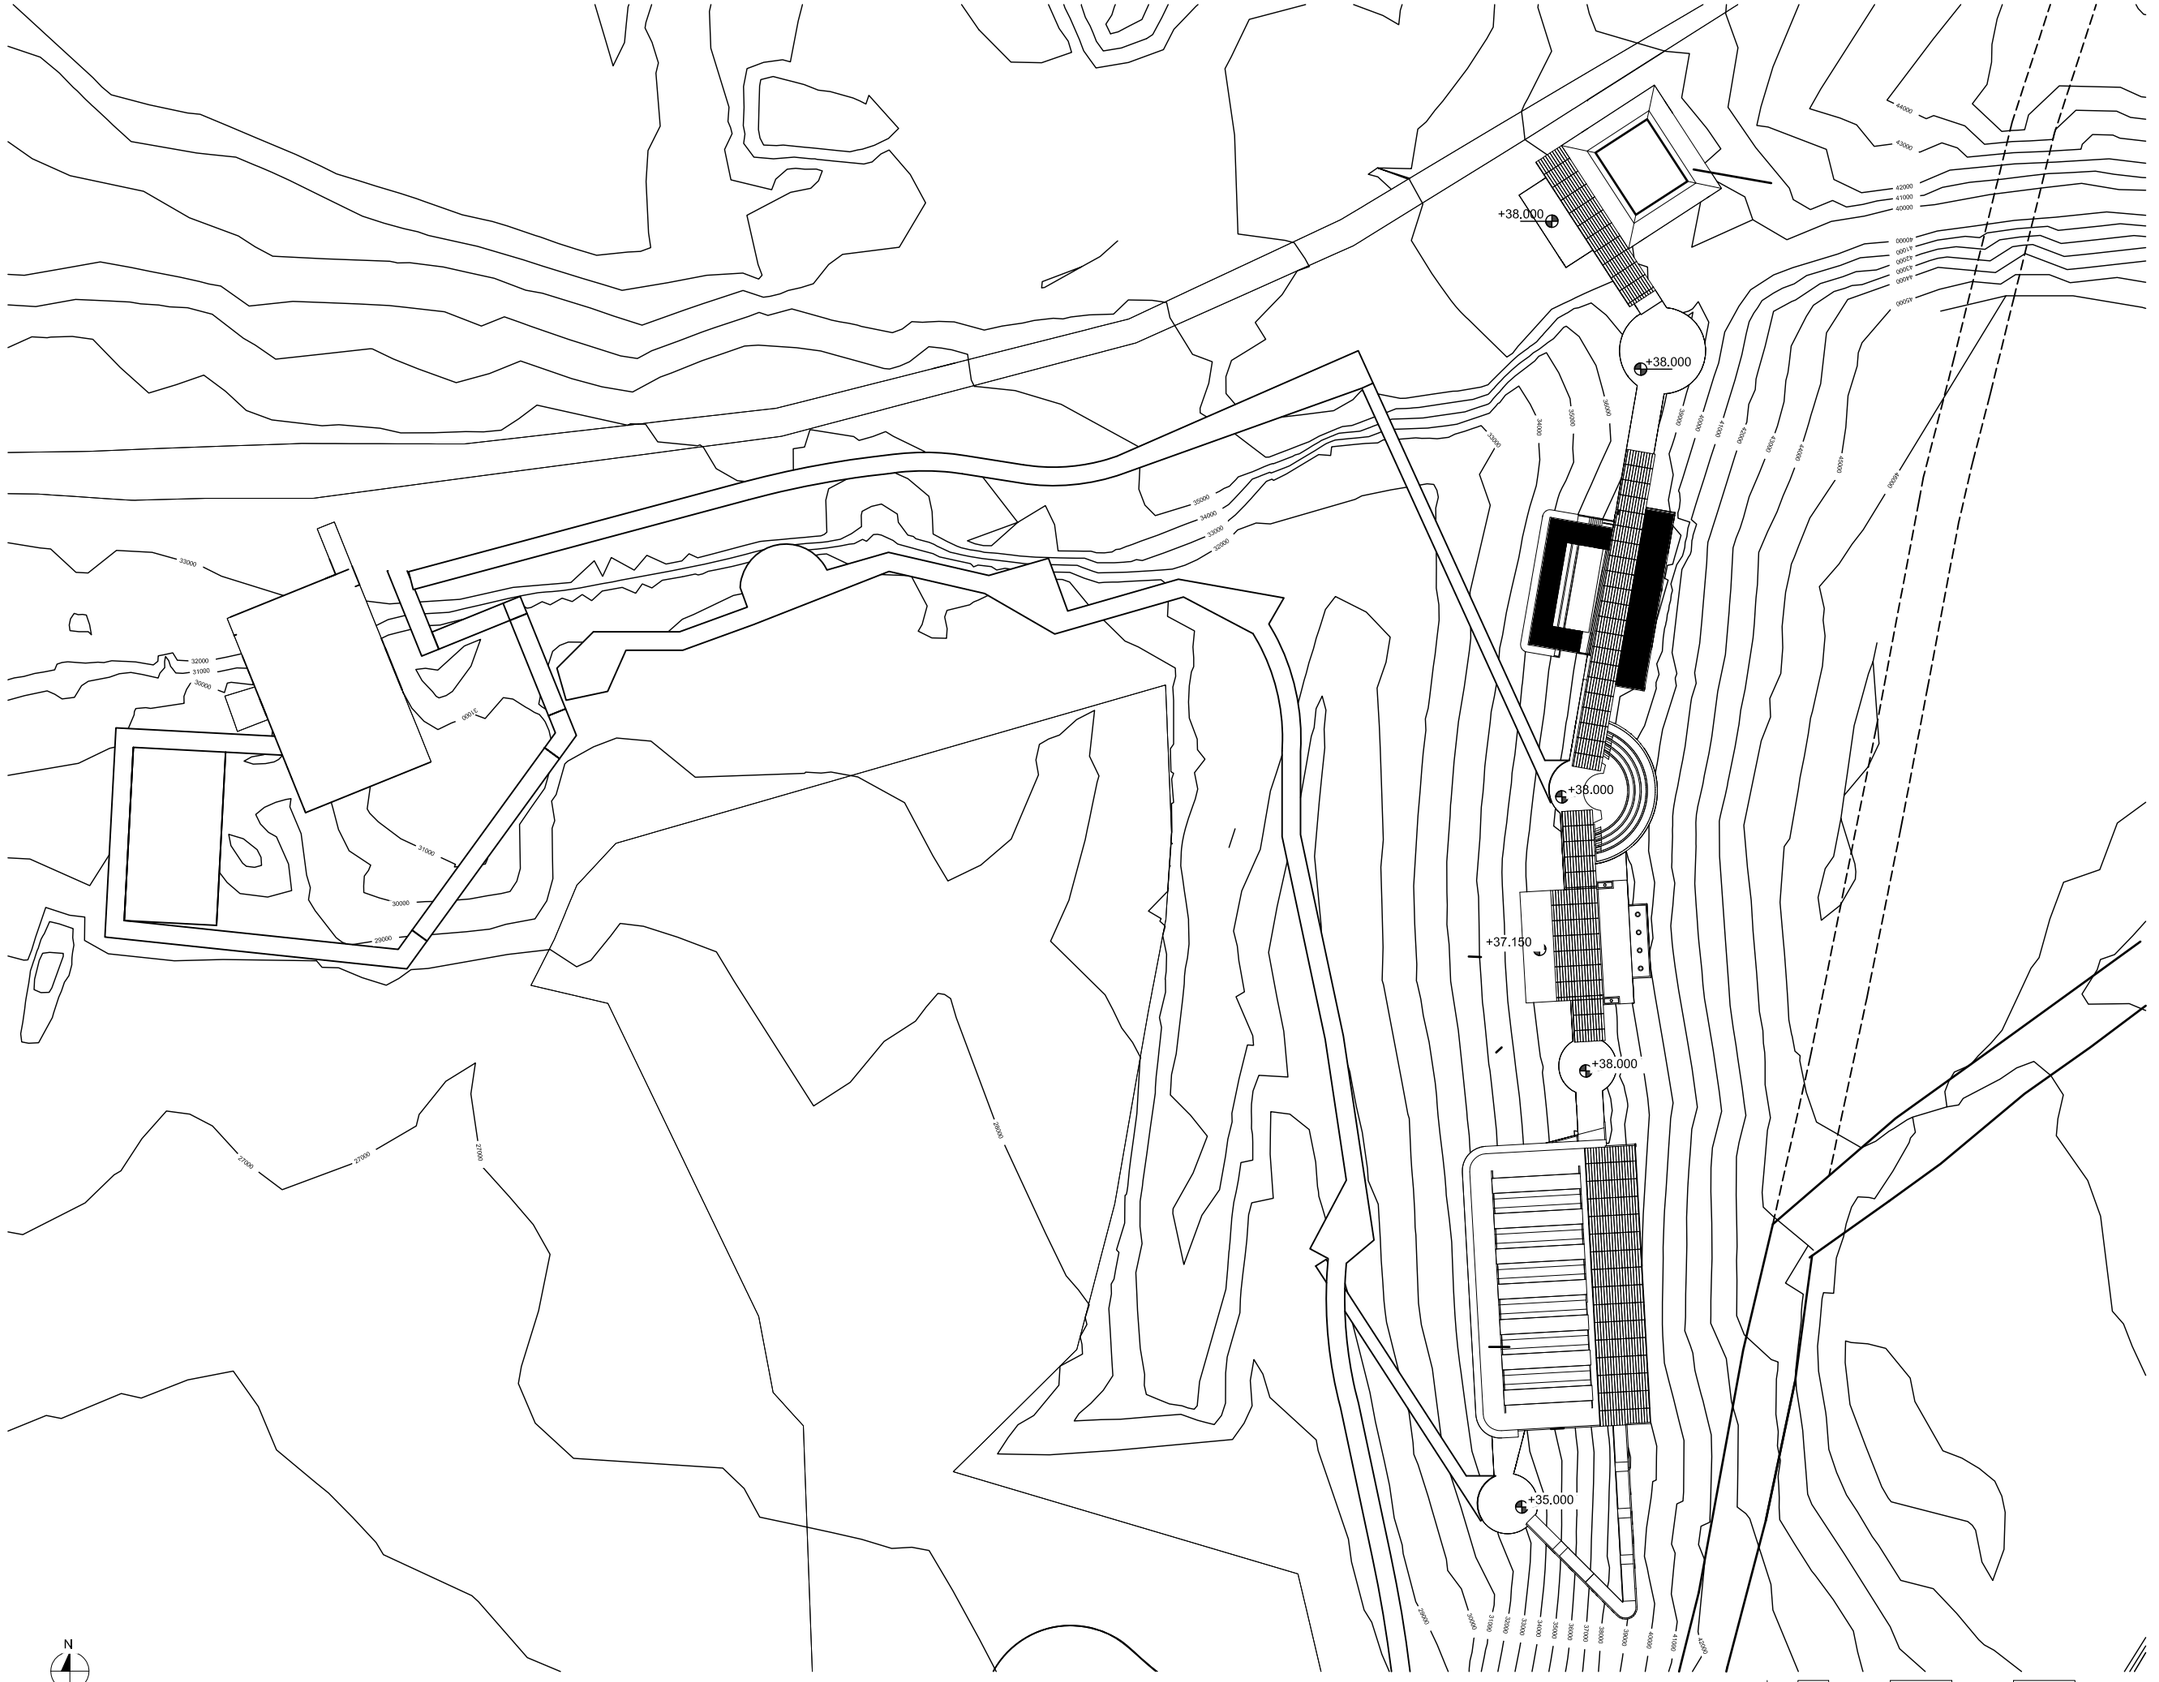

Refer to DWG_SDP

NOT FOR CONSTRUCTION

Rev.	Description	Date	Drawn
1	ISSUED FOR INFORMATION	2013/03/11	K.S

Jo Noero is a registered architect with the SACAP - Reg. No. 3064

info@noeroarchitects.com
www.noeroarchitects.com

Project Title:
West Coast Fossil Park

Client:
West Coast Fossil Park Trust

Site Location:
R45
Langebaanweg
Vredenburg, West Coast

Drawing Title:
Smaller Site Area

Date of Print: 2013/03/11 12:46:53 PM

Date of Copy:

Drawing No: SDP_Route 2

Revision No: 2

50cm 30cm 0cm

Page Print Size - 841 x 594mm