| POINT | X CO-ORDINATES | Y CO-ORDINATES |
|---|---|---|
| | | |
| A | 98963.0160 | 2 881 414.6724 |
| | | |
| B | 98883.1062 | 2 881 368.3631 |
| | | |
| L135 | 98919.9435 | 2 881 495.7891 |
| | | |
| L136 | 98882.8400 | 2 881 466.8600 |
| | | |
| L137 | 98868.6794 | 2 881 398.7056 |
| | | |

PROPOSED BORROW AREA

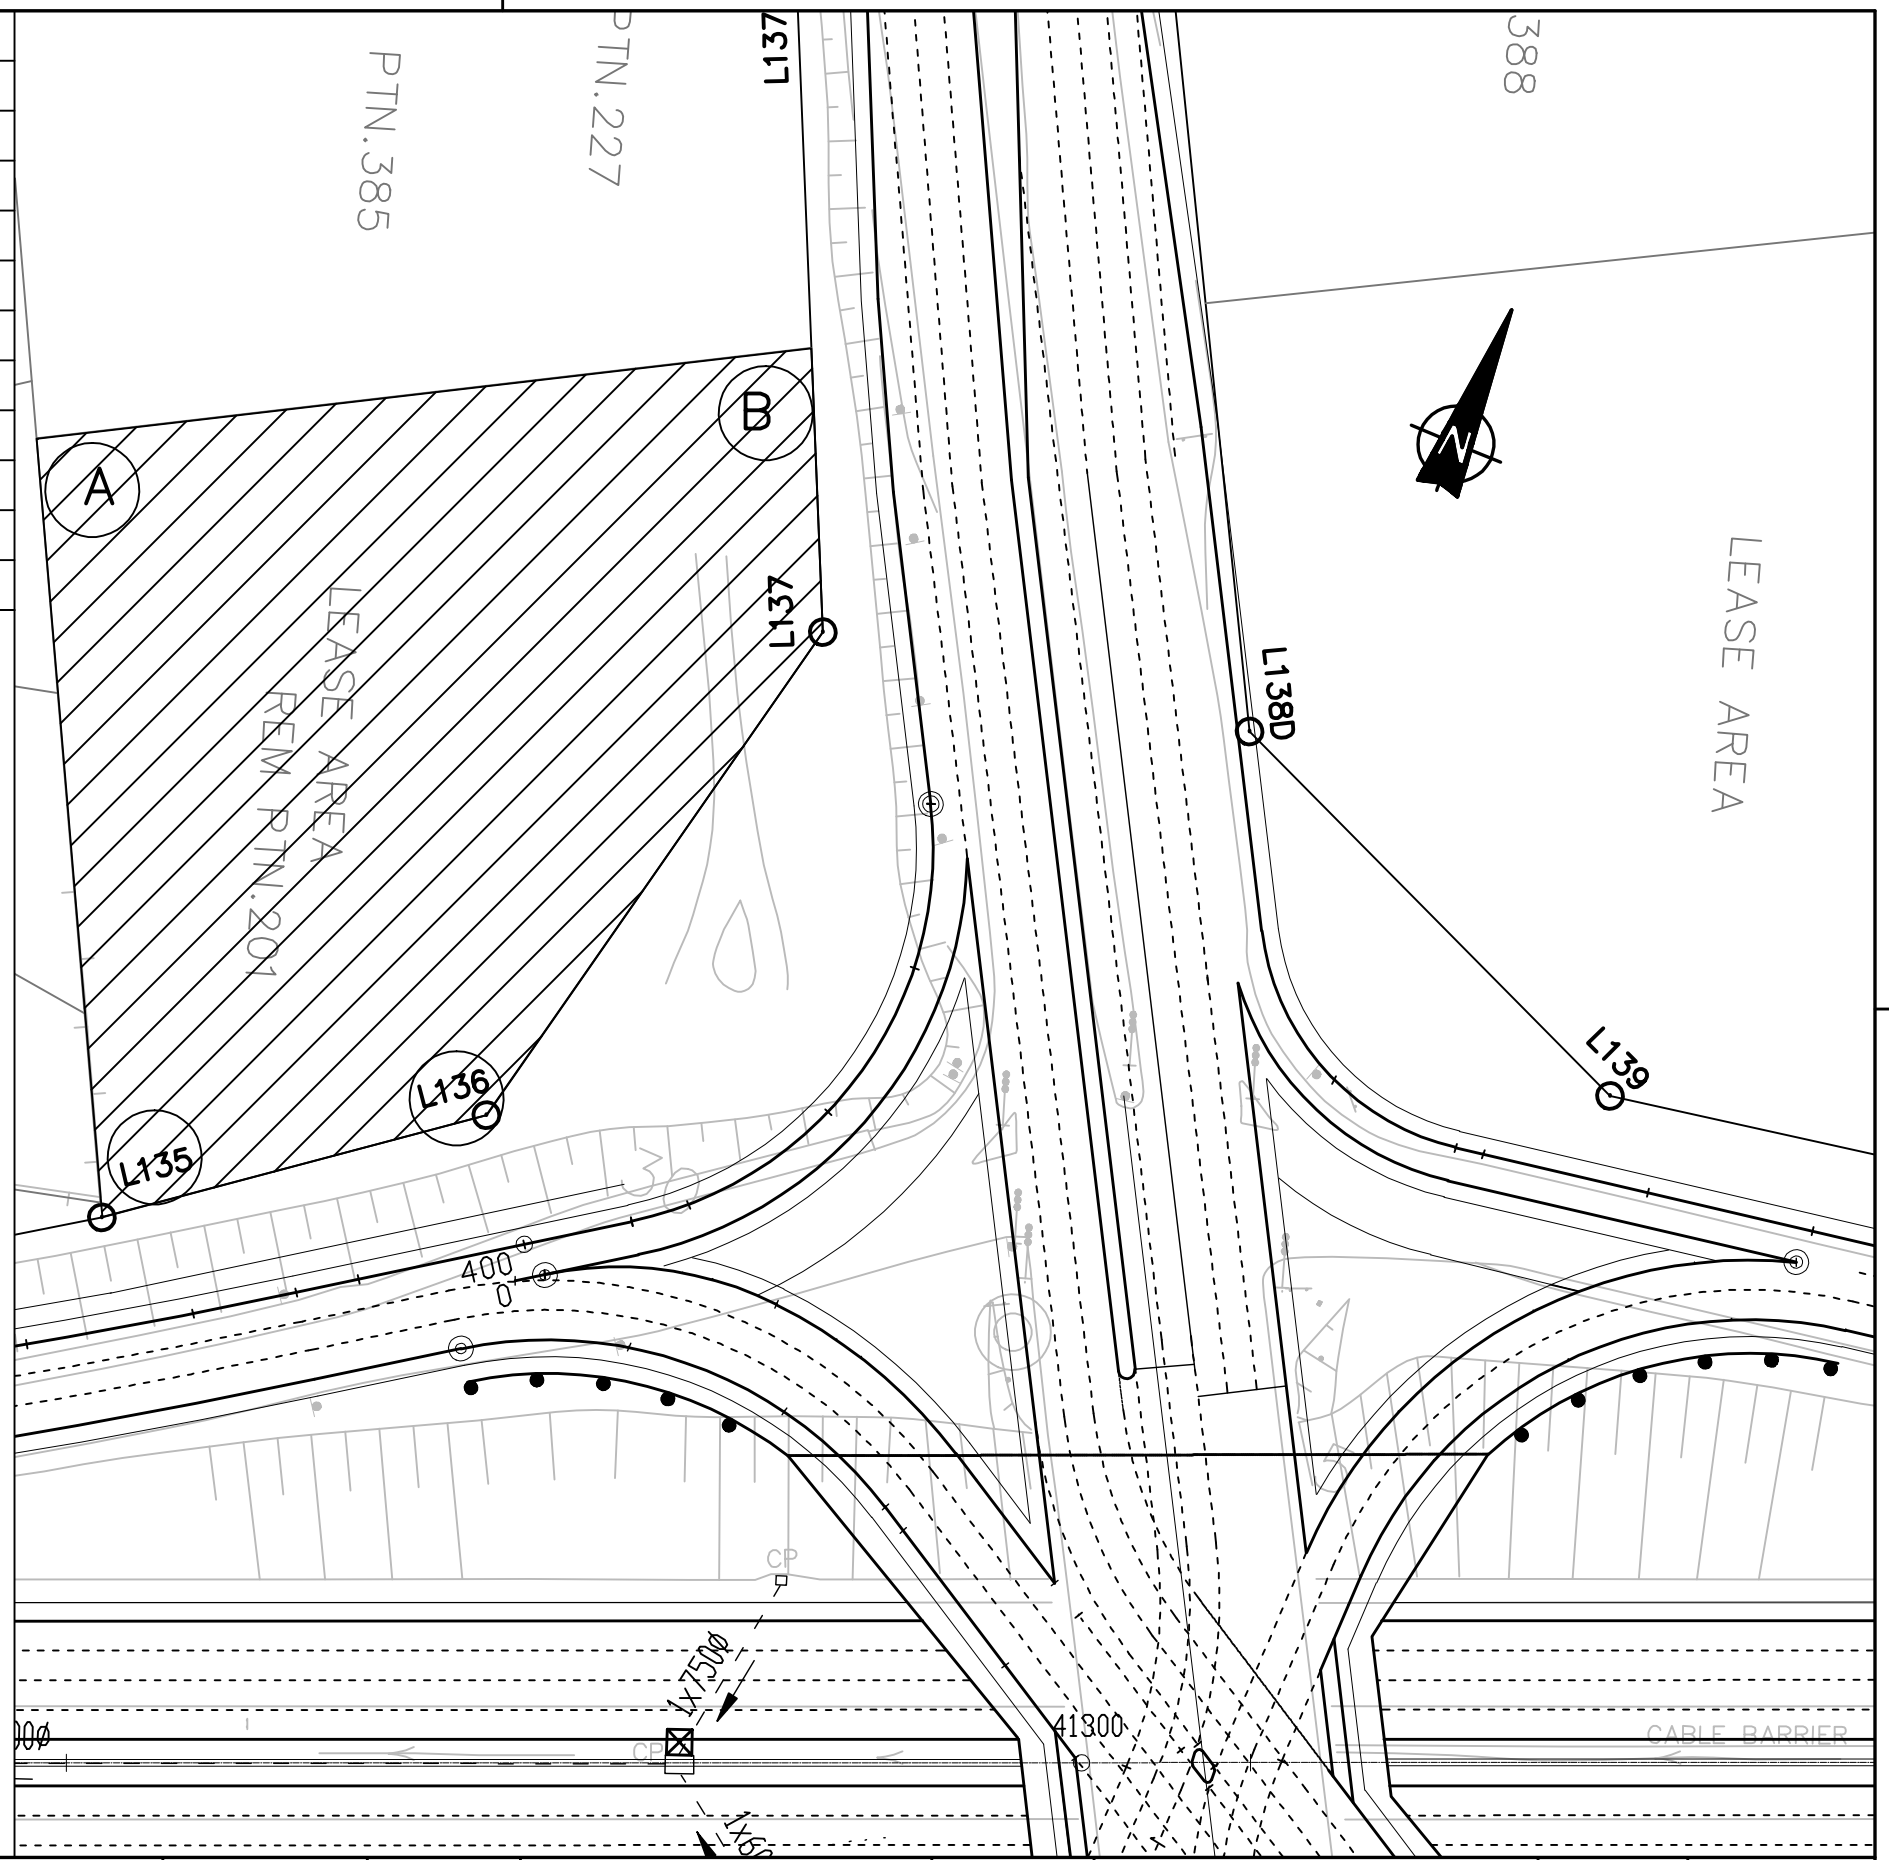


| No. | DATE | REVISION | CONSULT. INIT. |
|---|---|---|---|
| | | | |

**GAUTENG FREEWAY CONSORTIUM**

| DESIGNED BY | |
|---|---|
| NAME | A. HOLCROFT |
| Prof. Reg. No. | |
| **CHECKED BY** | |
| NAME | D.MONTGOMERY |
| Prof. Reg. No. | |

APPROVED.

Name :
Prof. Reg. No. :
Date :

CONSTRUCTION RECORD DRAWING

Name :
Prof. Reg. No. :
Date :

HEAD OFFICE
Ninth Floor
1225 Park Street
Hatfield Pretoria
0083
PO Box 415
Pretoria 0001
South Africa
Tel: (012) 426-0200

THE SOUTH AFRICAN NATIONAL ROADS AGENCY LTD

REGIONAL OFFICE
Ninth Floor
Ninth Park
Pretoria
0083
Private Bag X67
Lynnwood Ridge
0040
Tel: (012) 426-0200

ACCEPTANCE

THIS ACCEPTANCE IS FOR PROCEDURAL AND ADMINISTRATIVE REVIEW PURPOSES ONLY AND DOES NOT ATTRACT LEGAL LIABILITY OR LIABILITY OF ANY KIND FROM WHATSOEVER CAUSE OR HOWSOEVER ARISING

for CEO: SA NATIONAL ROADS AGENCY LTD.
Date:

**GAUTENG FREEWAY UPGRADING AND EXPANSION**
**N1-29 14th AVENUE TO BUCCLEUCH**

WILLIAM NICOL I/C
PROPOSED BORROW AREA

SCALE : NTS SHEET 1 OF 1

| PROJECT NUMBER | N.001-200-2002/2 | |
|---|---|---|
| DRAWING LOCATION DATA | START | END |
| ROUTE | N1 | N1 |
| SECTION | 20 | 20 |
| DRAWING km DISTANCE | | |
| DRAWING TYPE | | |
| BRIDGE/STRUCTURE No. | | |
| CONSULTANT DRAWING No. | | VER |
| SANRAL DOCS # | | |