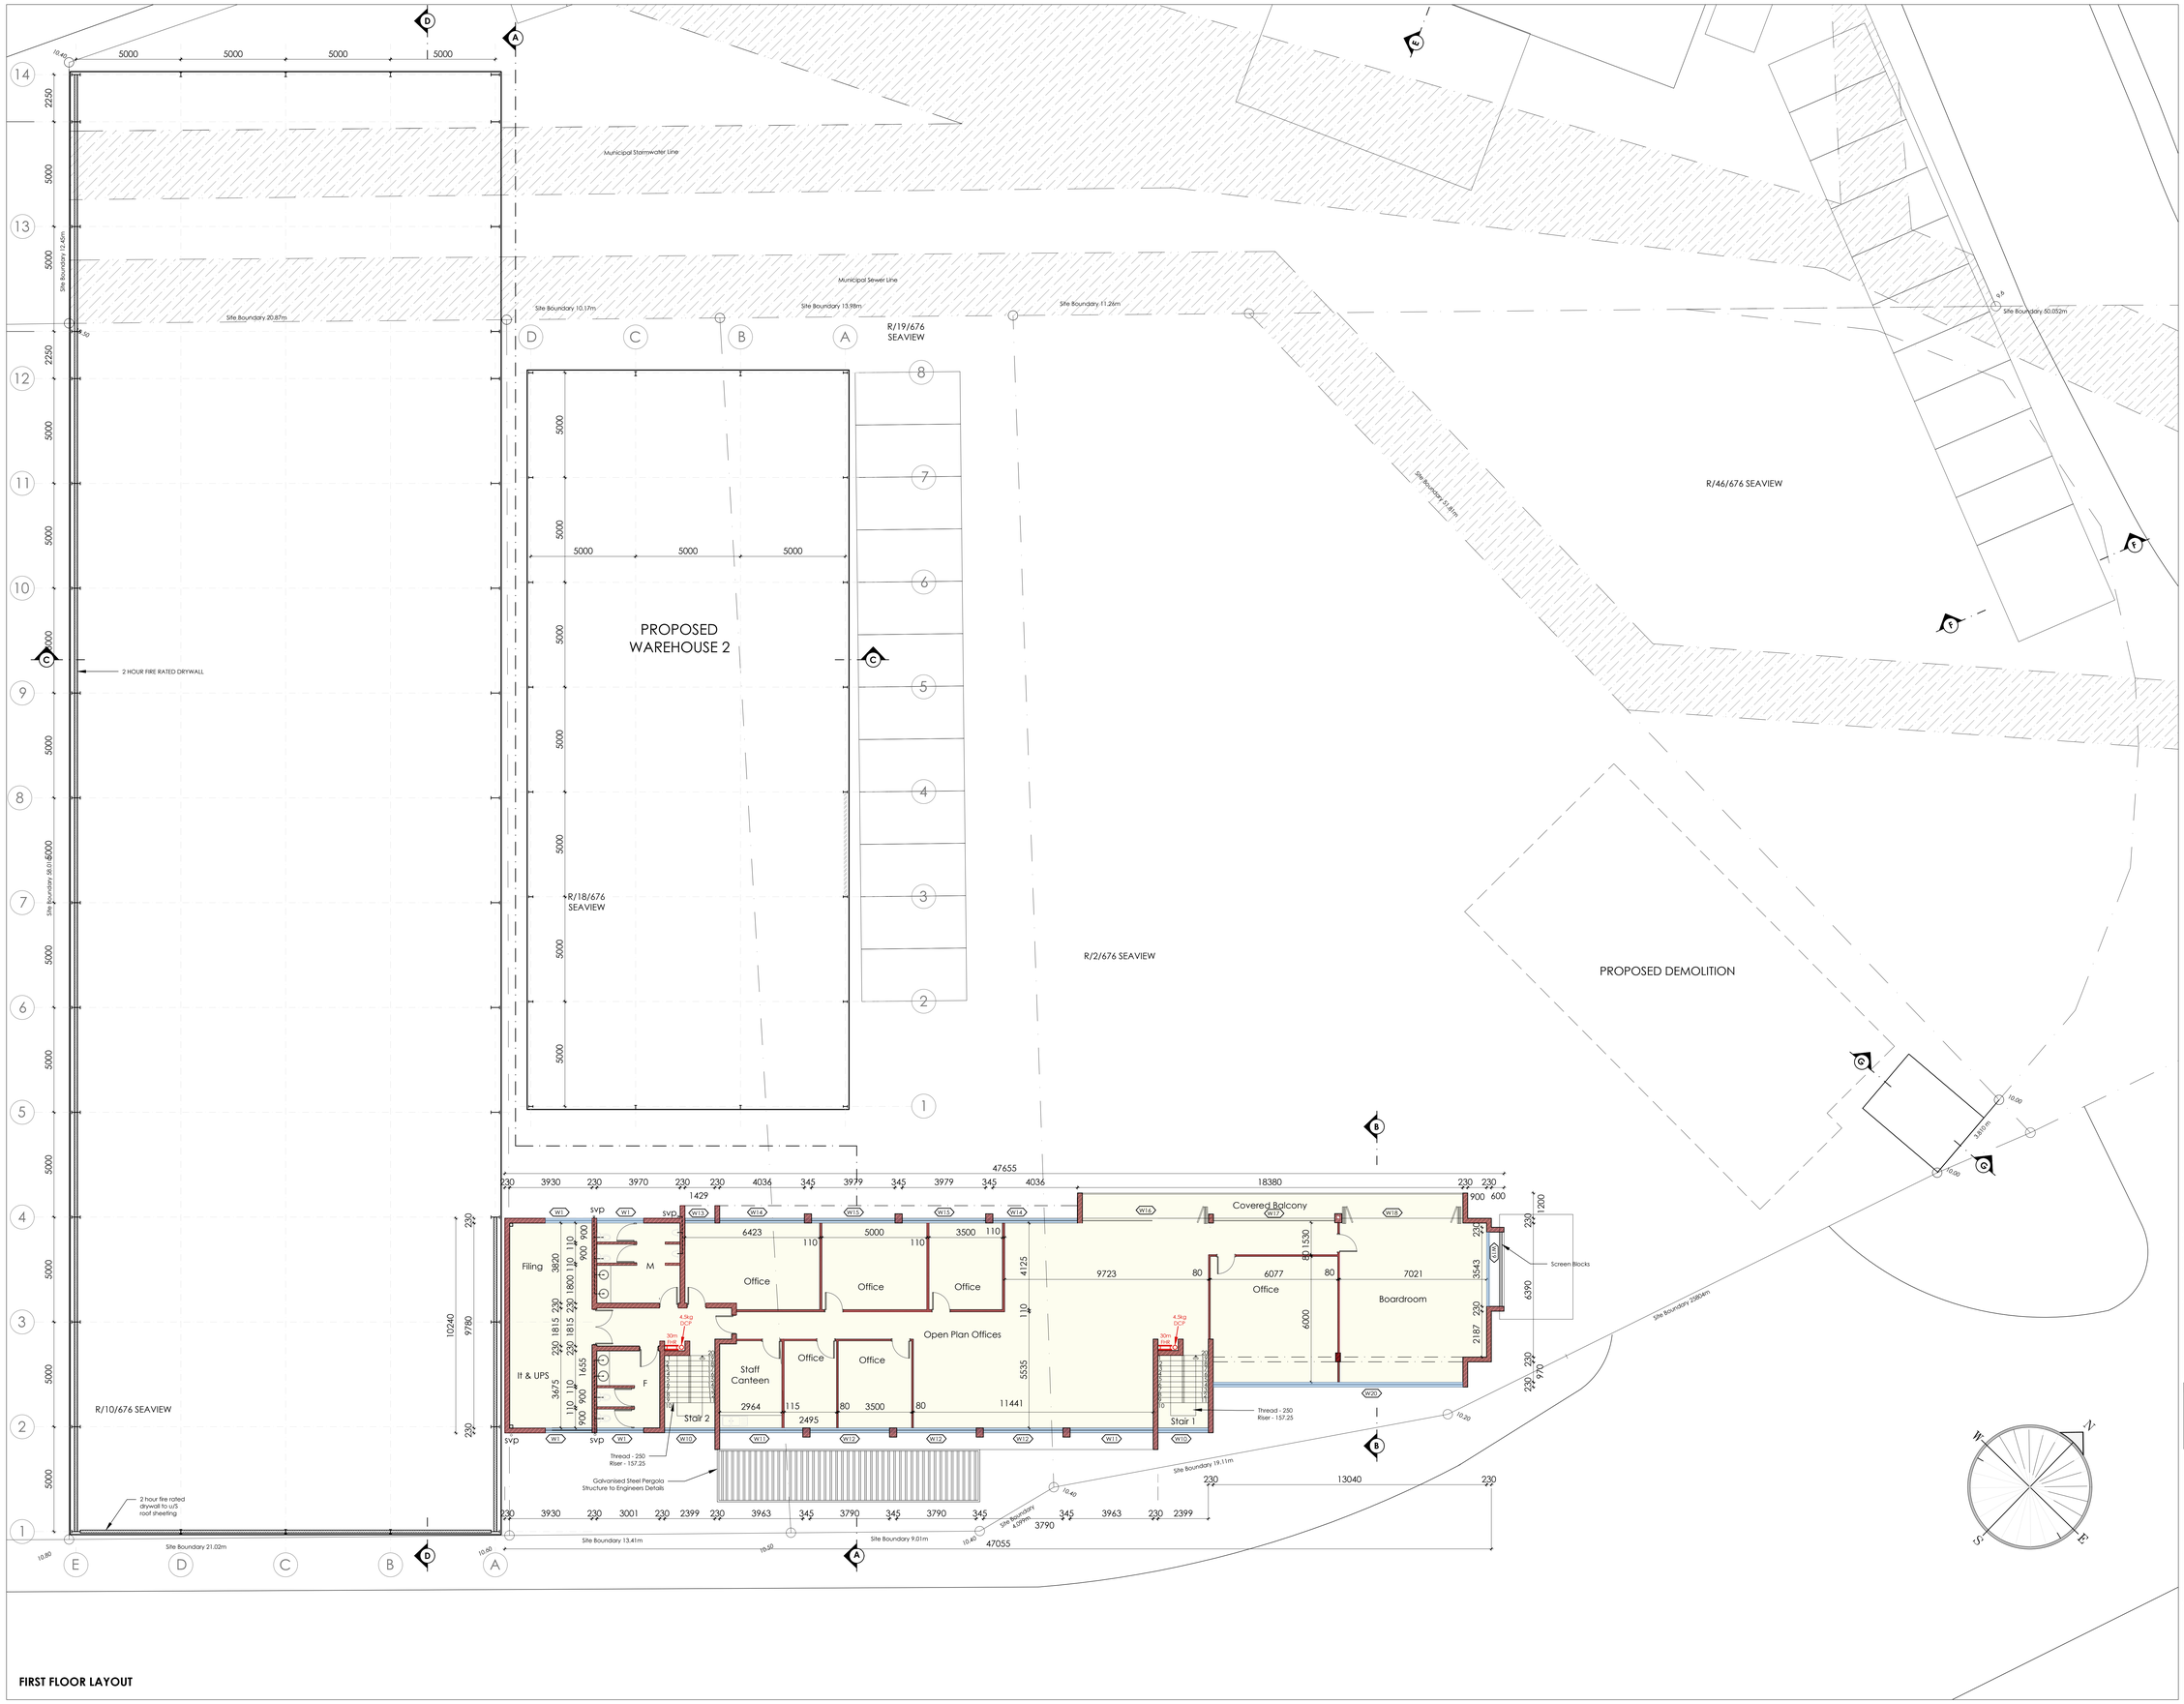

Copyright over all designs and drawings shall remain the property of the author and any provision to the contrary in terms of the copyright act no.63 of 1965 is hereby specifically excluded.

All relevant details, levels and dimensions are to be checked on site prior to commencement of work.

Any discrepancies are to be brought to the attention of the architect.

The architectural professional accepts no responsibility for errors resulting from misinterpretation of the drawings.

All work to be carried out strictly in accordance with the national building regulations and local authority regulations.

All dimensions are given in millimeters.

Do not scale this drawing.

OWNER	GANKUM PROPERTY INVESTMENTS (PTY)
OWNER	LTD
PROXY	KUMAREN PILLAY
CONTACT	083 775 5921
SIGNATURE (S)	

AUTHOR	Sumesh Govender
REGISTRATION	PrArch 24692287
CONTACT	083 777 1569, design@sgarch.co.za
ADDRESS	2 Firwood road, Oaklands, Verulam, 4339
SIGNATURE	

sg-arch
architecture . interiors . development

PROJECT	**SARNIA ROAD 98**
DESCRIPTION	**PROPOSED ADDITIONS & ALTERATIONS**
STREET ADD.	98 Sarnia Road, Rossburgh
ERF	Erf R/10/676, R/18/676, R/19/676, R/1/676,1/677 SEAVIEW
STREET ADD.	100 Sarnia Road, Rossburgh
ERF	SUB 53 (OF 48) of 676 SEAVIEW + R/46/676 SEAVIEW
PROVINCE	Kwa Zulu Natal

DRAWING	**FIRST FLOOR LAYOUT**
SCALE	1:100@ A0
DATE	2022 05 26
REVISION	0
DRAWING NO.	**2022.016.A103**

FIRST FLOOR LAYOUT