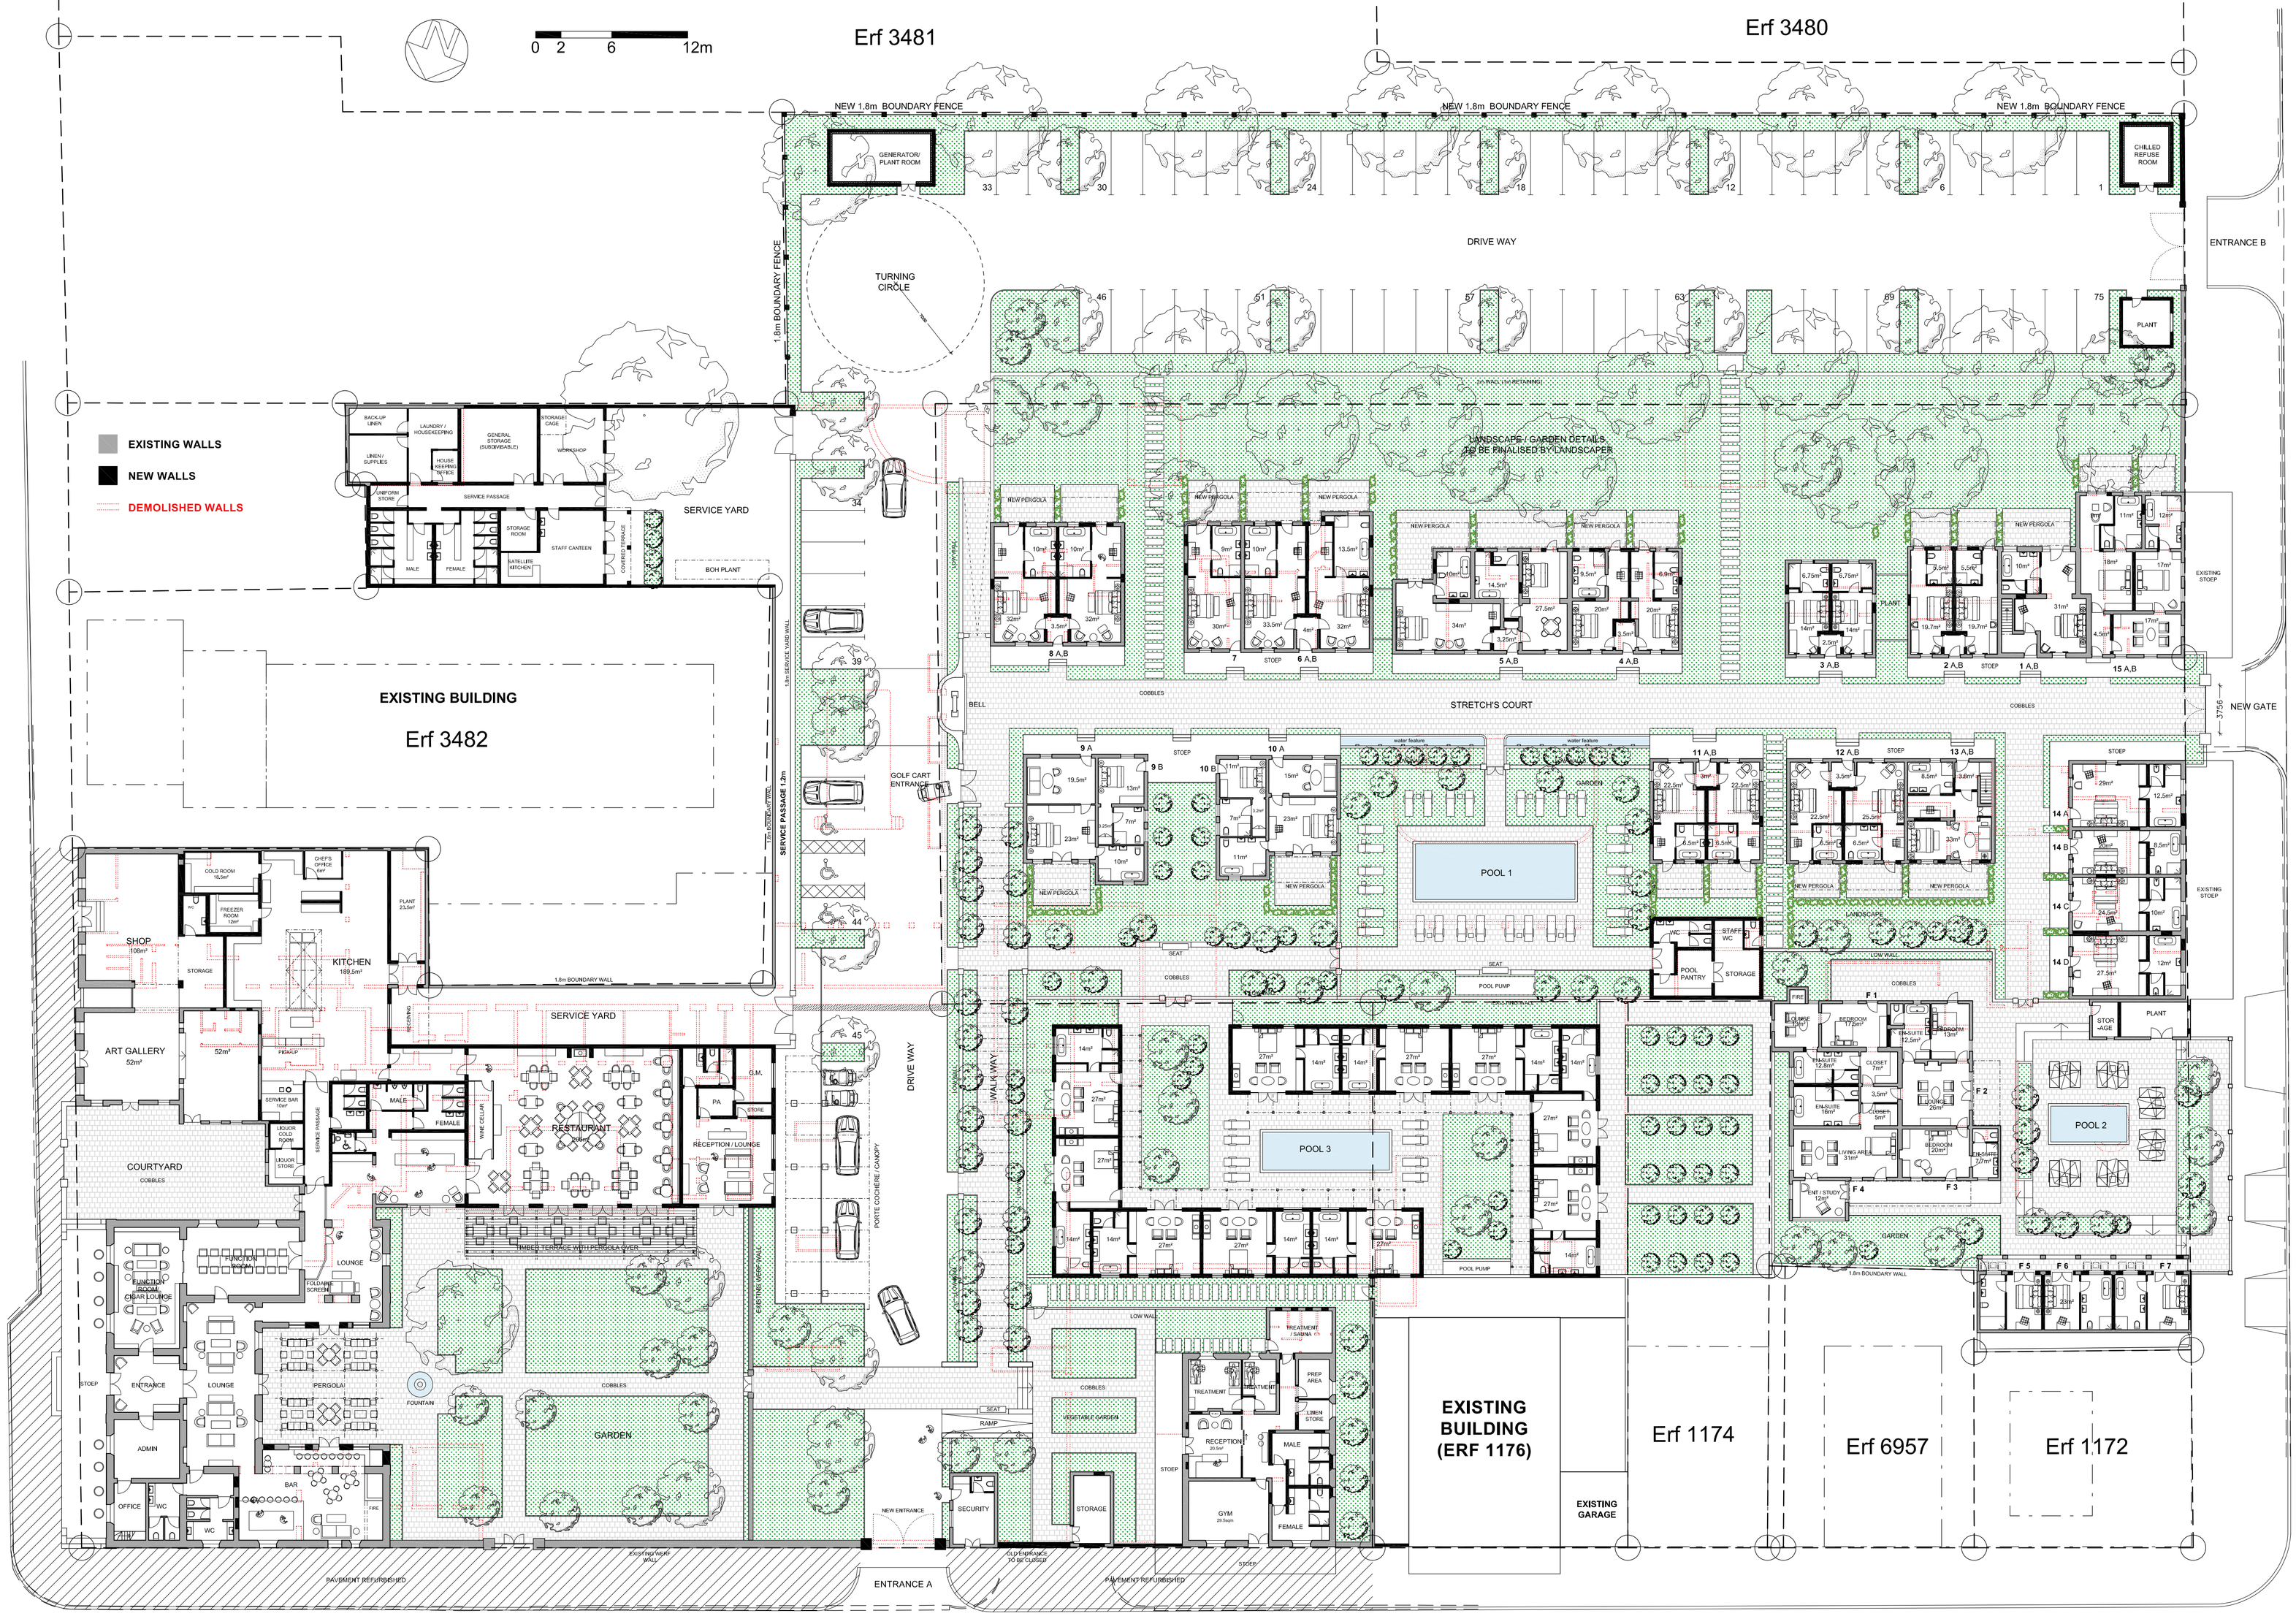

DROSTDY HOTEL - GRAAFF REINET / OPTION 1 / 10 May 2013 A1 - 1:250

dhk Architecture Urban Design Interior Design