1299 Umgeni Rd

sheet No 1

Plan of proposed Alterations & Additions To The Britannia Bar Umgeni Road Belonging To T Imblin Esq

scale 8'= 1 inch.

Cornelius + Treanor Pty.
Architects
334 West St
Durban
Cct. 1972.

1299 UMGENI RD

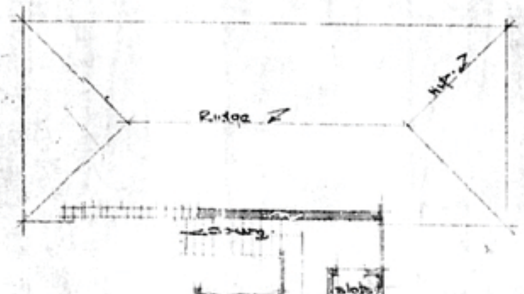

Block Plan of Lot 38 Block U.V.
Umgeni Road.

scale : 20'-1 inch.

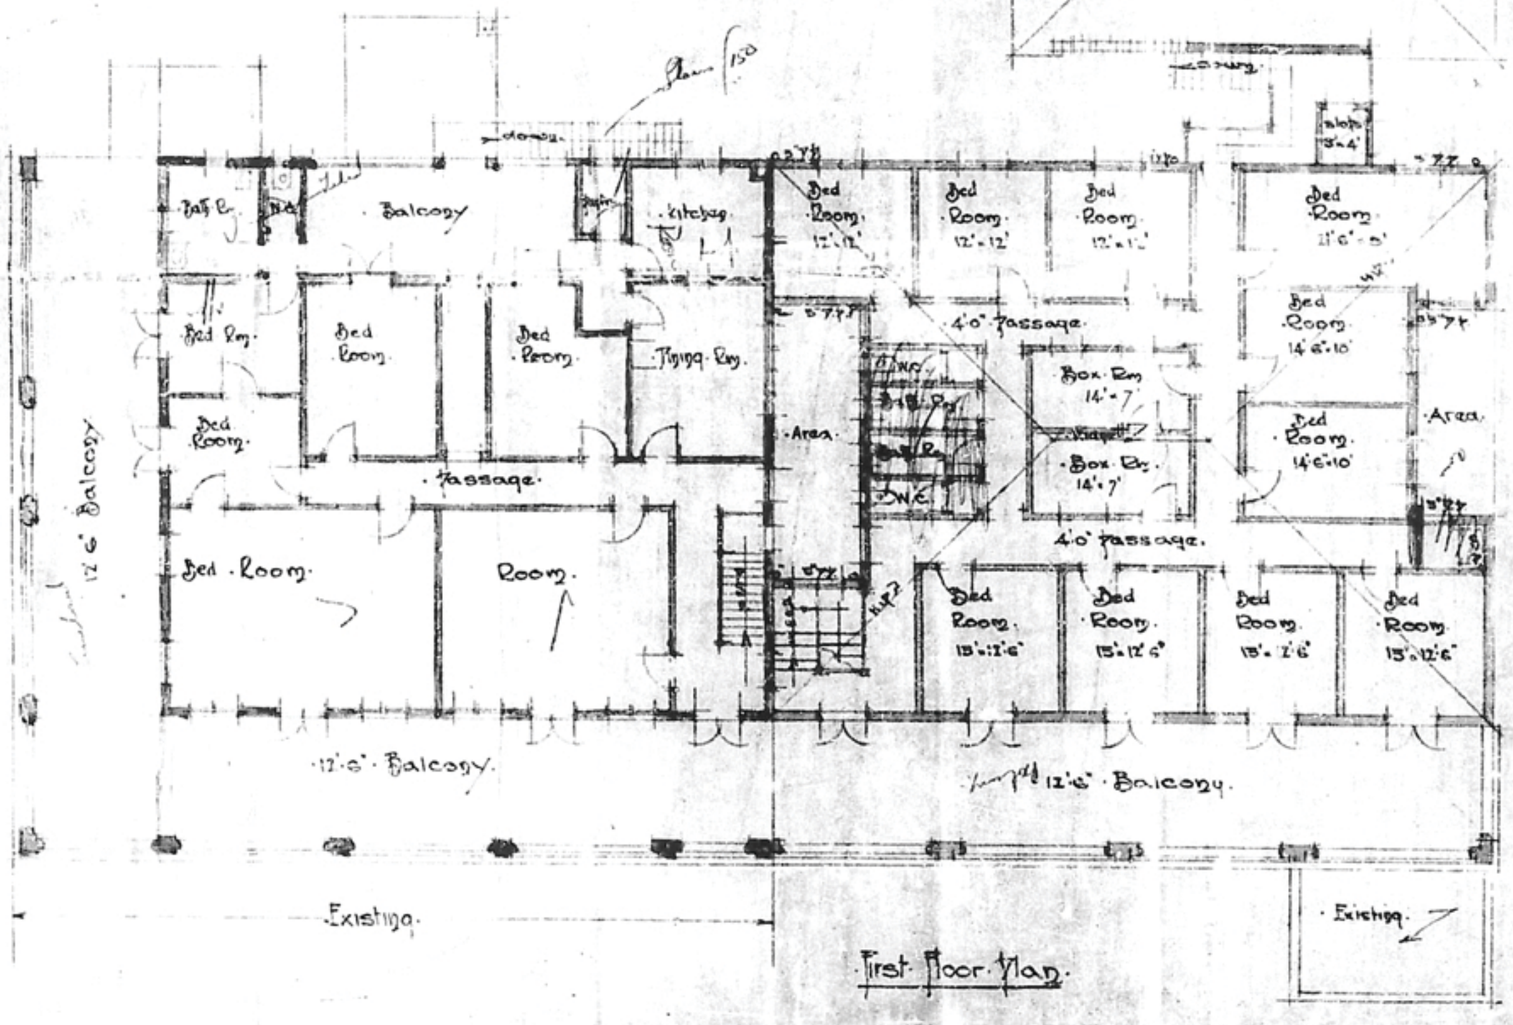

First Floor Plan.

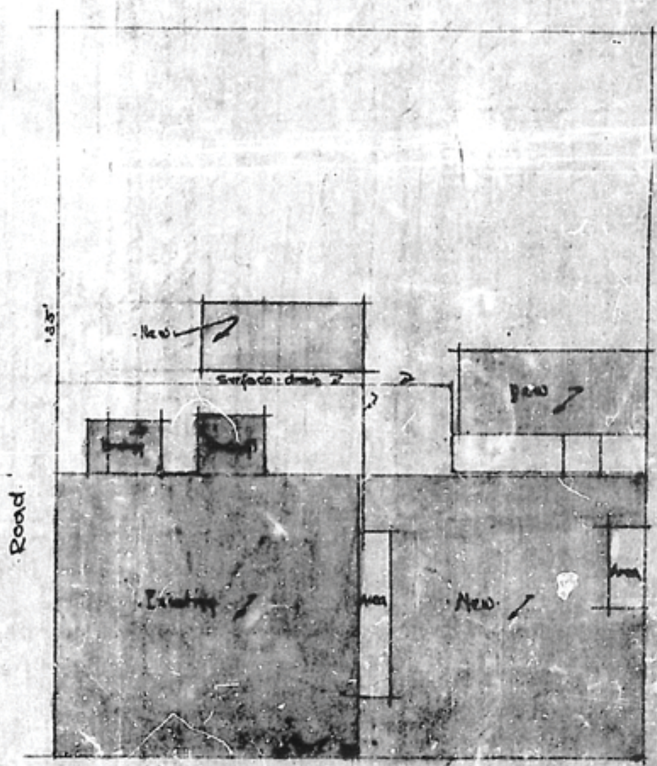

SEWERAGE DEPT. 12/10/73

Consent Granted.

BOARD OF DURBAN
PLANS
No 20 811
APPROVED
No 10-1973

See sheet 1 for conditions