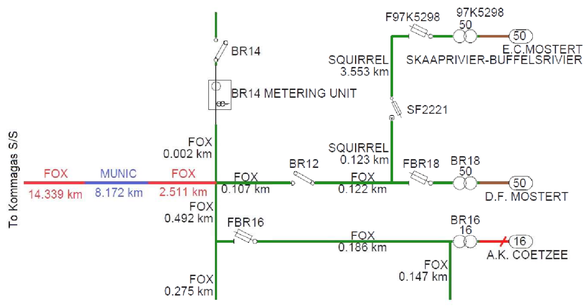

NB: ENS IS ONLY A PROPOSED DIAGRAM AND SHOULD NOT BE USED. DEPOT TO FINALISE ENS & FUSE POSITION BEFORE COMMISSIONING.

BUFFELSRIVIER SPEKTAKEL
SHEET 1 OF 1

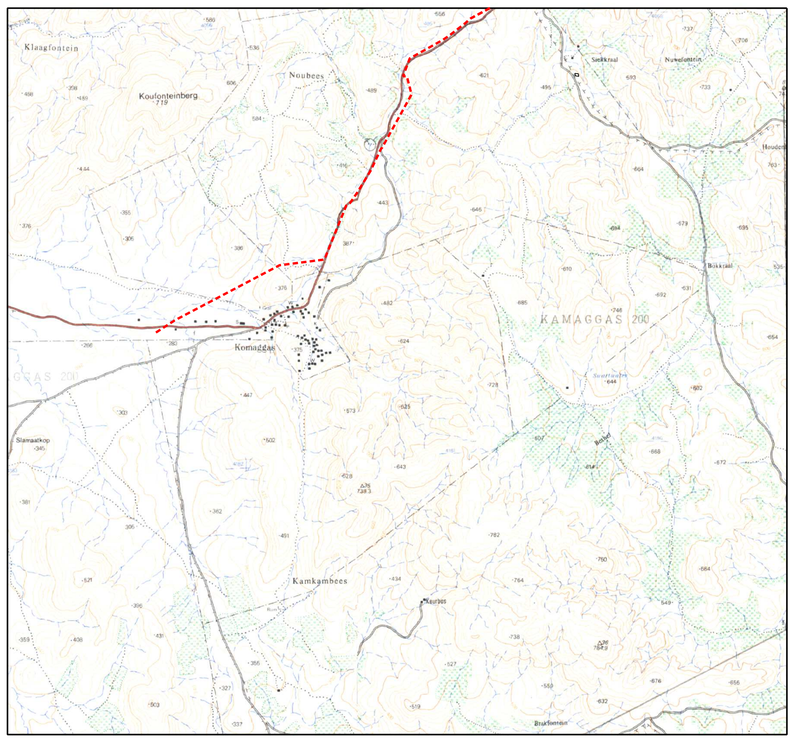

LOCALITY PLAN 2917 CD & 2917 DC
SCALE 1:50 000

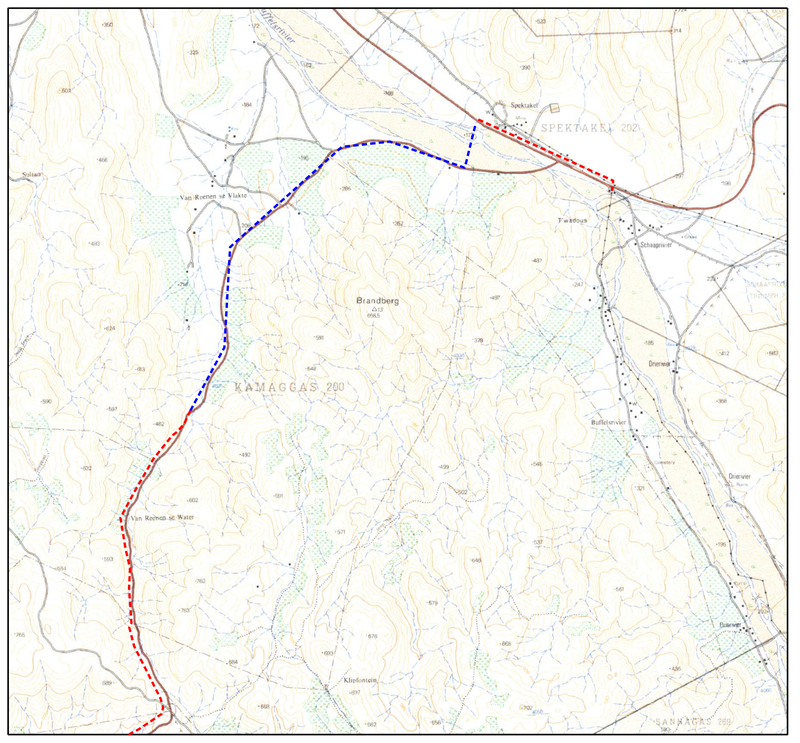

LOCALITY PLAN 2917 DA
SCALE 1:50 000

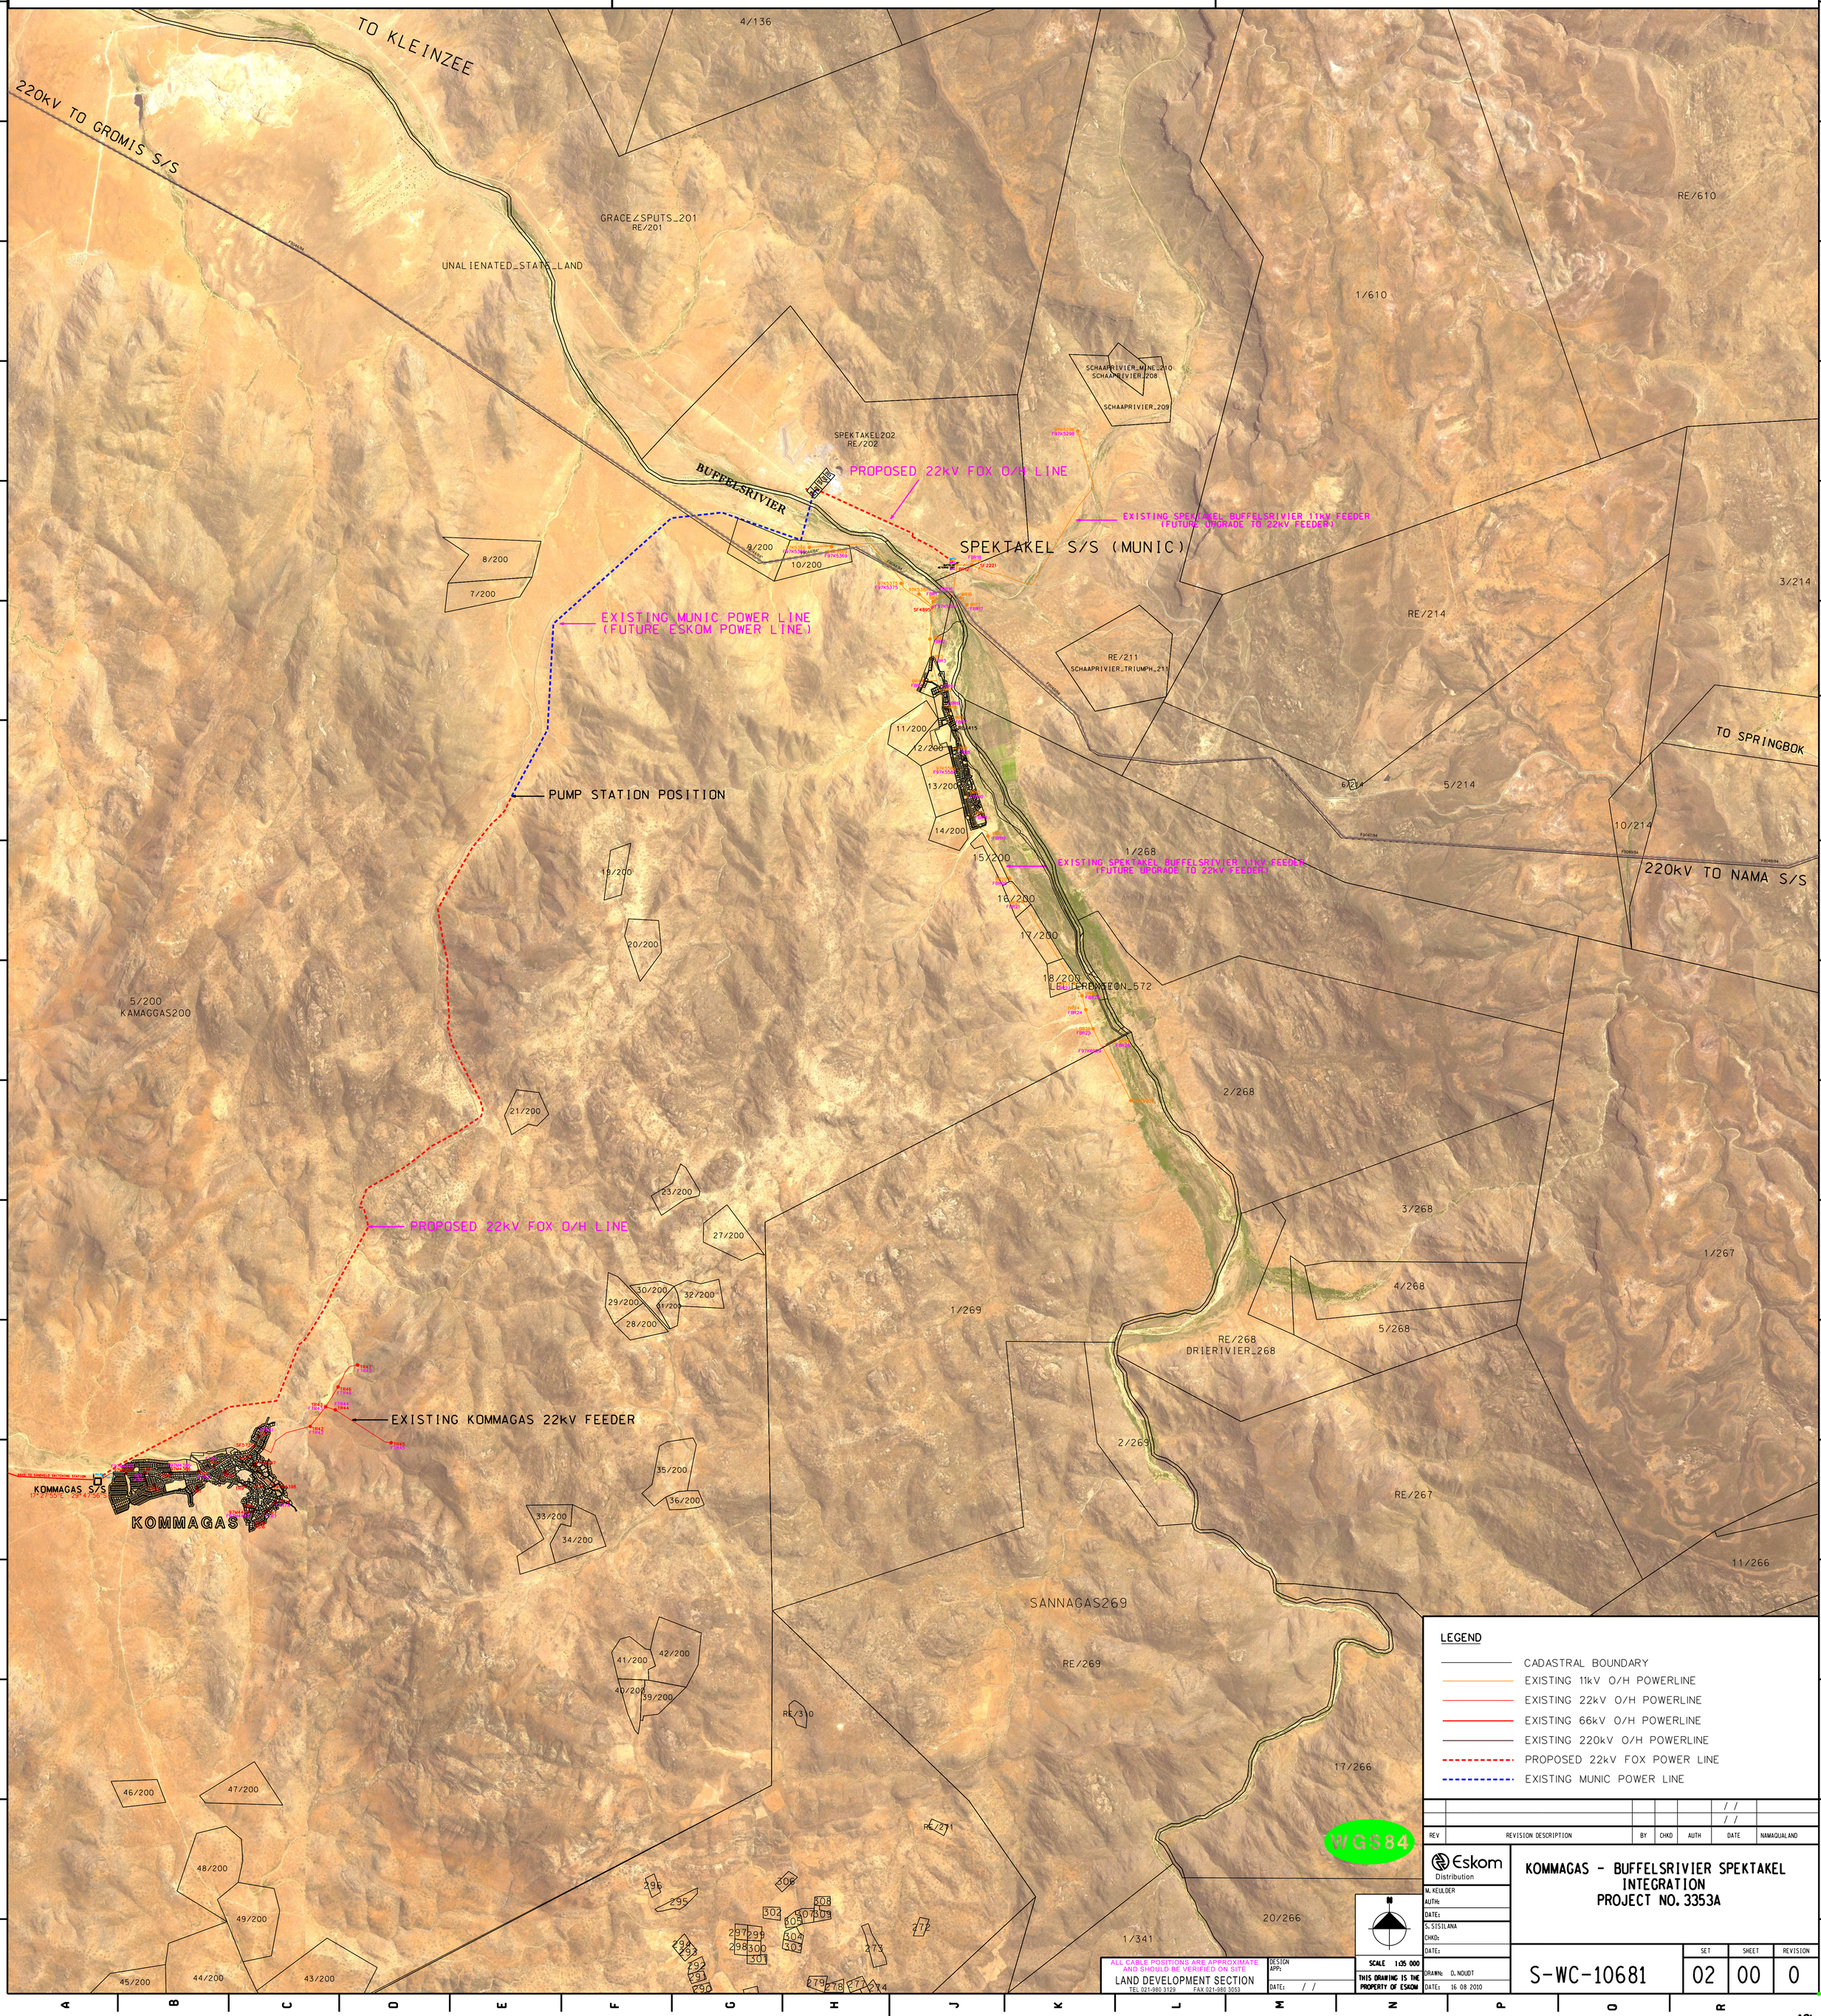

LEGEND

- CADASTRAL BOUNDARY
- EXISTING 11kV O/H POWERLINE
- EXISTING 22kV O/H POWERLINE
- EXISTING 66kV O/H POWERLINE
- EXISTING 220kV O/H POWERLINE
- PROPOSED 22kV FOX POWER LINE
- EXISTING MUNIC POWER LINE

REV	REVISION DESCRIPTION	BY	CHKD	AUTH	DATE	NAMAQUALAND
					/ /	
					/ /	

WGS84

Eskom Distribution

KOMMAGAS - BUFFELSRIVIER SPEKTAKEL INTEGRATION
PROJECT NO. 3353A

M. KEULDER
AUTH:
DATE:
S. SISILANA
CHKD:
DATE:
DRAWN: D. NOUDT
DATE: 16 08 2010

ALL CABLE POSITIONS ARE APPROXIMATE AND SHOULD BE VERIFIED ON SITE

LAND DEVELOPMENT SECTION
TEL 021-980 3129 FAX 021-980 3053

DESIGN
APP:
DATE: / /

SCALE 1:35 000

THIS DRAWING IS THE PROPERTY OF ESKOM

SET	SHEET	REVISION
S-WC-10681	02	00	0

SIZE A0L