Eskom	ENGINEERING SURVEY DESIGN DRAWING	Reference	CAD-Line Survey-LOU
		Effective Date	15/10/2015
		Revision	01

Description	Quantity
Shrubs > 40 cm	*0%*
Trees Trim	*19*
Trees to Cut	*1*
Bushclearing required (m)	*30%*

Altein Pegging

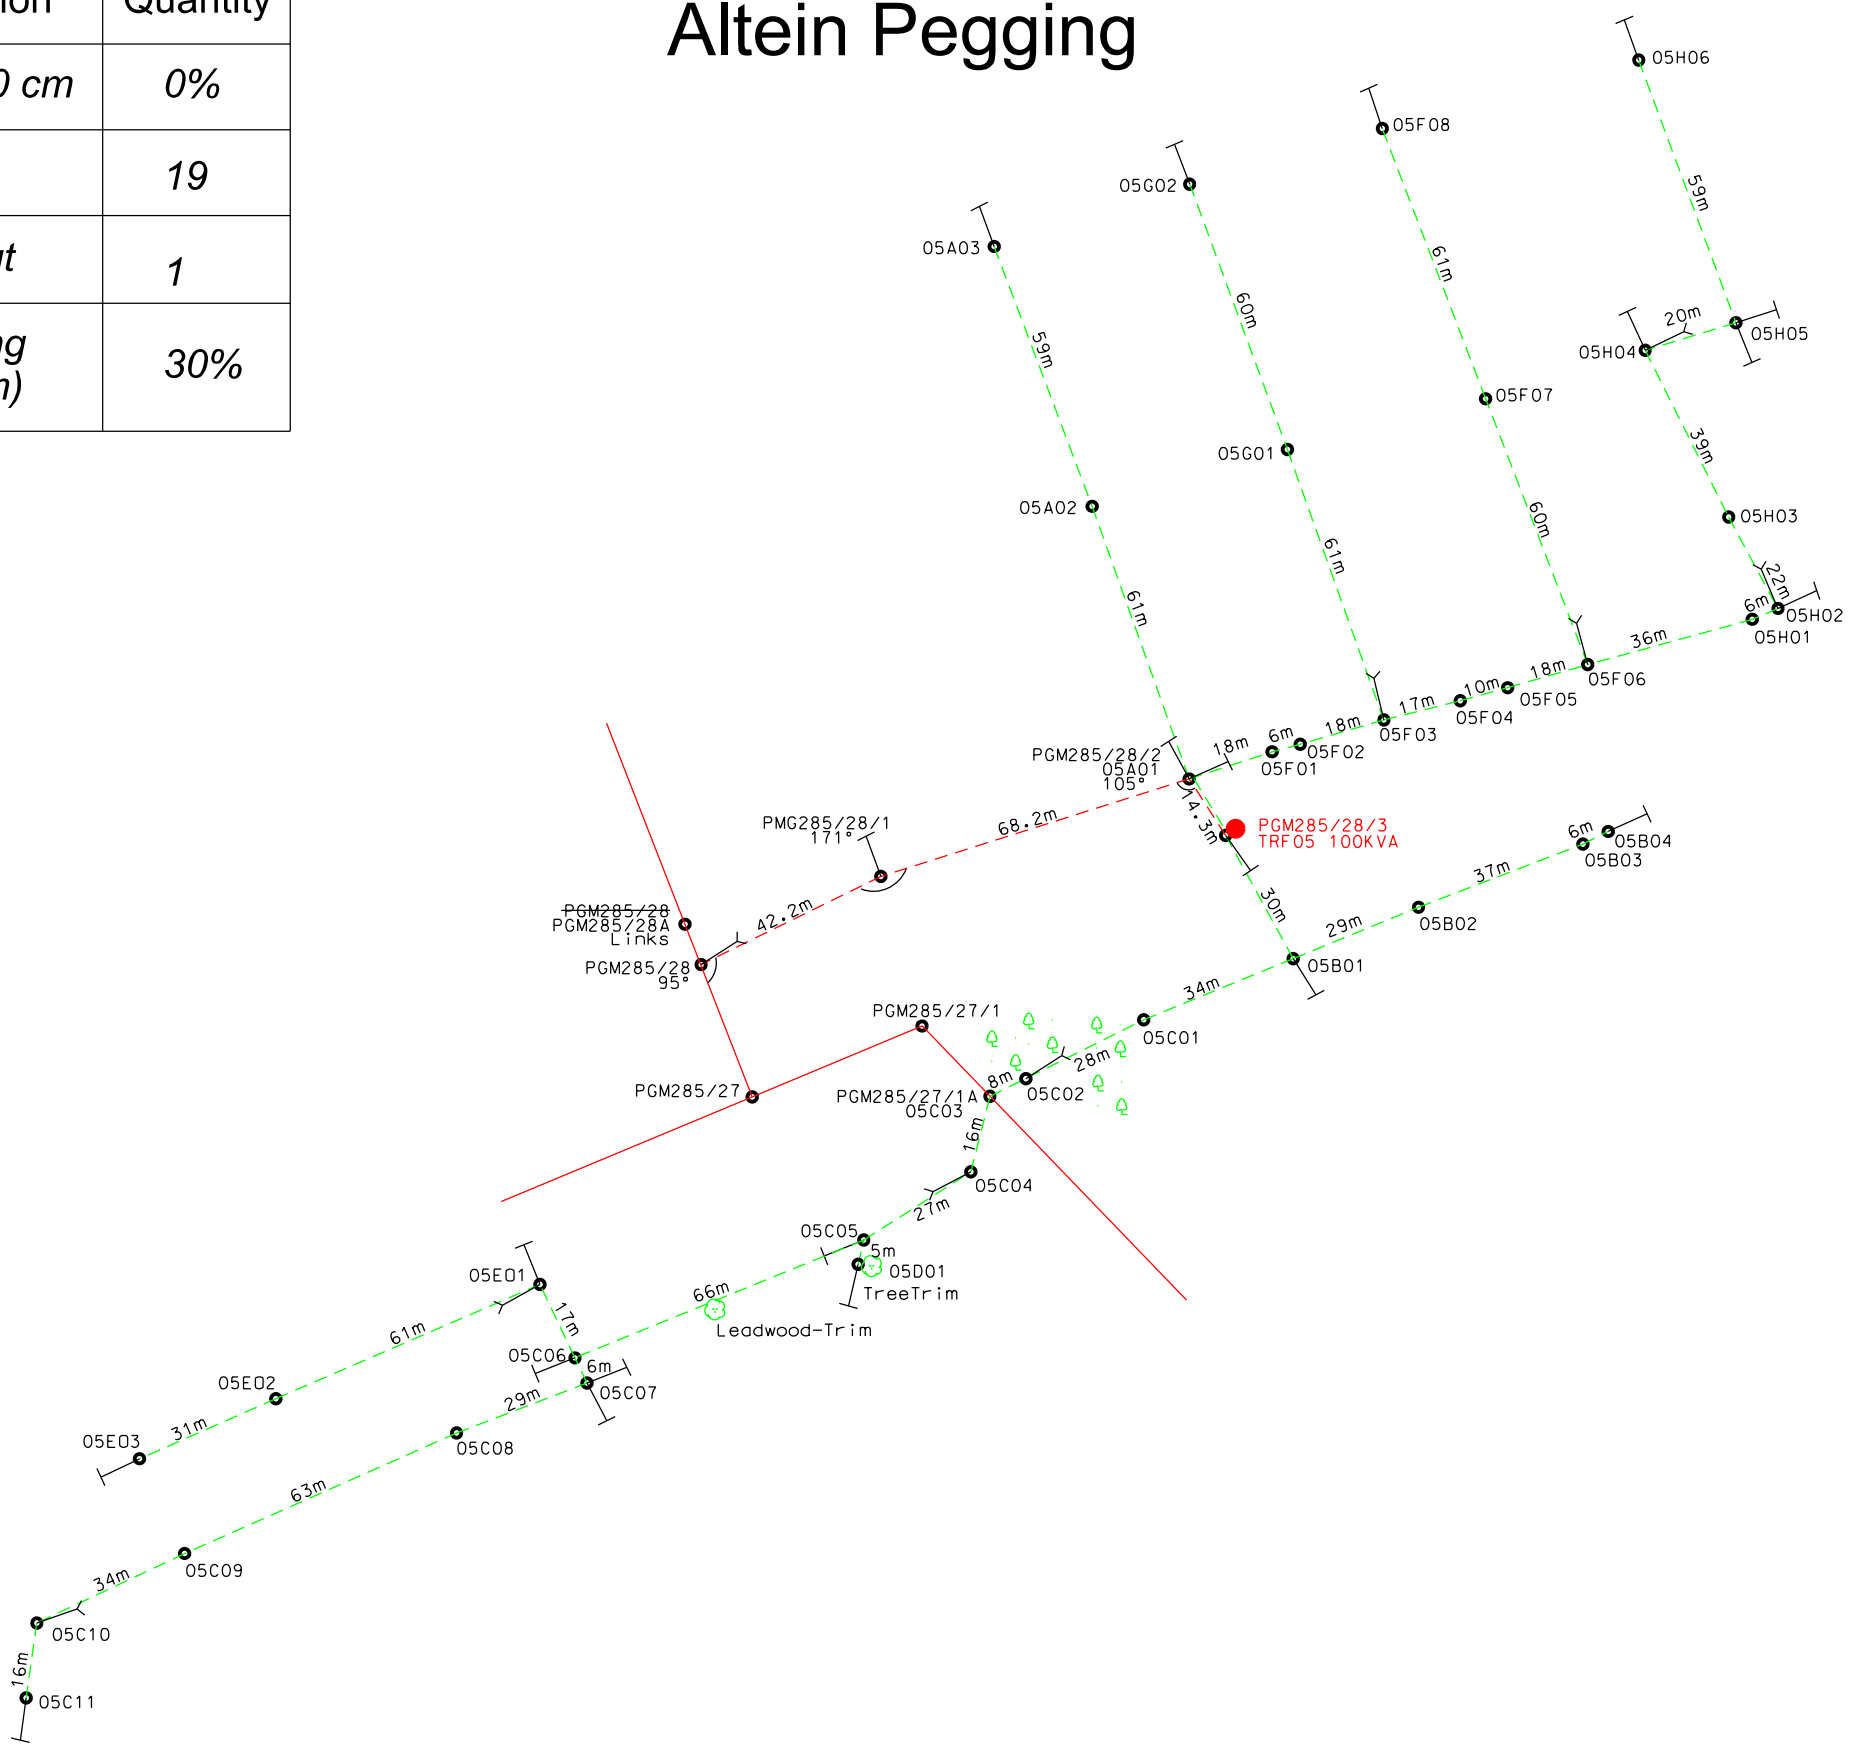

LEGEND	
	Exis. MV Line
	New MV Line
	Bushes

	3	
	2	
	1	
K.A Matlala	0	29/04/2021
SURVEYOR	*REV*	*SURVEY DATE*

FEEDER: Mtititi 22kV	*CUSTOMER:* ESKOM	
PROJECT NO: Altein Pegging		
CONDUCTOR: 3ph	*PROPERTY:* Portion 4 Of Altein 222 LT	
LENGTH OF LINE:		
SURVEYOR: K.A Matlala	*CONTACT DETAILS* [+27 79 897 1544]	
DRAUGHTSPERSON: K.A Matlala	*SCALE:*	*PAGE:* [1] *of* [3]

N

THIS DRAWING IS THE PROPERTY OF ESKOM

Disclaimer: Eskom is not responsible for any errors displayed on this drawing