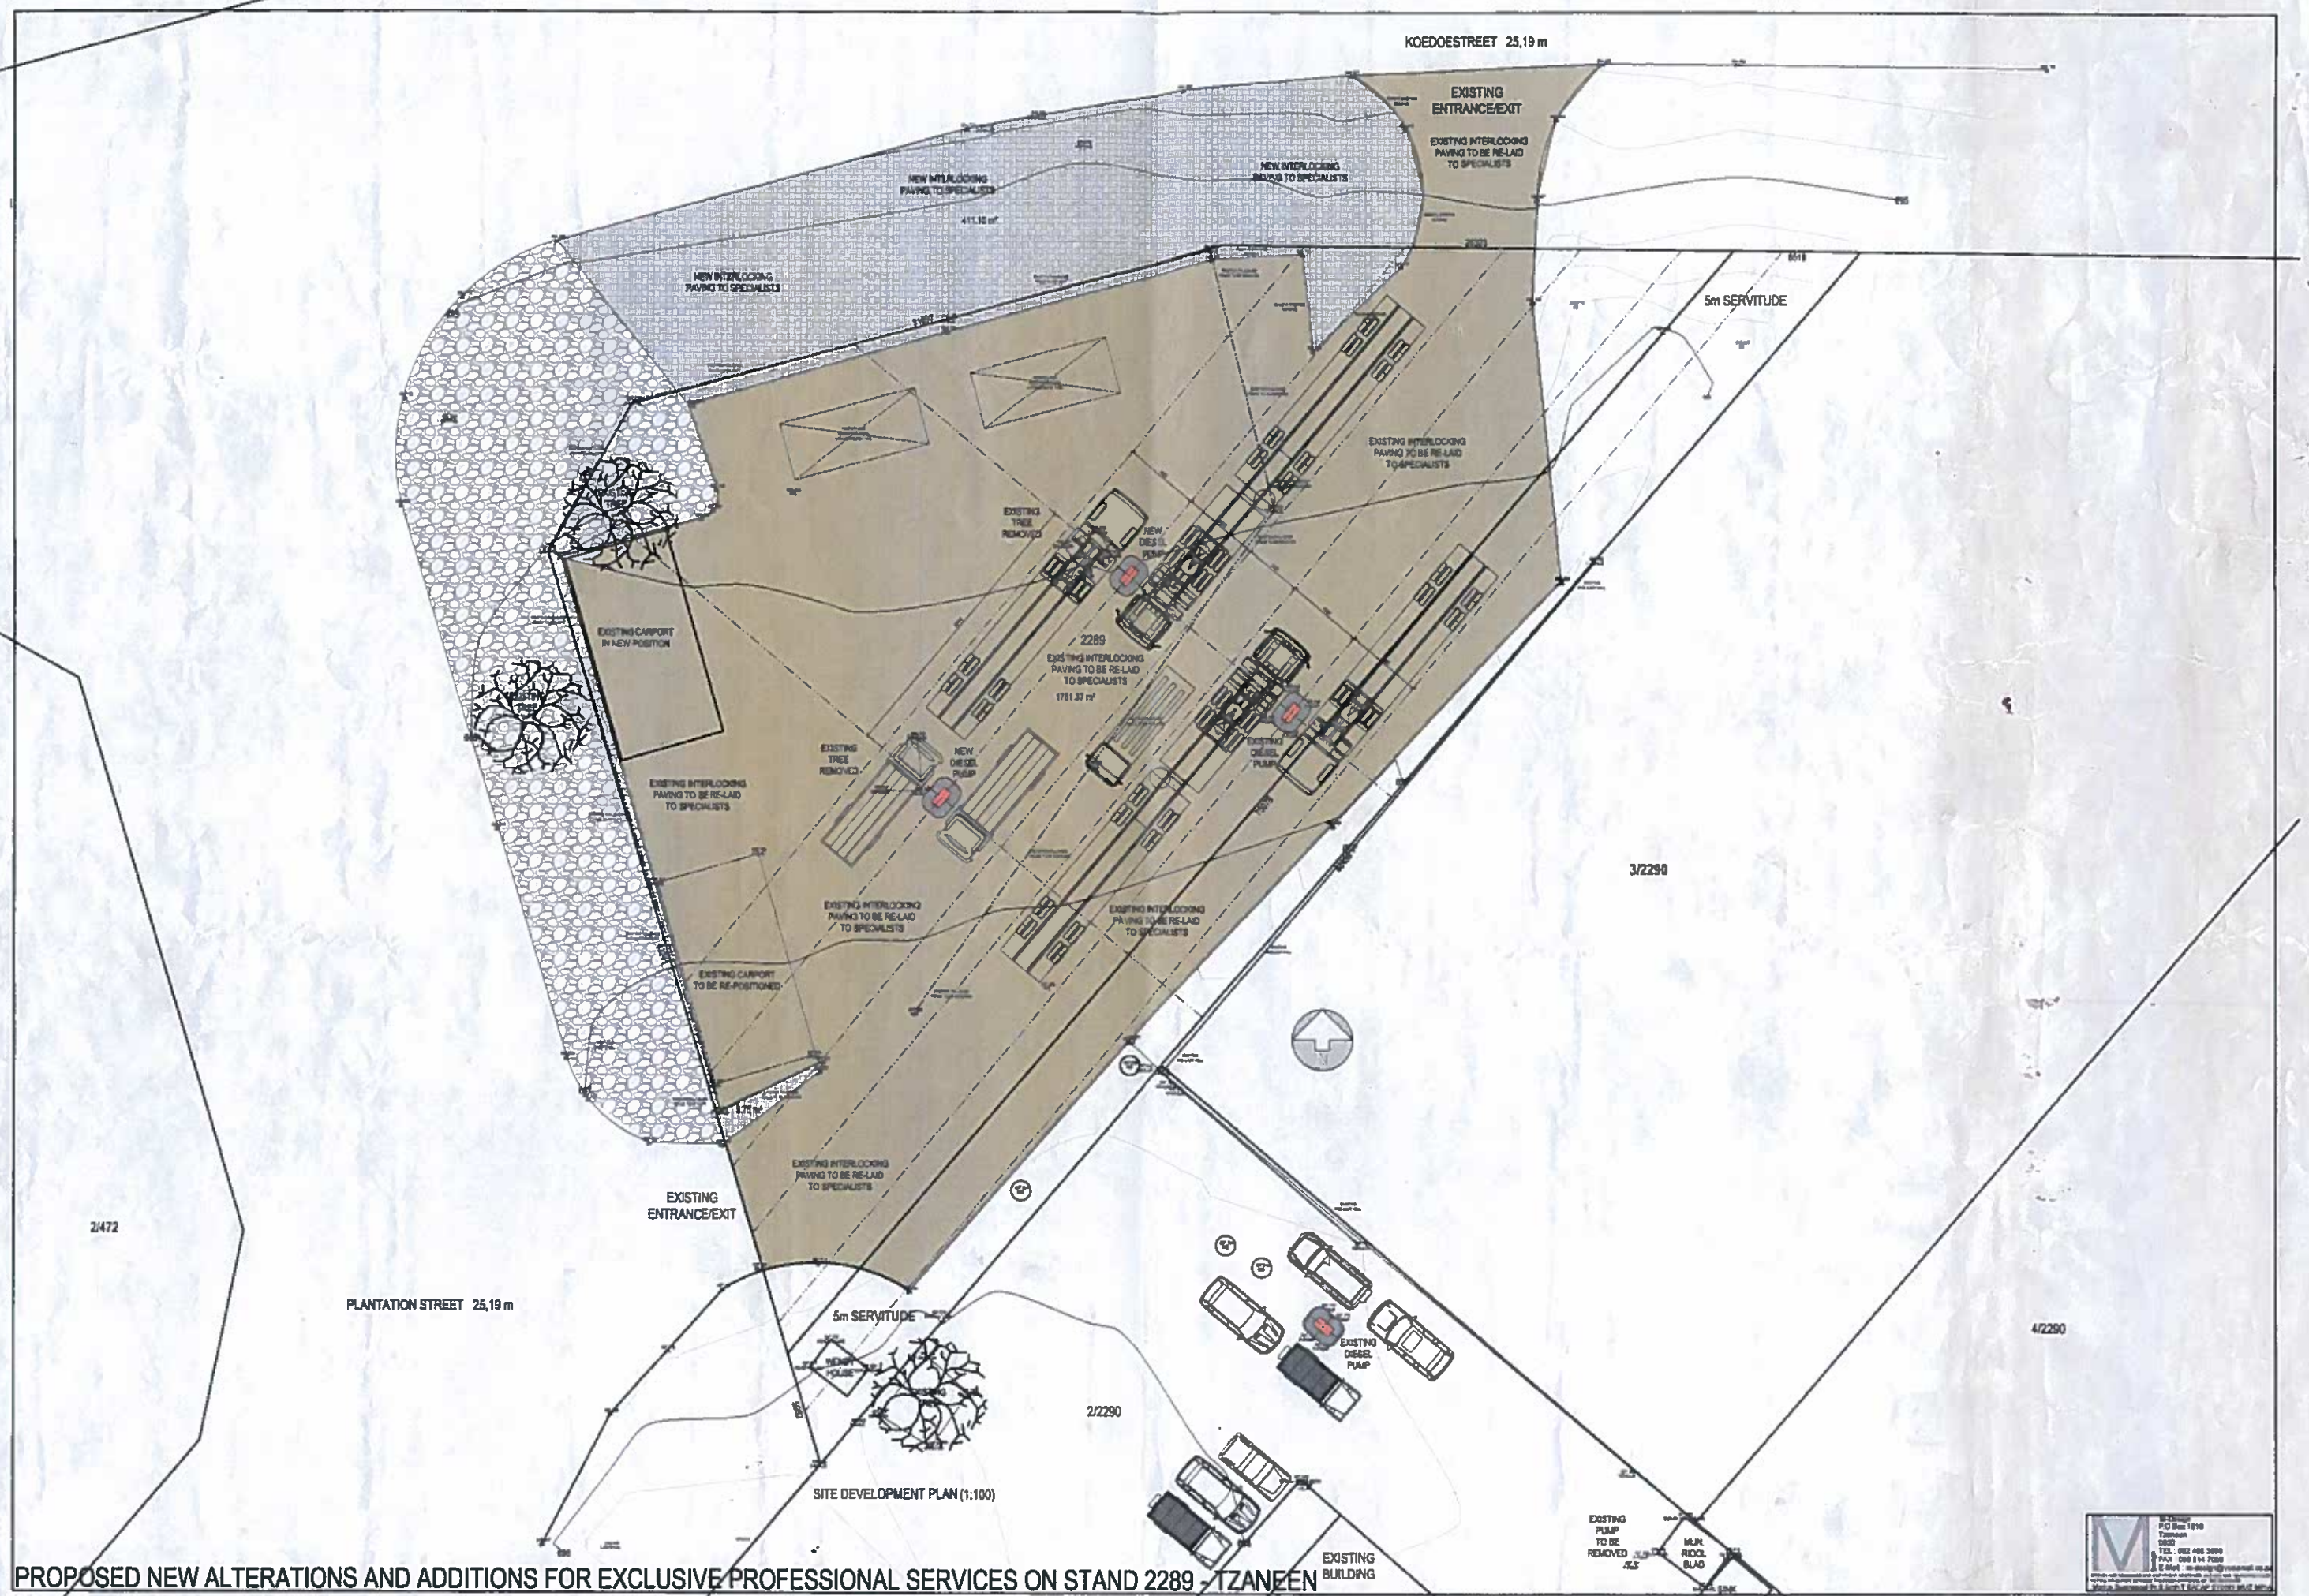

PROPOSED NEW ALTERATIONS AND ADDITIONS FOR EXCLUSIVE PROFESSIONAL SERVICES ON STAND 2289 - TZANEEN