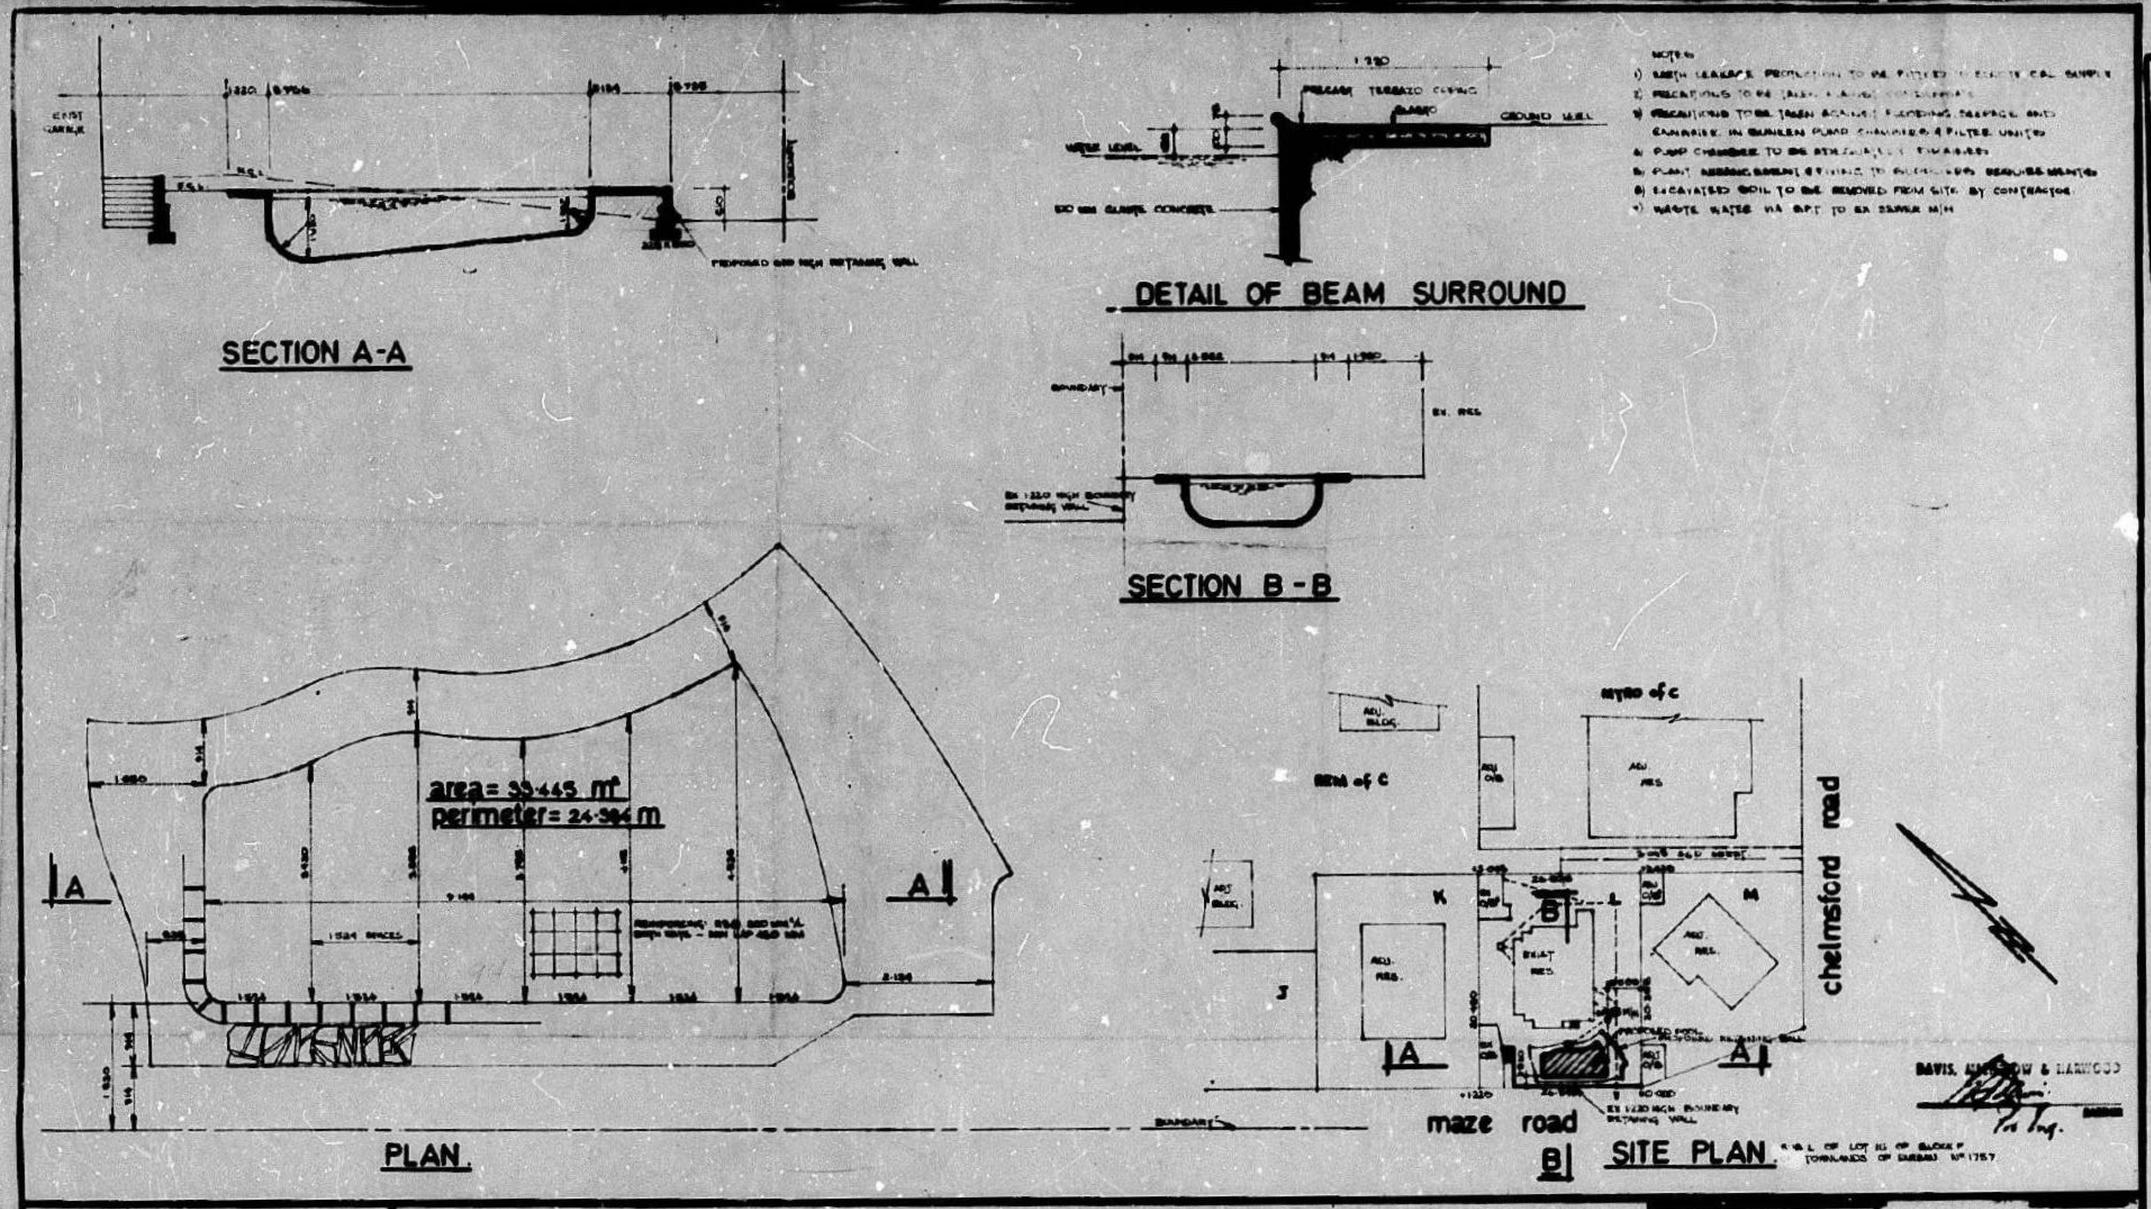

SHEET 1/1 | COPY 3

CITY OF DURBAN
PLAN No. 330/4/74
APPROVED
C. G. HANDS
CITY ENGINEER

R/C DETAILS REQUIRED

TOWN PLANNING [illegible]

Town Planning Scheme in course of Preparation.

Application No. 330/4/74

~~Approved~~

Approved subject to conditions attached

~~Not Approved~~

By City Engineer on 22/4/74

By Council on _____

NOTE: Approval in terms of Sec. 67(b) of Town Planning Scheme No. 27 of 1948 as a model does not constitute approval in terms of the Council's Building By-Laws.

The pool being at all times screened from the road to the [illegible] of the City Engineer. Reason: [illegible] that the proposal conform [illegible] will not interfere with the amenities of the [illegible]

8, Maze Rd
S/Pool