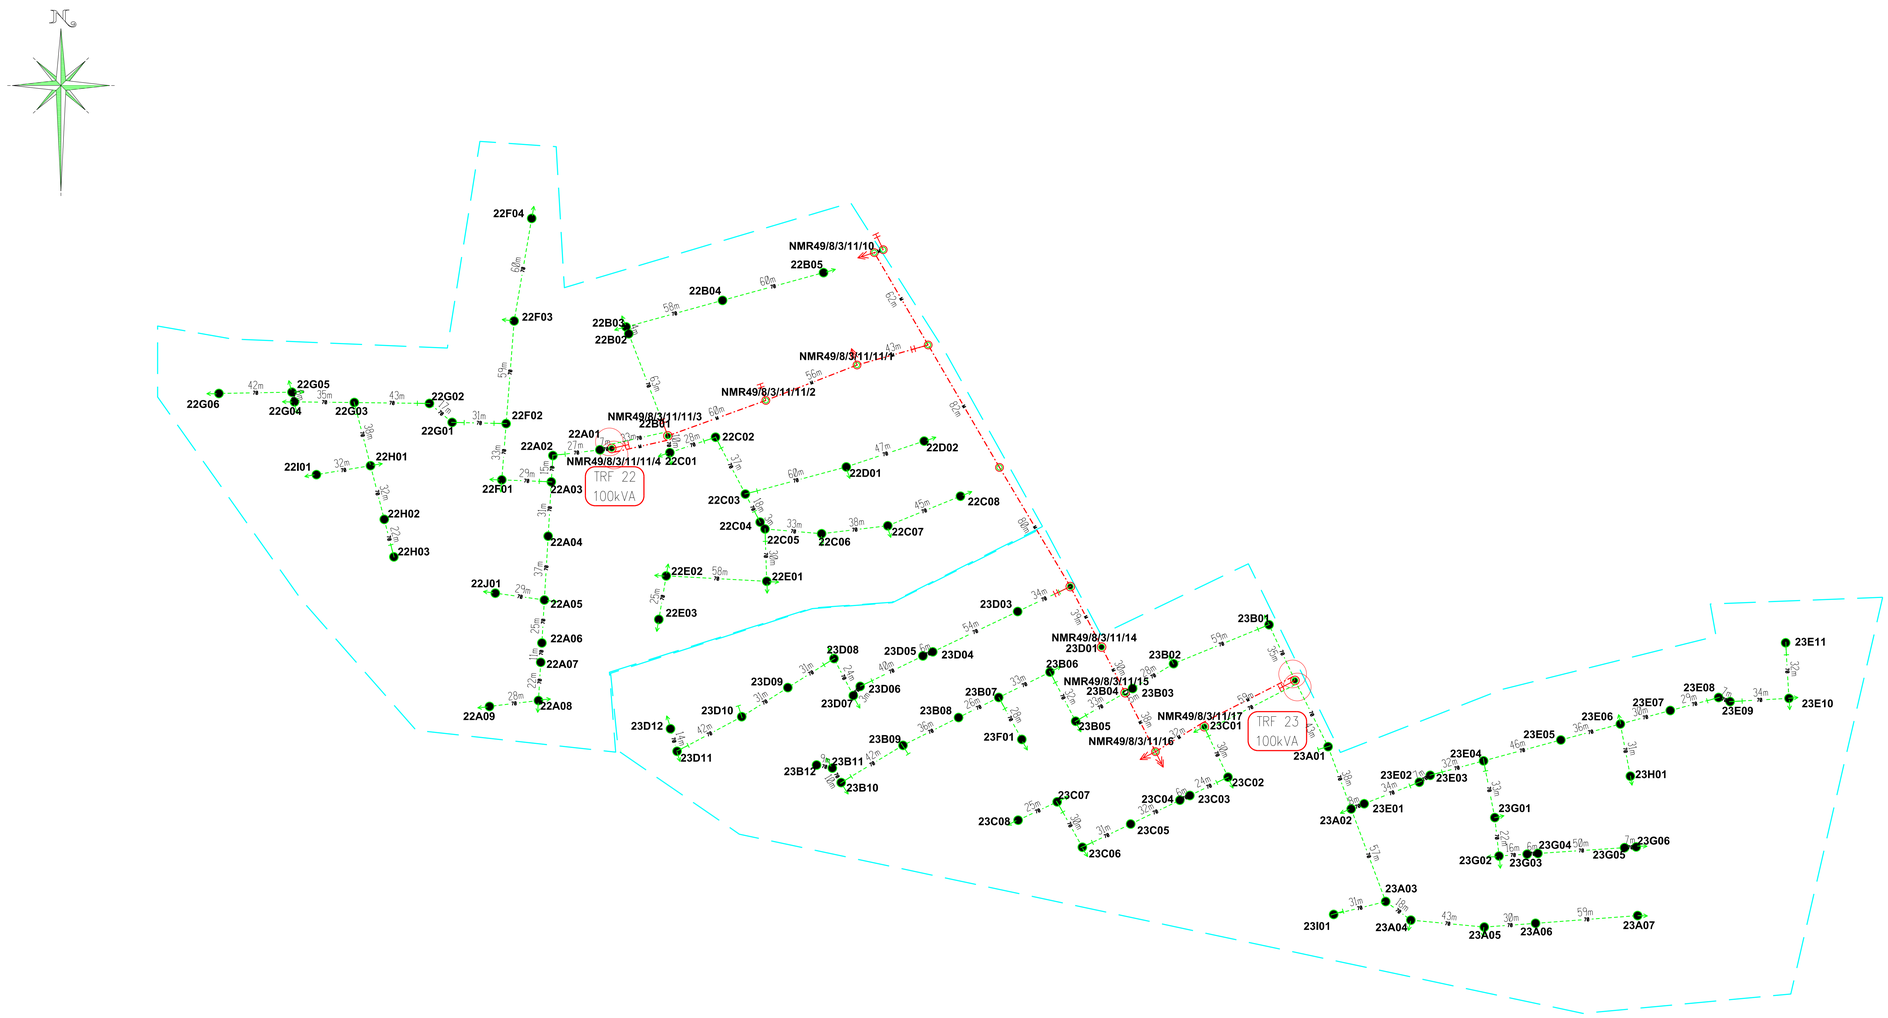

LEGEND	
SYMBOL	DESCRIPTION
	LV POLE WITH STAY AND STRUT
	LV POLE WITH FLYING STAY
	LV POLE WITH SHORT STAY
	MV POLE WITH STAY AND STRUT
	MV POLE WITH FLYING STAY
	MV POLE WITH SHORT STAY
315	TRANSFORMER/MINI SUB
	LV, MV & SHARING POLES
	KICKER POLE (5x7.9m)
	ISOLATOR
	BREAKER
	AUTO RECLOSER
	SECTIONALIZER
	METERING UNIT
	FUSE ISOLATOR
	SURGE ARRESTER
	CABLE JOINT(MV&LV)
	MV CROWS FEET / EARTH SPIKE
	LV CROWS FEET / EARTH SPIKE
	HIGH MAST
35-77Ø 70-77Ø	ABC CONDUCTOR 35 & 70 ? - 1 PHASE = R, W, B ?? - 2 PHASE = RW, RB, WB 35 & 70 ONLY = 3 PHASE
X-77Ø X-77Ø	MV & LV BARE CONDUCTOR F = FOX, G = GOPHER, H = HARE, M = MINK, S = SQUIRREL, W = WOLF, R = RABIT, O = OAK PHASES SEE ABC CONDUCTOR MV : RED, LV : GREEN
	SERVICE CONNECTIONS 4/10/16mm
	SERV. CONNEC. U/G 4/10/16mm
R W B	POLE BOX PHASE CONNECTION
	STREET LIGHT
	STREET LIGHT CABLE
	TELKOM LINE
	TELKOM POLE

NR. NO	DATUM DATE	PARAF INITIALS	BESKRYWING DESCRIPTION

WYSIGINGS REVISIONS

KONSULTANT CONSULTANT

Surveyor: BFL Land Surveyors
Draughtperson: S Hirachund
Surveyed in May 2021

Coordinate System WG29

Eskom Distribution

PROJEK PROJECT

ELECTRIFICATION OF VIERFONTEIN

TITEL TITLE

TRF ZONES 22 & 23

SKAAL SCALE | KONTRAK Nr. CONTRACT No.

GETEKEN DRAWN | ONTWERP DESIGNED

DATUM DATE | GOEDGEKEUR APPROVED

TEKENING Nr. DRAWING No. | VERW. REF.

0

THE C.A.D. REFERENCE NUMBER IS:

A0 SHEET