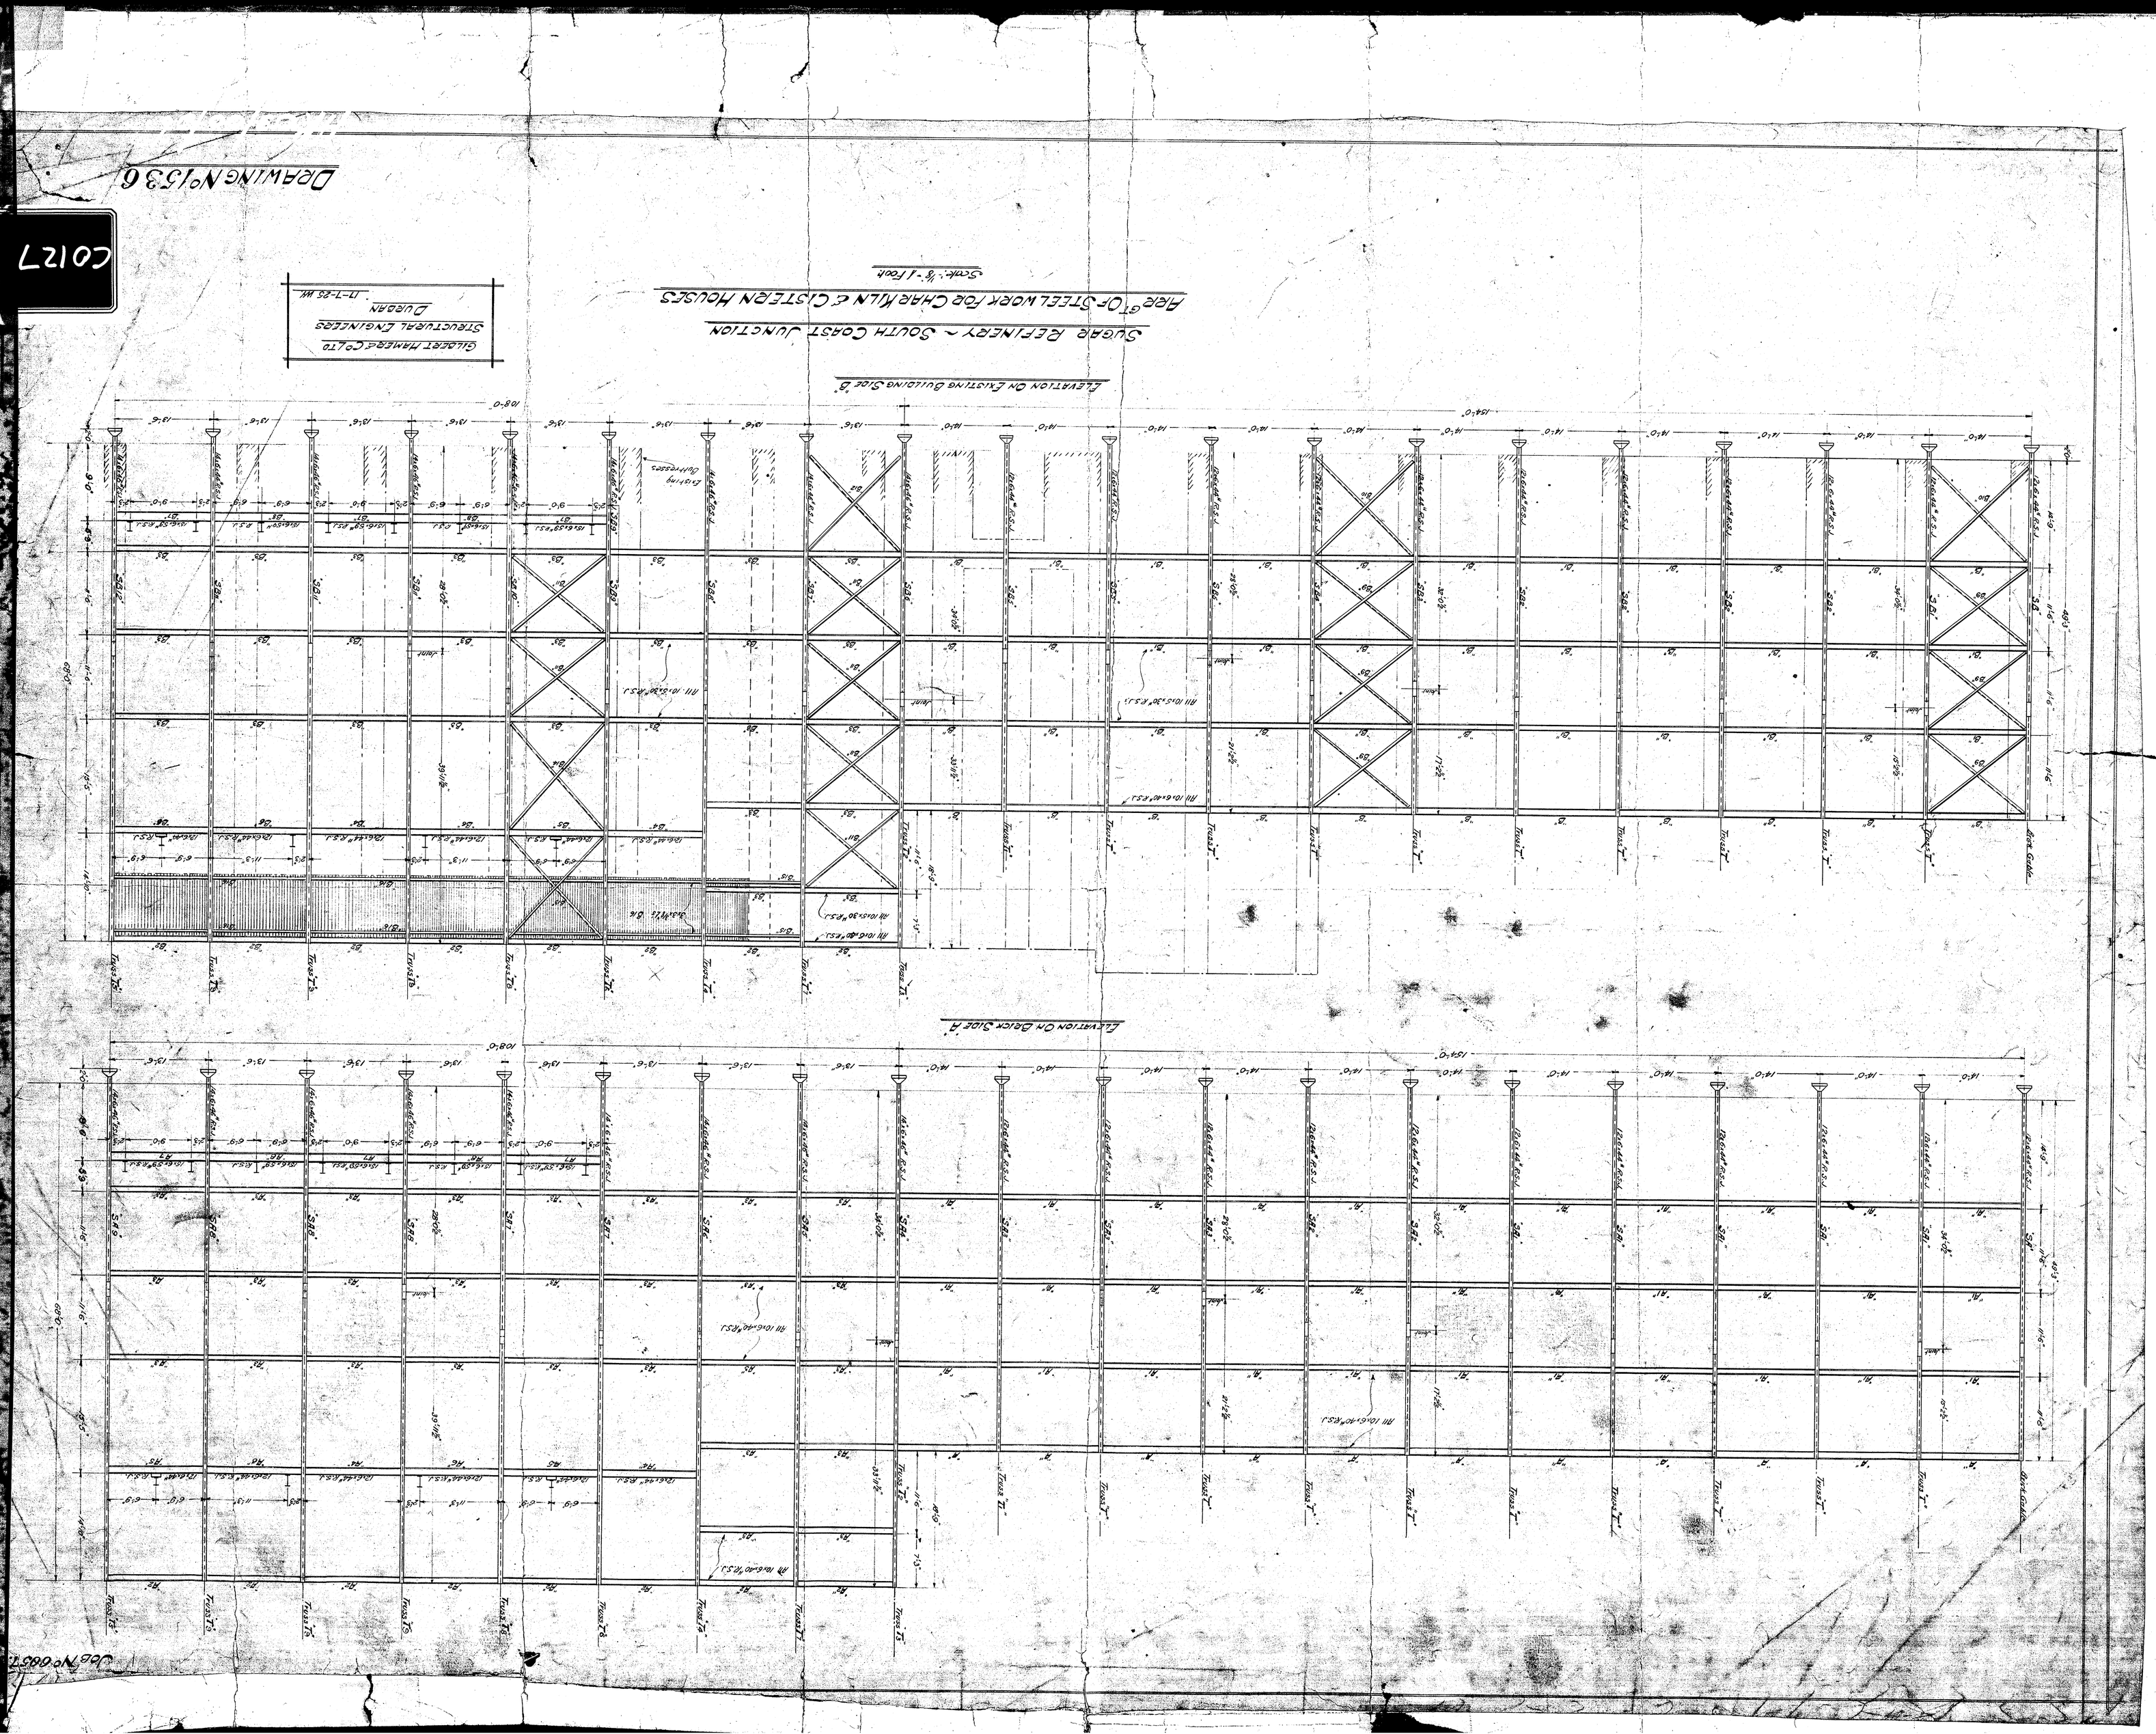C0127 ARRGT OF STEELWORK FOR CHARKILN & CISTERN HOUSES