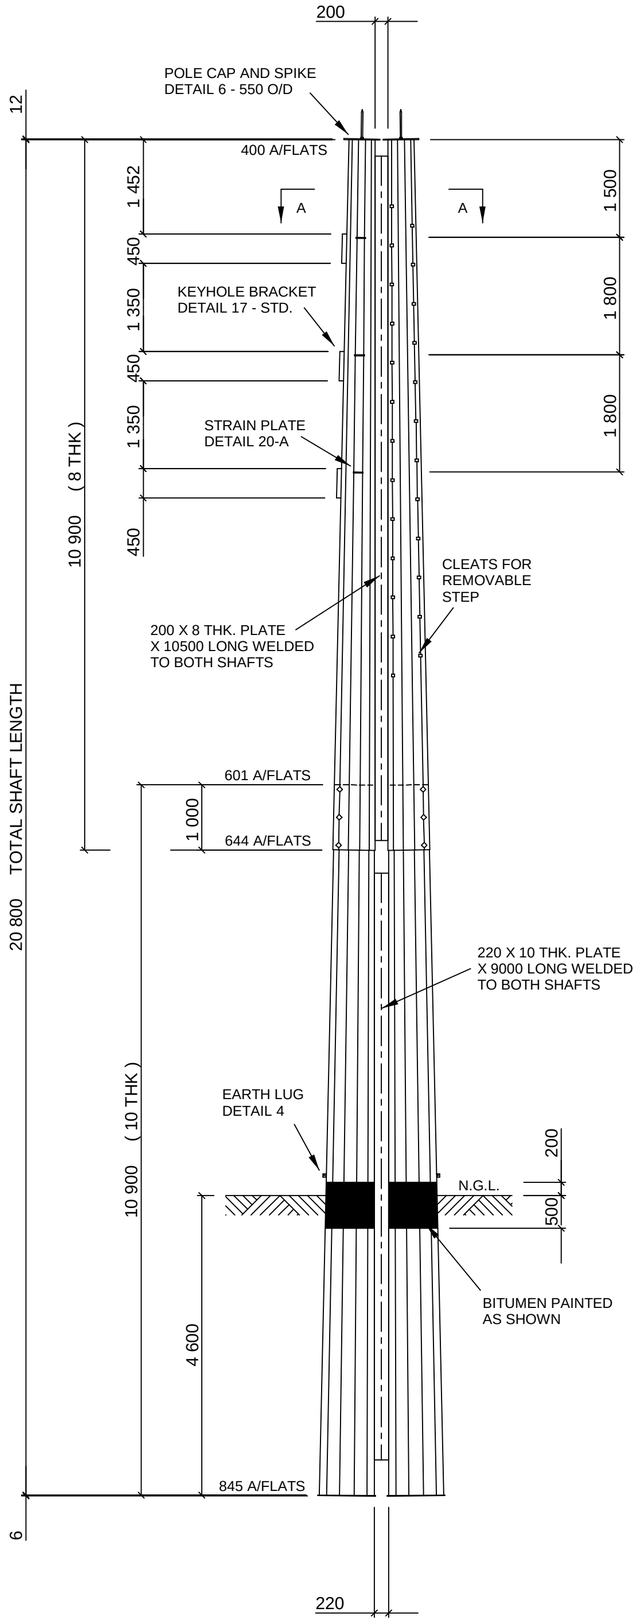

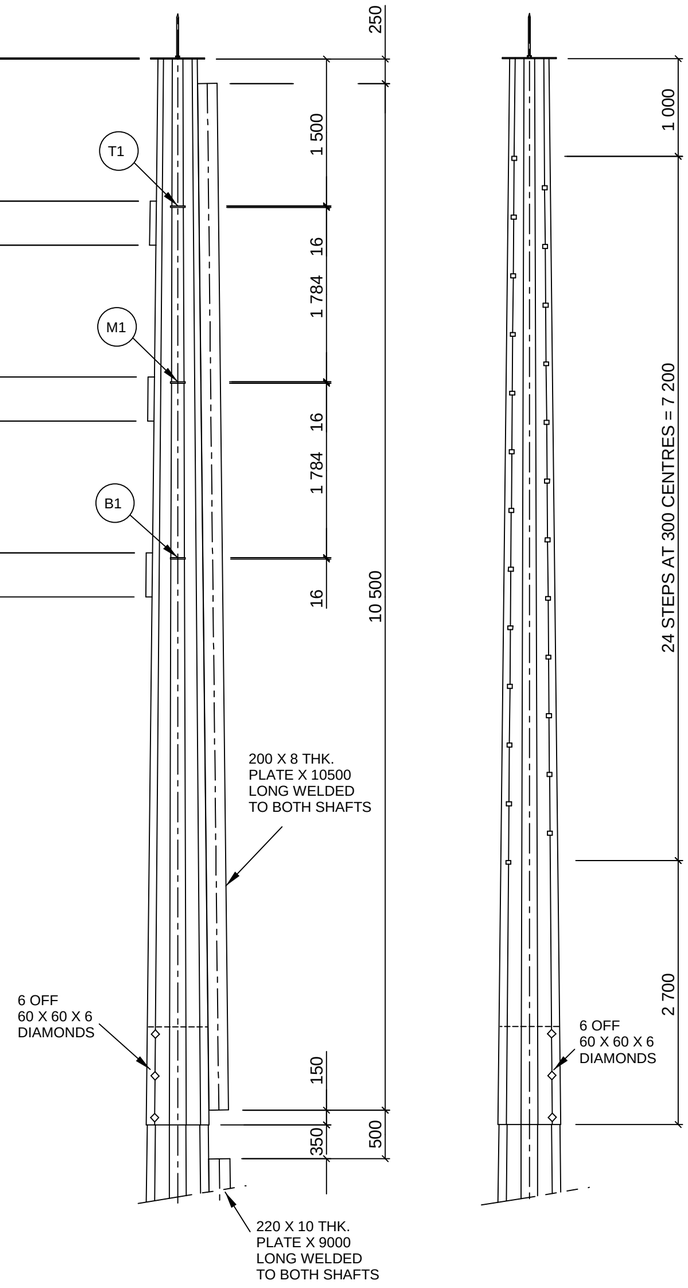

ENLARGED SHAFT DETAILS
(SHAFTS SPLIT FOR CLARITY)

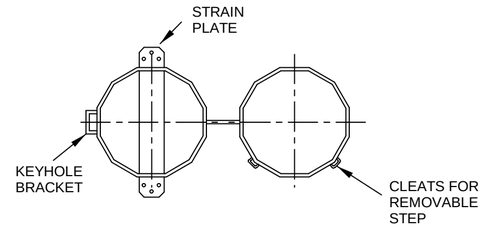

TYPICAL SECTION " A - A "

NOTE :

- ALL MATERIAL = S355JR
- ALL STEELWORK TO BE H.D. GALV'D TO SANS 121
- TOLERANCES - ON DIMENSIONS = 2 mm.
  - ON DRILLING CENTRES = 2 mm.

C.I.S.

Central Information Services

5 Leeuwehoek Street
Duncanville
Vereeniging
P.O. Box 263542
Three Rivers
1935

Tel: (016) 422-0082/84/91

Fax: (016) 422-0975

This drawing is the property of Central Information Services only and may not be copied or reproduced either in full or in part without written permission of Central Information Services

Project:

20,8 m. DOUBLE STRAIN POLE 208 kN
15 - 90 DEG.

Title: GENERAL ARRANGEMENT

	Name	Date	Scale	N.T.S.
Drawn	A.R.	JUNE '10		
Checked				

Contract no. | Rev.

Drawing no. ITEM 4 - DRG. NO. 1 | 0