Calais Pegging

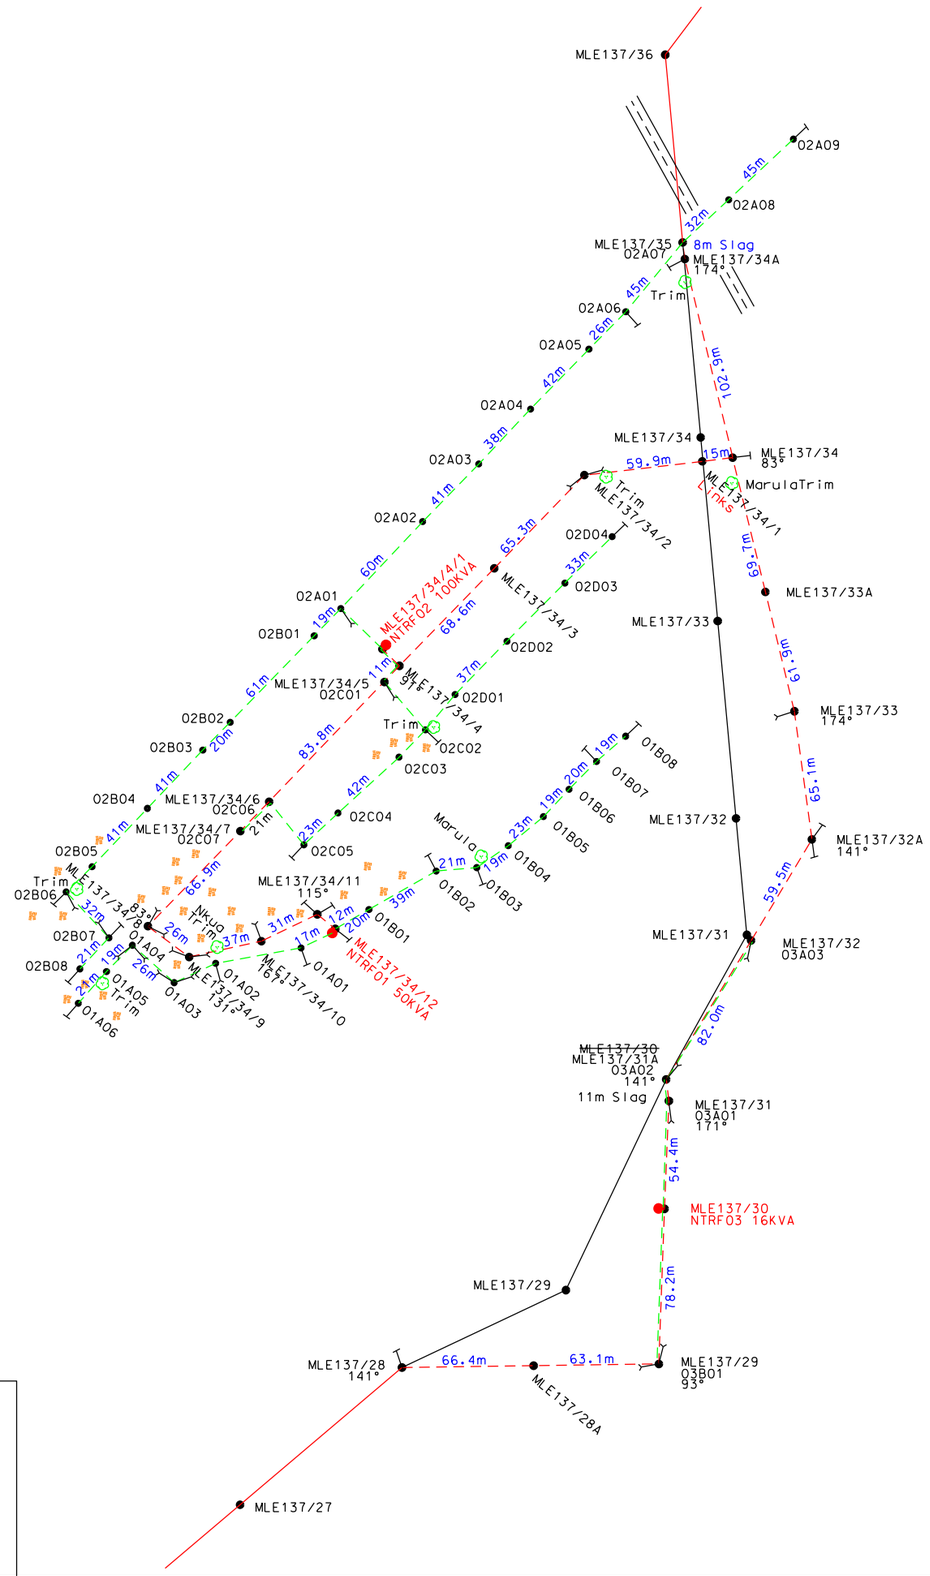

LEGEND:

- Existing MV Line Dismantle
- Existing MV Line
- New MV Line
- New LV Line

N

ENGINEERING SURVEY DESIGN DRAWING

Reference	CAD-Site Survey-LOU
Effective Date	15/10/2015
Revision	15/10/2015

DATA

SIDES (m)	ANGLE OF DIRECTION	CO-ORDINATES SYSTEM: WG..... Y	X	HEIGHTS
	CONSTANTS			

AREA: Calais

SURVEYED BY: K.A MATLALA DATE: 19/01/21

POWER LINES 400-33KV
SINGLE POLE CONSTRUCTION
CABLE
SECURITY FENCE
CAMP AND OTHER FENCES
PIPE LINES
TELEPHONE LINES
BUILDINGS
GATE
WATER TANK
BORE HOLE
RESERVOIR
LAMP POST LIGHT
FIRE EXTINGUISHER
WALL (LABEL)
STEELWORK
TERRACE
SUBDIVISION BOUNDARY
MAIN FARM BOUNDARY
SITE SERVITUDE BOUNDARY
EXCAVATIONS
HELIPAD

LOCALITY SKETCH

LOCALITY SKETCH

SCALE: PLAN NO:

REV.	AUTH	DATE	REFERENCE DRAWINGS
0			FIRST ISSUE
			REVISION
			INDEX REF

REGISTR

CHKD

DRAWN

SCALE

[PROJECT DESCRIPTION]

Eskom

APPROVED

REV

SIZE A0L