HEAD OF WORKS

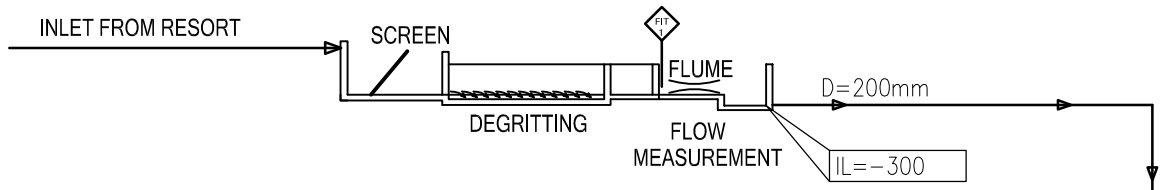

REACTOR

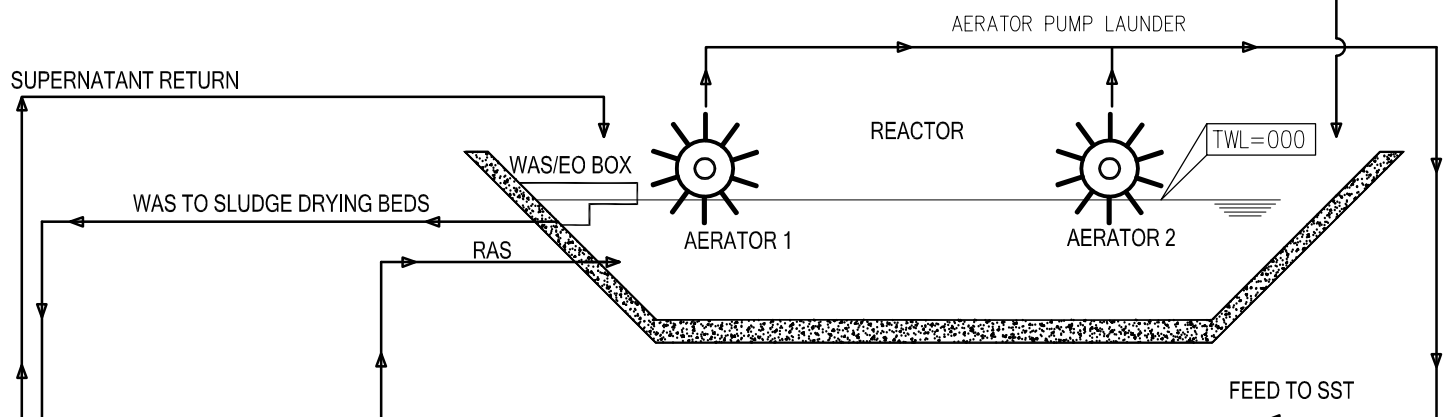

CLARIFIER

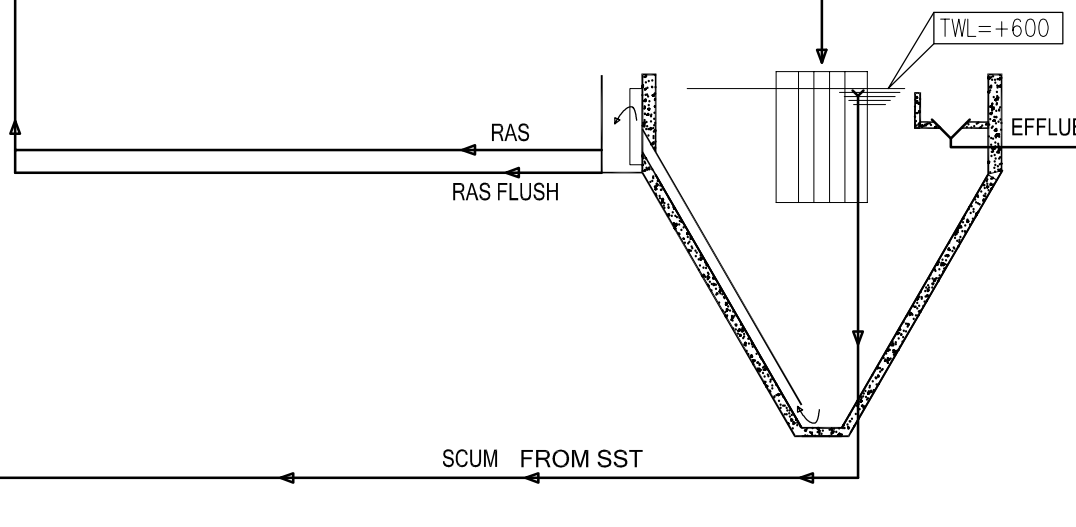

FINAL EFFLUENT DISINFECTION

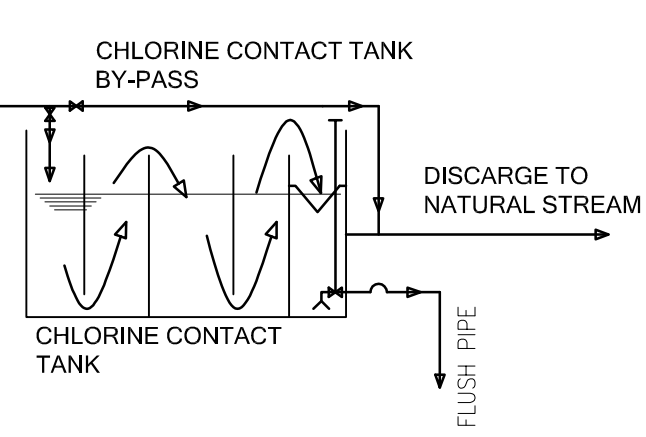

SLUDGE HANDLING

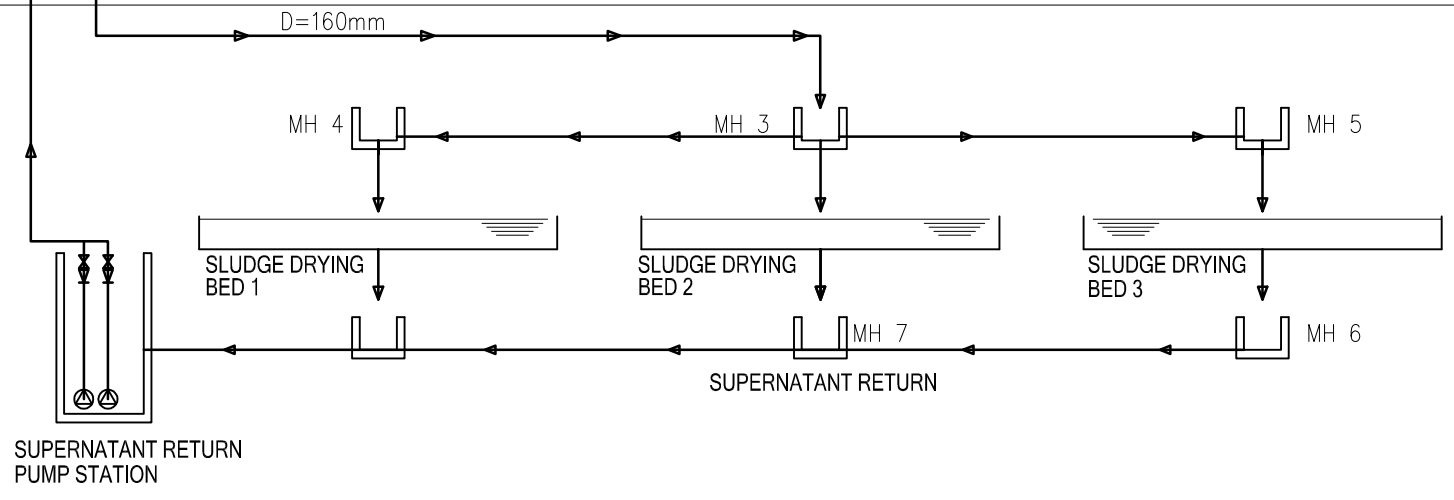

NOTES / NOTAS

PLEASE NOTE THE METHODS & EQUIPMENT ULISTRATED IS PATENTED IN SOUTH AFRICA AS WELL AS IN OTHER COUNTRIES COPY RIGHT RESEVED. (SA PATENT No 95/3360) OTHER PATENTS ARE PENDING

OP OORSPRONKLIKE 100 mm ON ORIGINAL

NR. NO.	DATUM DATE	WYSIGING REVISION	GETEKEN DRAWN

TECROVEER (PTY) LTD
TEL: (011) 752-1191/2
FAX: (011) 752-3218
PROJEK BESTUURDERS PROJECT MANAGERS

KLIENT CLIENT

PROJEK PROJECT

SEAVIEW WwTP

TEKENINGTITEL DRAWING TITLE

PFD

	HANDTEKENING SIGNATURE	DATUM DATE	VEL GROOTTE SHEET SIZE
ONTWERP DESIGNED	MA vd BERG	2017/03/16	A1
GETEKEN DRAWN	JH ELS	2017/03/16	SKAAL / SCALE NTS
NAGESIEN CHECKED			
GOEDGEKEUR APPROVED	PR.ING PR.ENG		TEK / DWG STATUS P
KOORDINEERDER CO-ORDINATOR			P = PRELIMINARY C = CONSTRUCTION

TEKENINGNOMMER / DRAWING NUMBER

P2017-03-16 -- 01

WYSIGING REVISION