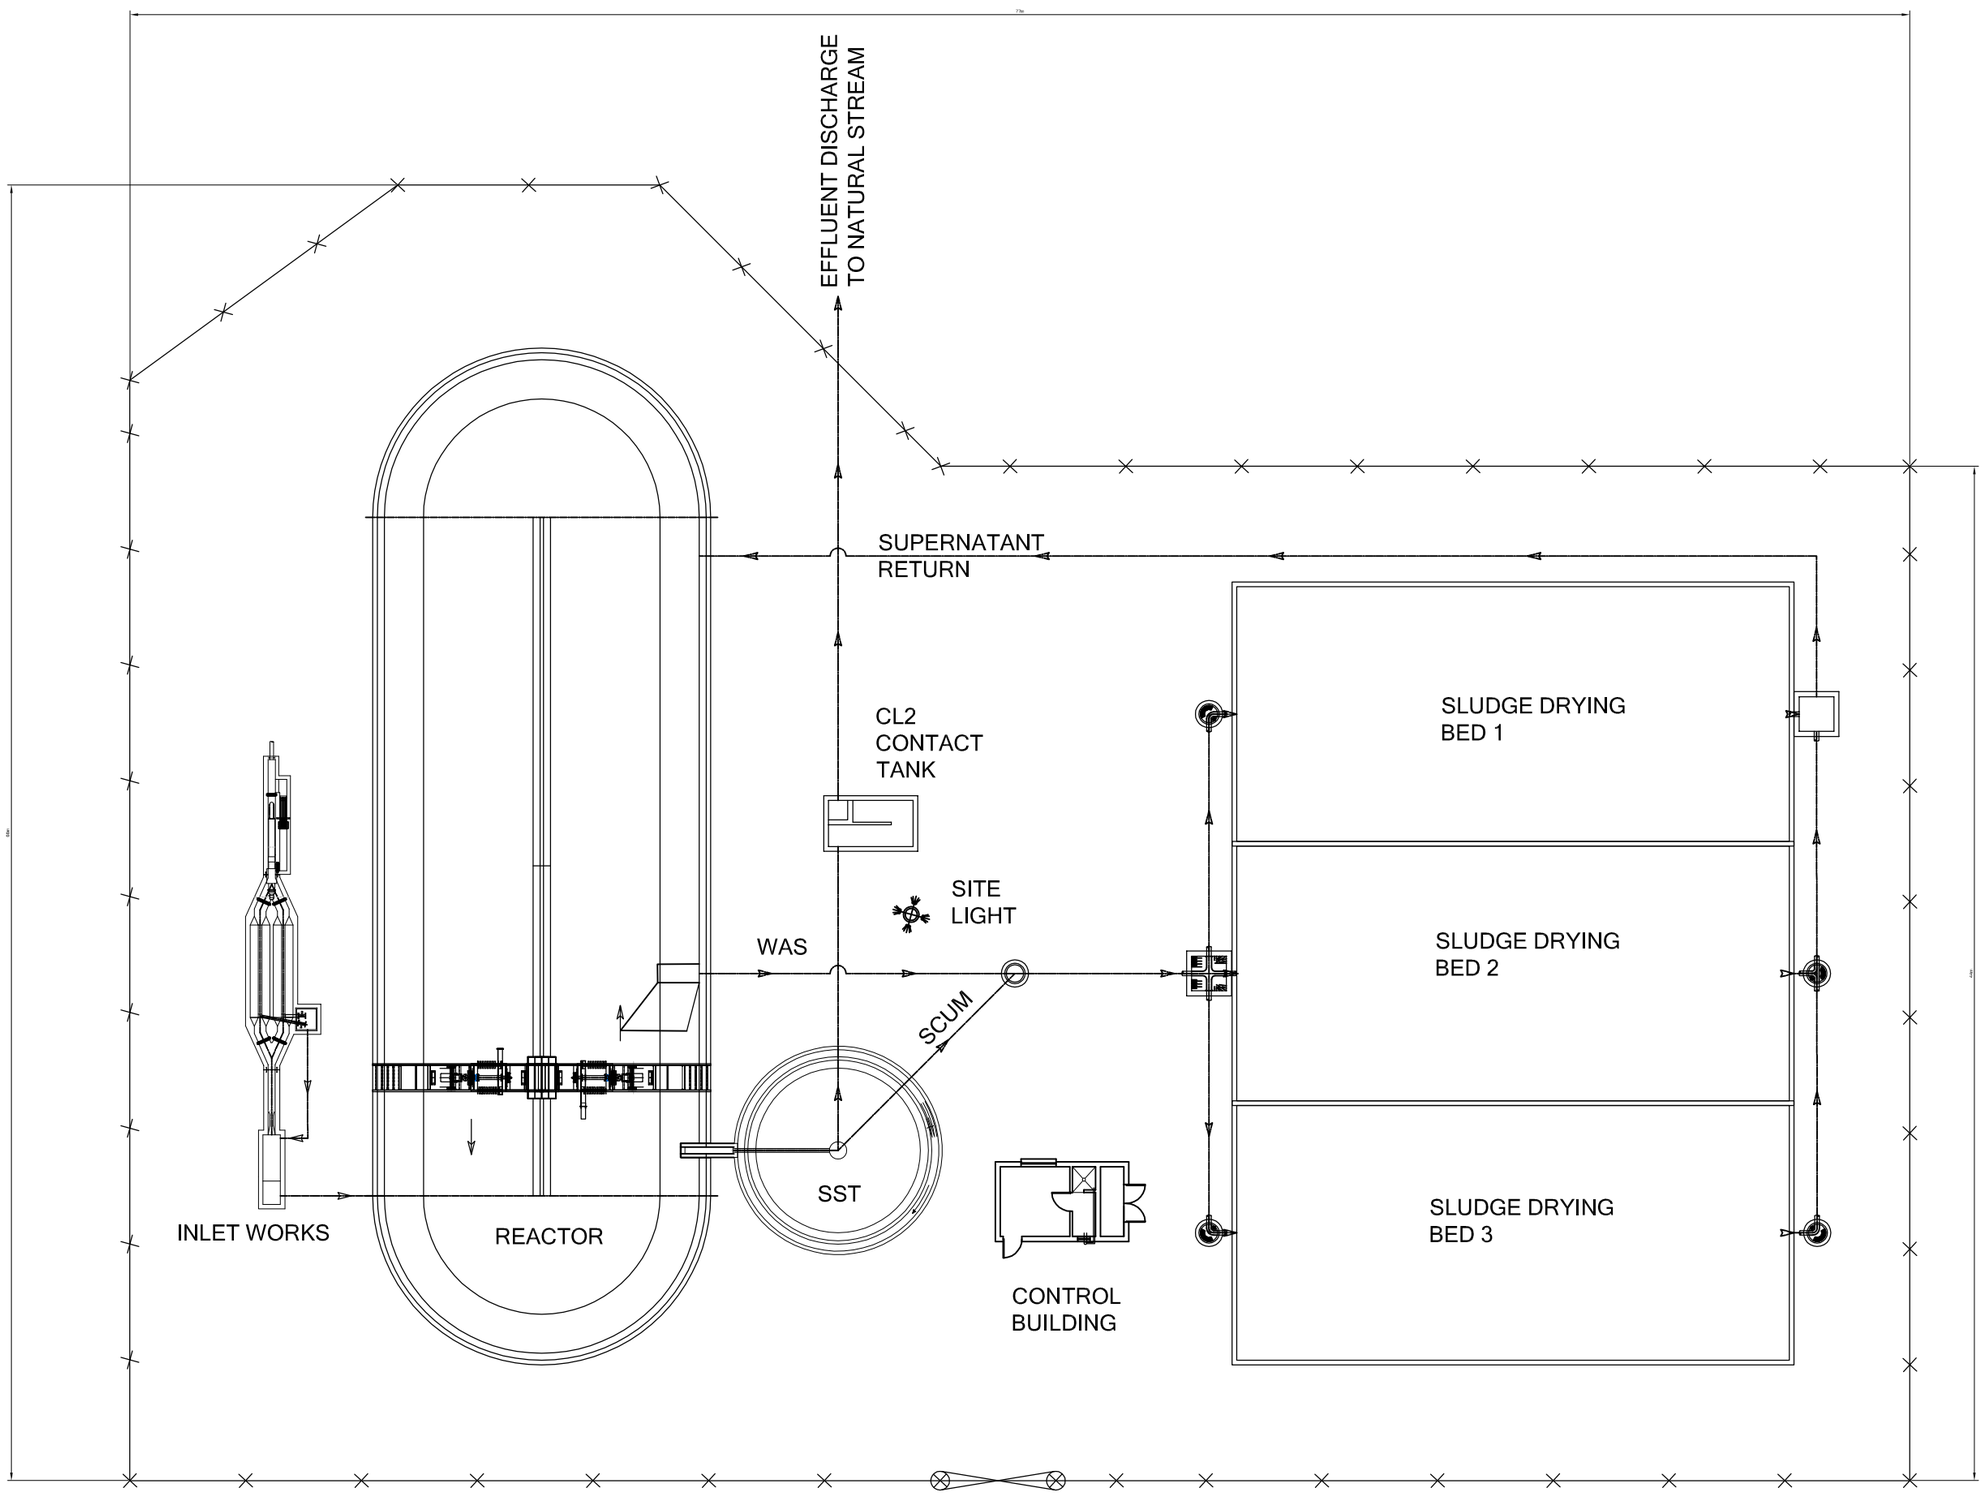

NOTES / NOTAS

PLEASE NOTE THE METHODS & EQUIPMENT
ULISTRATED IS PATENTED IN SOUTH AFRICA
AS WELL AS IN OTHER COUNTRIES COPY RIGHT RESEVED.
(SA PATENT No 95/3360) OTHER PATENTS ARE PENDING

OP OORSPRONKLIKE 100 mm ON ORIGINAL

NR. NO.	DATUM DATE	WYSIGING REVISION	GETEKEN DRAWN

TECROVEER (PTY) LTD
TEL: (011) 752-1191/2
FAX: (011) 752-3218

PROJEK BESTUURDERS / PROJECT MANAGERS

KLIËNT / CLIENT

PROJEK / PROJECT
SEAVIEW WwTP

TEKENINGTITEL / DRAWING TITLE
PROPOSED SITE LAYOUT

	HANDTEKENING SIGNATURE	DATUM DATE	VEL GROOTTE SHEET SIZE
ONTWERP DESIGNED	MA vd BERG	2017/03/16	A1
GETEKEN DRAWN	JH ELS	2017/03/16	SKAAL / SCALE NTS
NAGESIEN CHECKED			
GOEDGEKEUR APPROVED	PRIJNG PRIJENG		TEK / DWG STATUS P
KOÖRDINEERDER CO-ORDINATOR			P = PRELIMINARY C = CONSTRUCTION

TEKENINGNOMMER / DRAWING NUMBER
P2017-03-16 -- 00

WYSIGING REVISION