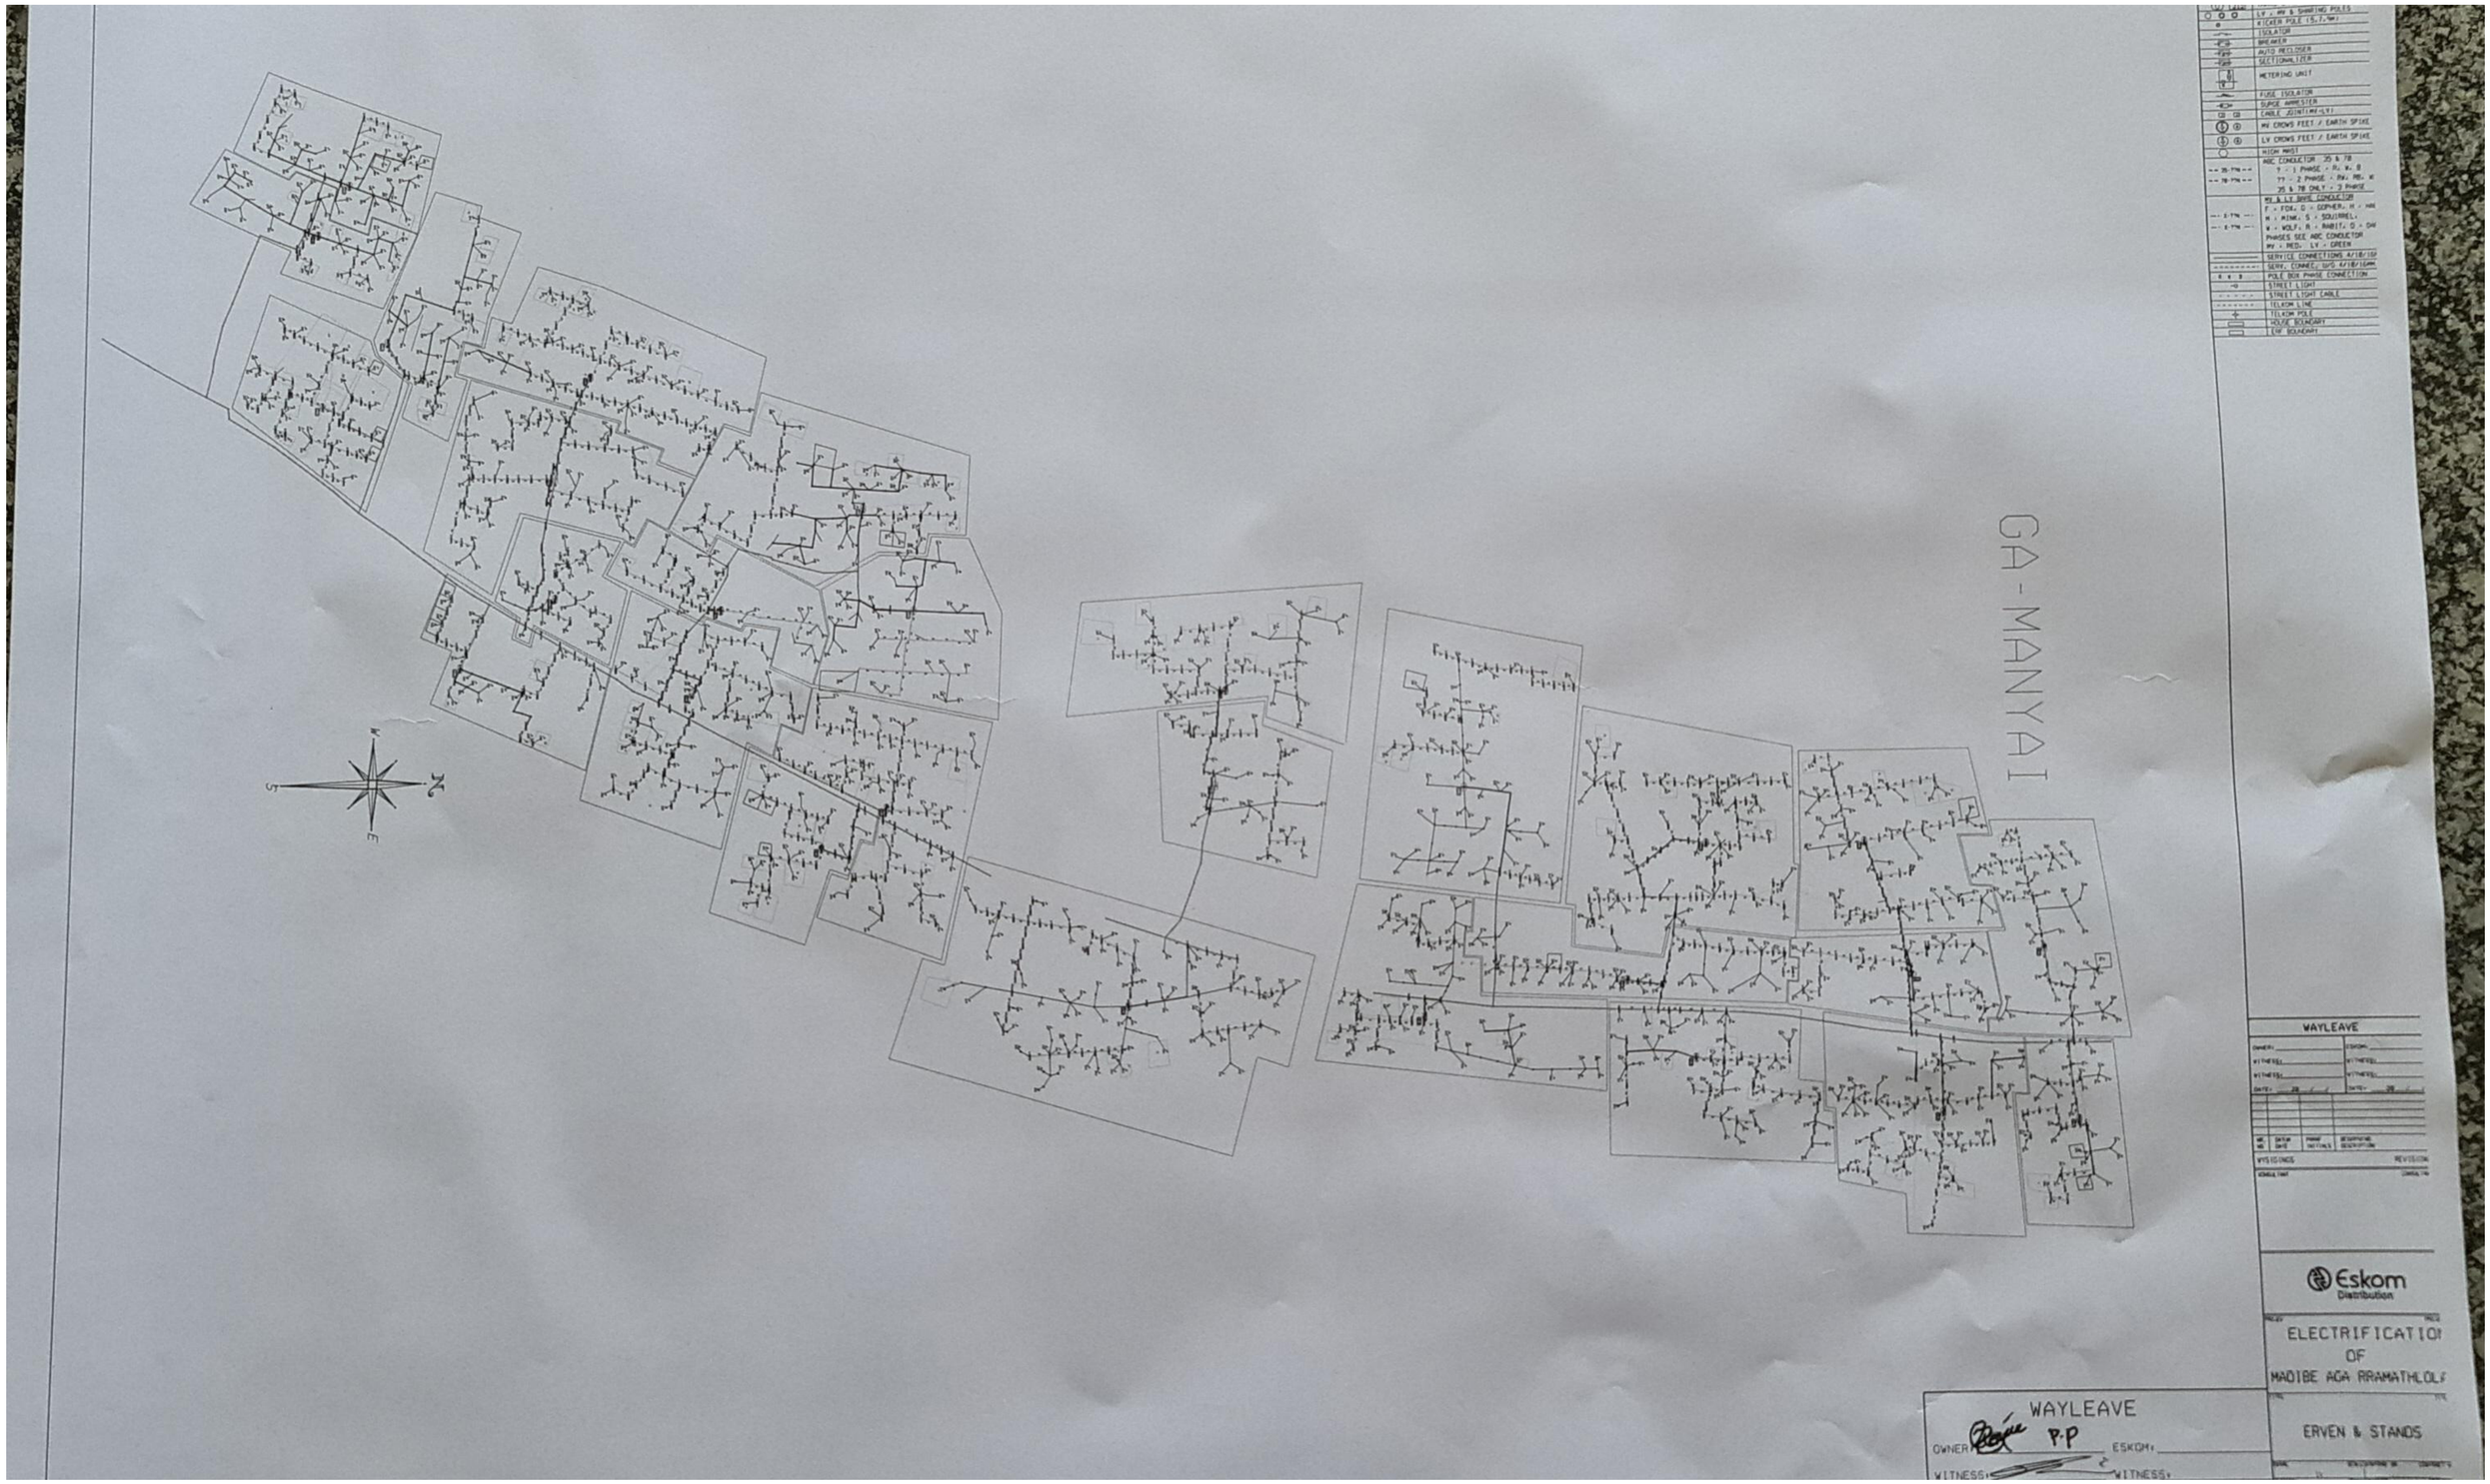
GA-MANYAI
WAYLEAVE
OWNER: P.P
ESKOM:
WITNESS:
WITNESS:
WAYLEAVE
ELECTRIFICATION
OF
MADIBE AGA RRAMATHLOLA
ERVEN & STANDS