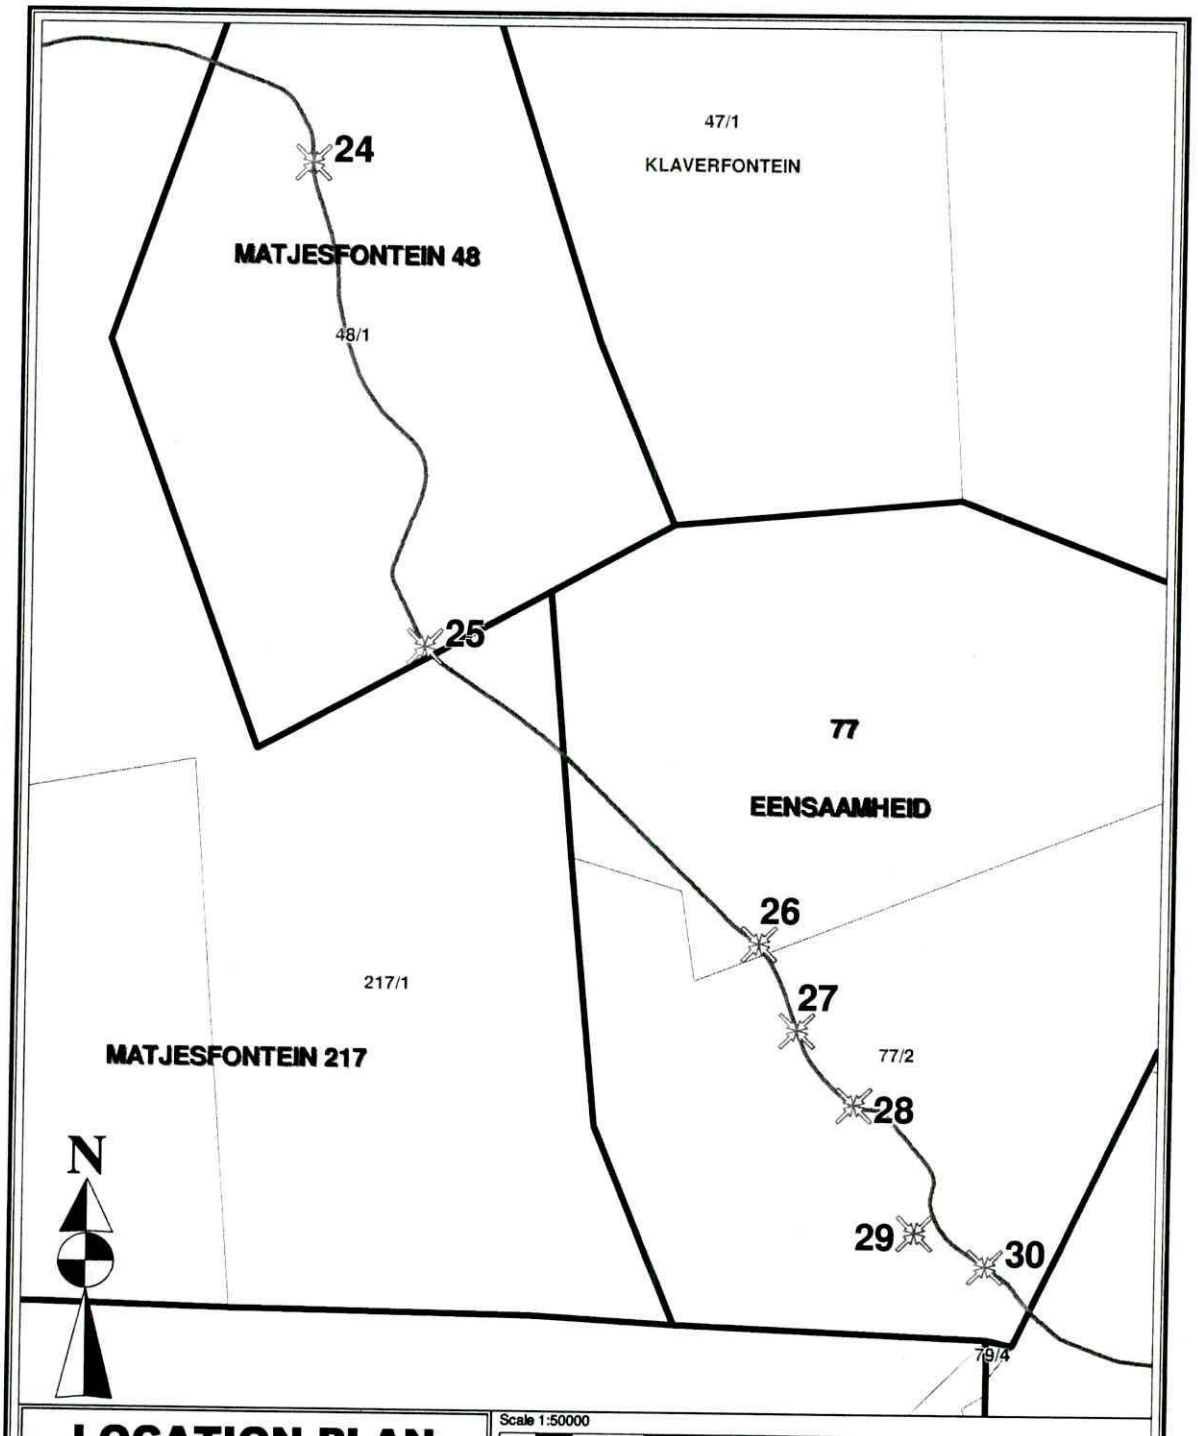

LOCATION PLAN

Scale 1:50000

0 0.25 0.5 1 1.5 2 2.5 km

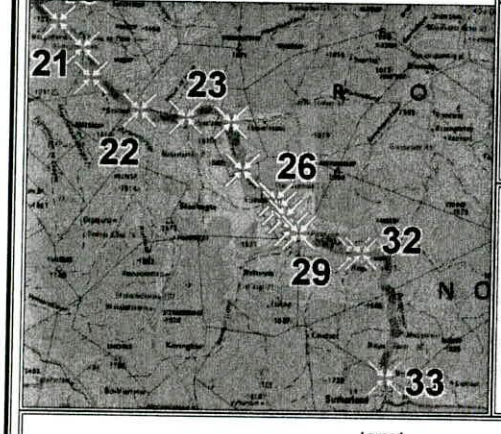

PROJECT: Road MR 567.
Sutherland to Calvinia.
Borrow Pit Position with surrounding Farm Boundaries

NOTES:

1. **The positions of the borrow pits are approximate.**
2. **This sketch plan must be read together with the schedule.**
3. **The position of farm boundaries are approximate.**
4. **Where borrow pits are close to boundaries the final position of the borrow pits must be surveyed to determine the position relative to the farm boundaries.**

Cadastral Data

Legend

Northern Cape Province

- Original Farm Boundaries
- A Original Farm Text
- Farm Portion Boundaries
- A Farm Portion Text
- Surveyed Road
- Sutherland Quarry

Borrow Pit No.

24 to 30

LAUBSCHER SLABBERT & BRINK LS&B
PROFESSIONELE LANDMETERS
PROFESSIONAL LAND SURVEYORS
STAD- EN STREEKSBEPLANNERS
TOWN & REGIONAL PLANNERS
HELMOED