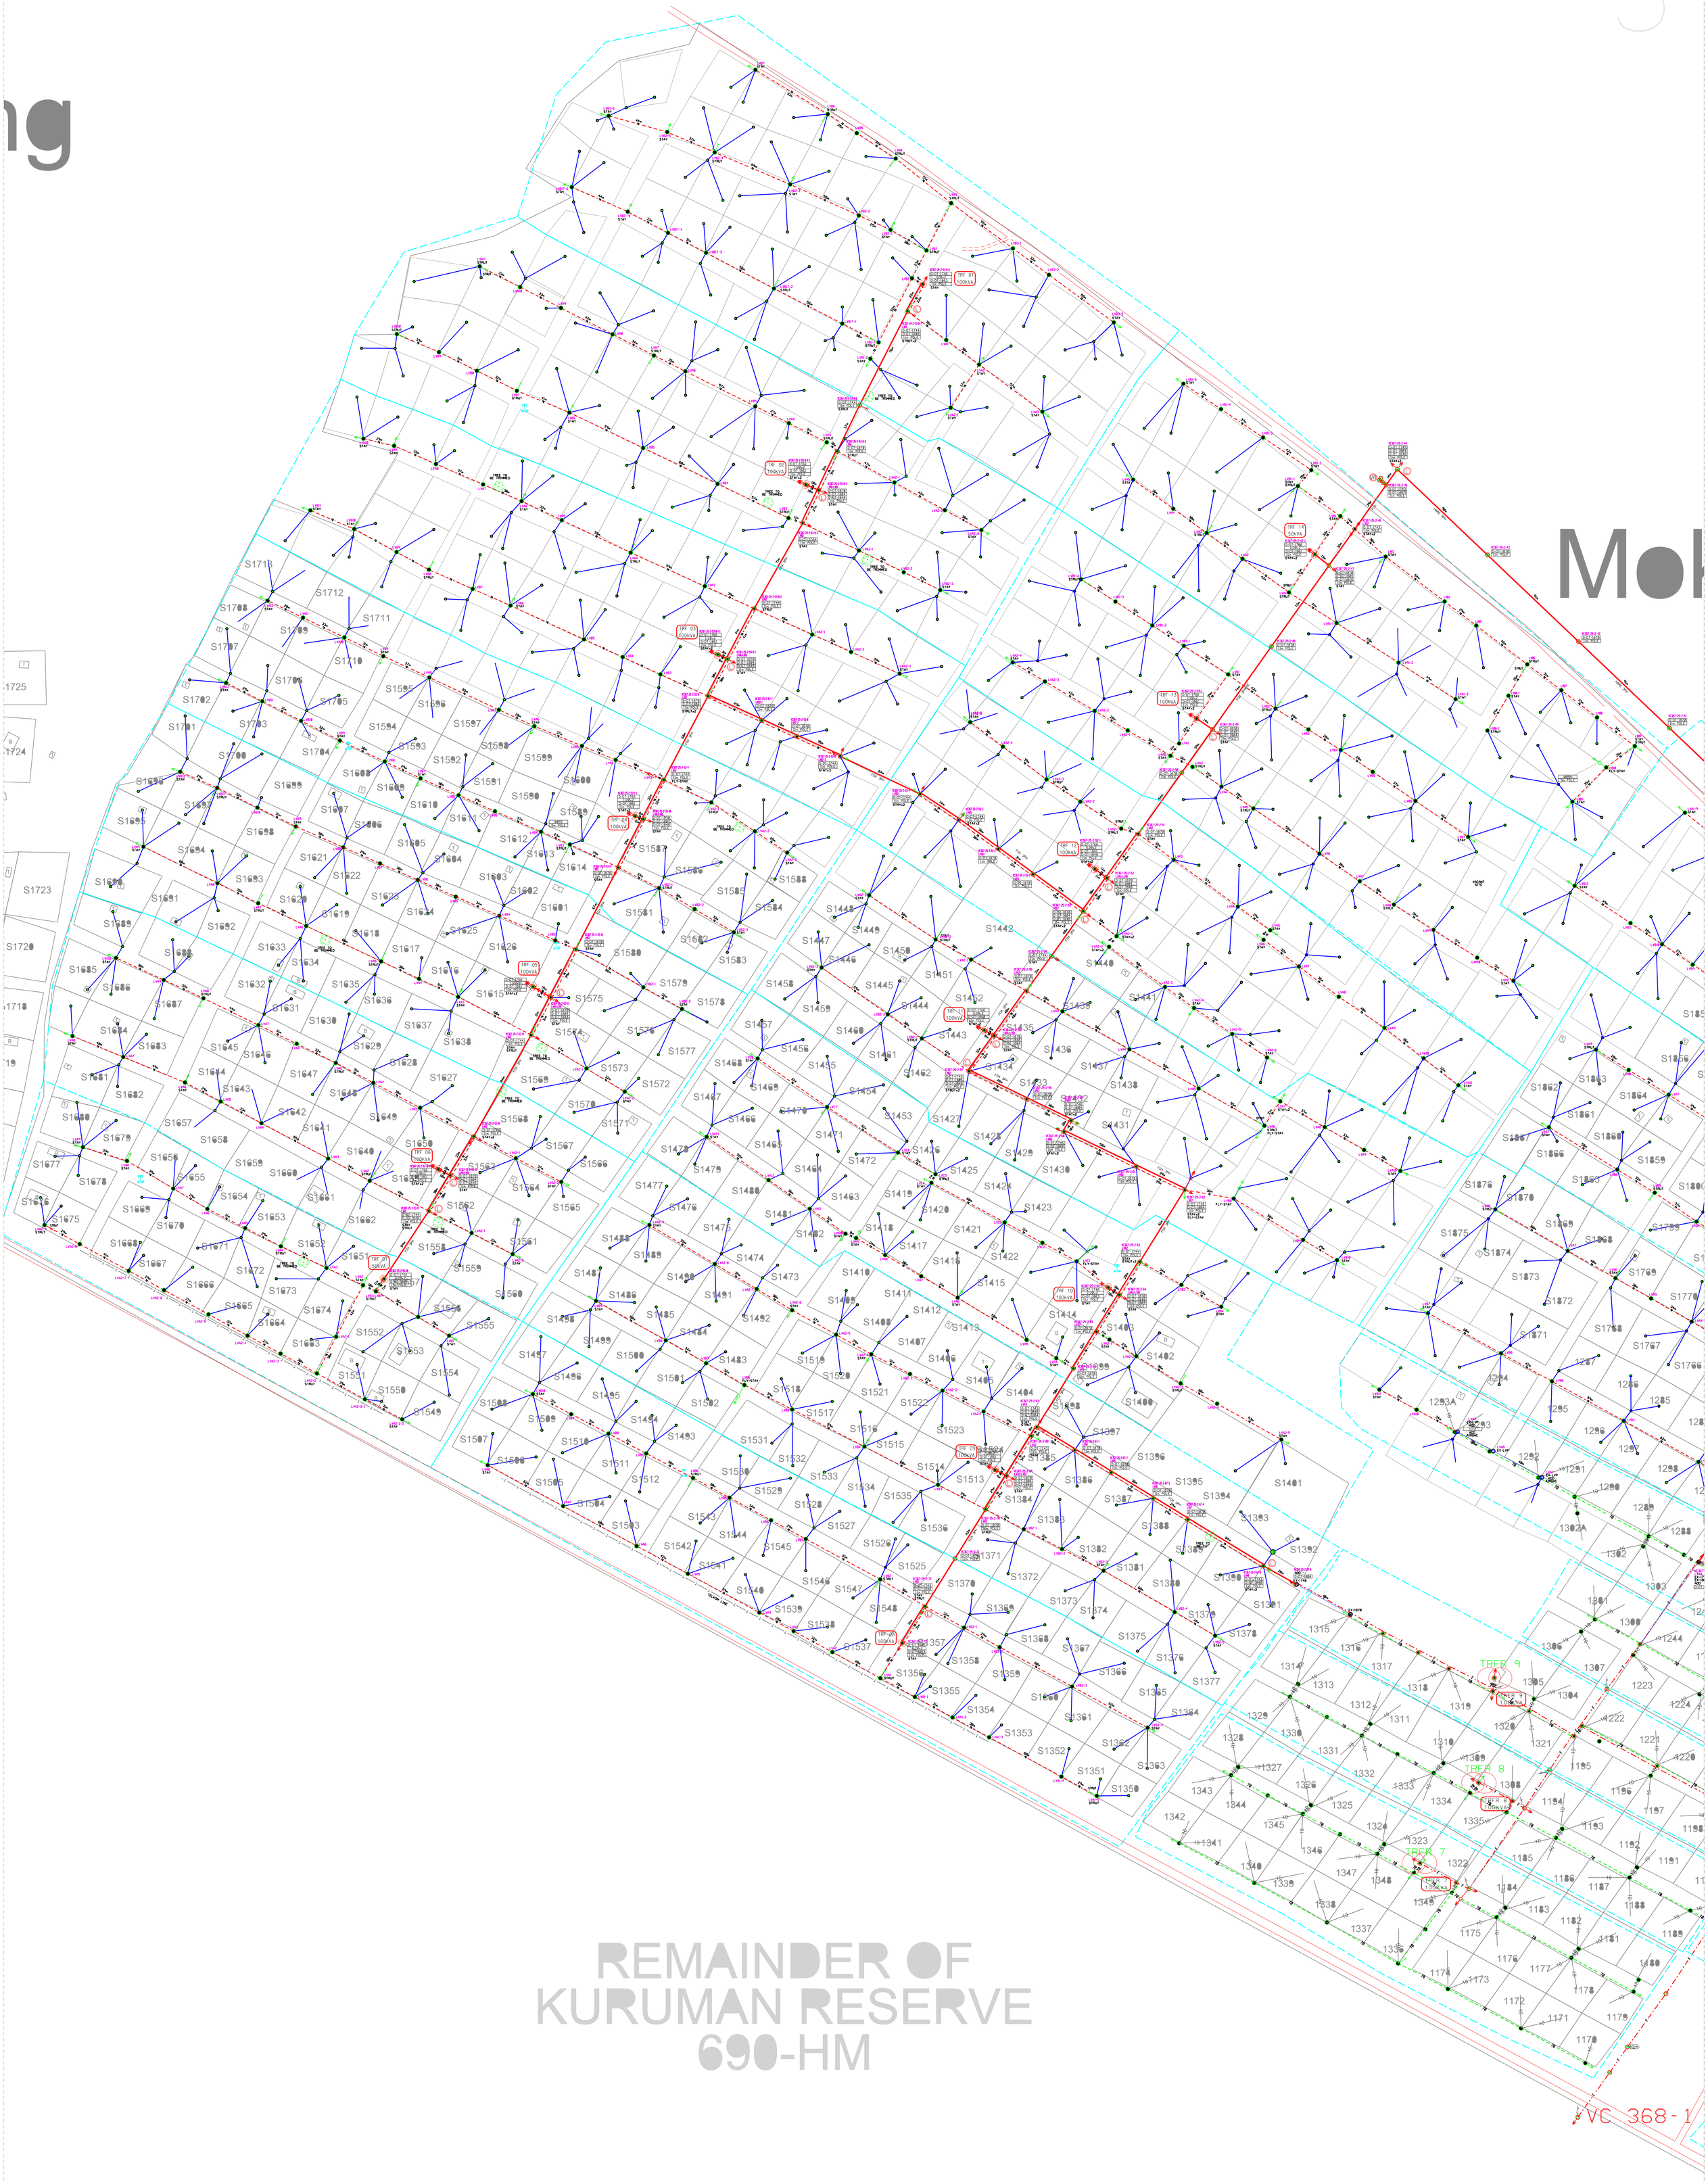

REMAINDER OF
KURUMAN RESERVE
690-HM