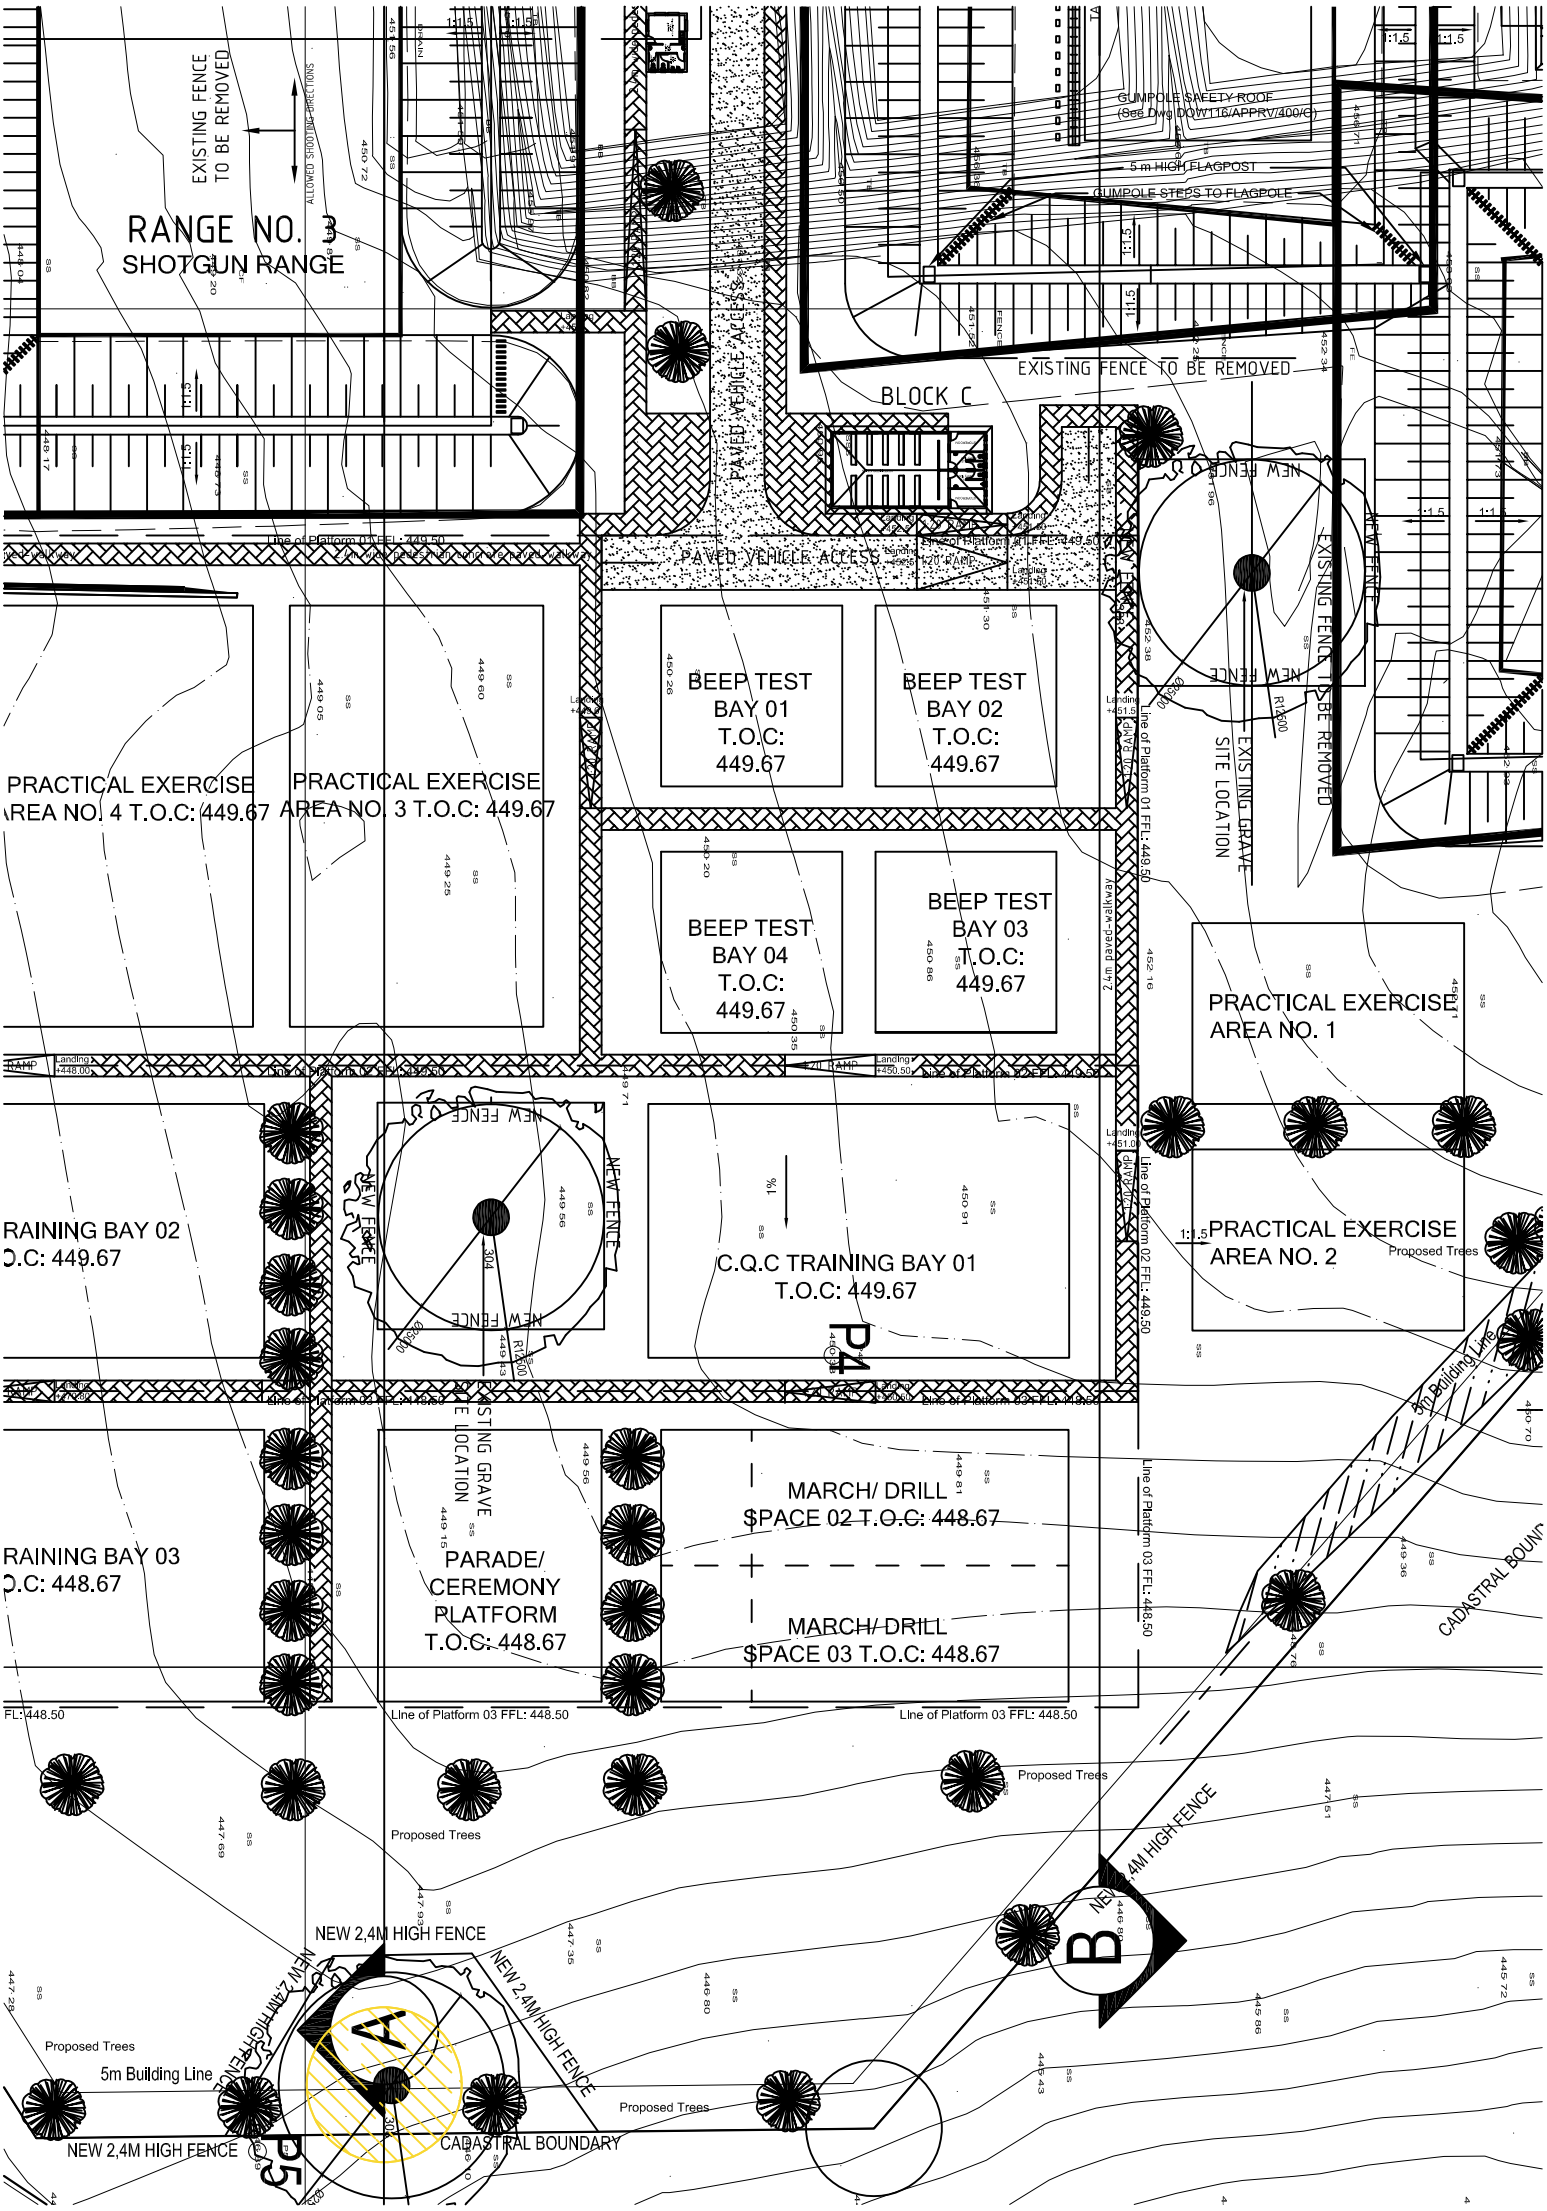

EXISTING FENCE TO BE REMOVED
ALLOWED SHOOTING DIRECTIONS
RANGE NO. 3
SHOTGUN RANGE
GUMPOLE SAFETY ROOF
(See Dwg DOW116/APPRV/400/C)
5 m HIGH FLAGPOST
GUMPOLE STEPS TO FLAGPOLE
EXISTING FENCE TO BE REMOVED
BLOCK C
PAVED VEHICLE ACCESS
PAVED VEHICLE ACCESS
NEW FENCE
EXISTING FENCE TO BE REMOVED
EXISTING GRAVE SITE LOCATION
BEEP TEST BAY 01 T.O.C: 449.67
BEEP TEST BAY 02 T.O.C: 449.67
BEEP TEST BAY 04 T.O.C: 449.67
BEEP TEST BAY 03 T.O.C: 449.67
PRACTICAL EXERCISE AREA NO. 4 T.O.C: 449.67
PRACTICAL EXERCISE AREA NO. 3 T.O.C: 449.67
PRACTICAL EXERCISE AREA NO. 1
PRACTICAL EXERCISE AREA NO. 2
Proposed Trees
RAINING BAY 02
O.C: 449.67
C.Q.C TRAINING BAY 01 T.O.C: 449.67
P4
RAINING BAY 03
O.C: 448.67
PARADE/ CEREMONY PLATFORM T.O.C: 448.67
MARCH/ DRILL SPACE 02 T.O.C: 448.67
MARCH/ DRILL SPACE 03 T.O.C: 448.67
5m Building Line
CADASTRAL BOUND
Line of Platform 03 FFL: 448.50
Proposed Trees
NEW 2,4M HIGH FENCE
NEW 2,4M HIGH FENCE
NEW 2,4M HIGH FENCE
NEW 2,4M HIGH FENCE
Proposed Trees
5m Building Line
Proposed Trees
NEW 2,4M HIGH FENCE
CADASTRAL BOUNDARY
P5