POLEN 389 LR

LEGEND

Waterpipe	
Telkom Line	
Tar Road	
Fence	
Ext MV Dismantle	
Ext LV Line	
New LV Line	
New MV Line	
Excisting MV Line	
Stay	
Strut	
Fly-Stay	
New Pole	
Excisting Pole	
Excisting Bend Pole	
New TRF	
Excisting TRF	
Electrified Stand	
Non Electrified Stand	
Gravel Road	
Number of stands surveyed	51
Number of stands occupied	39
Number of empty stands	12

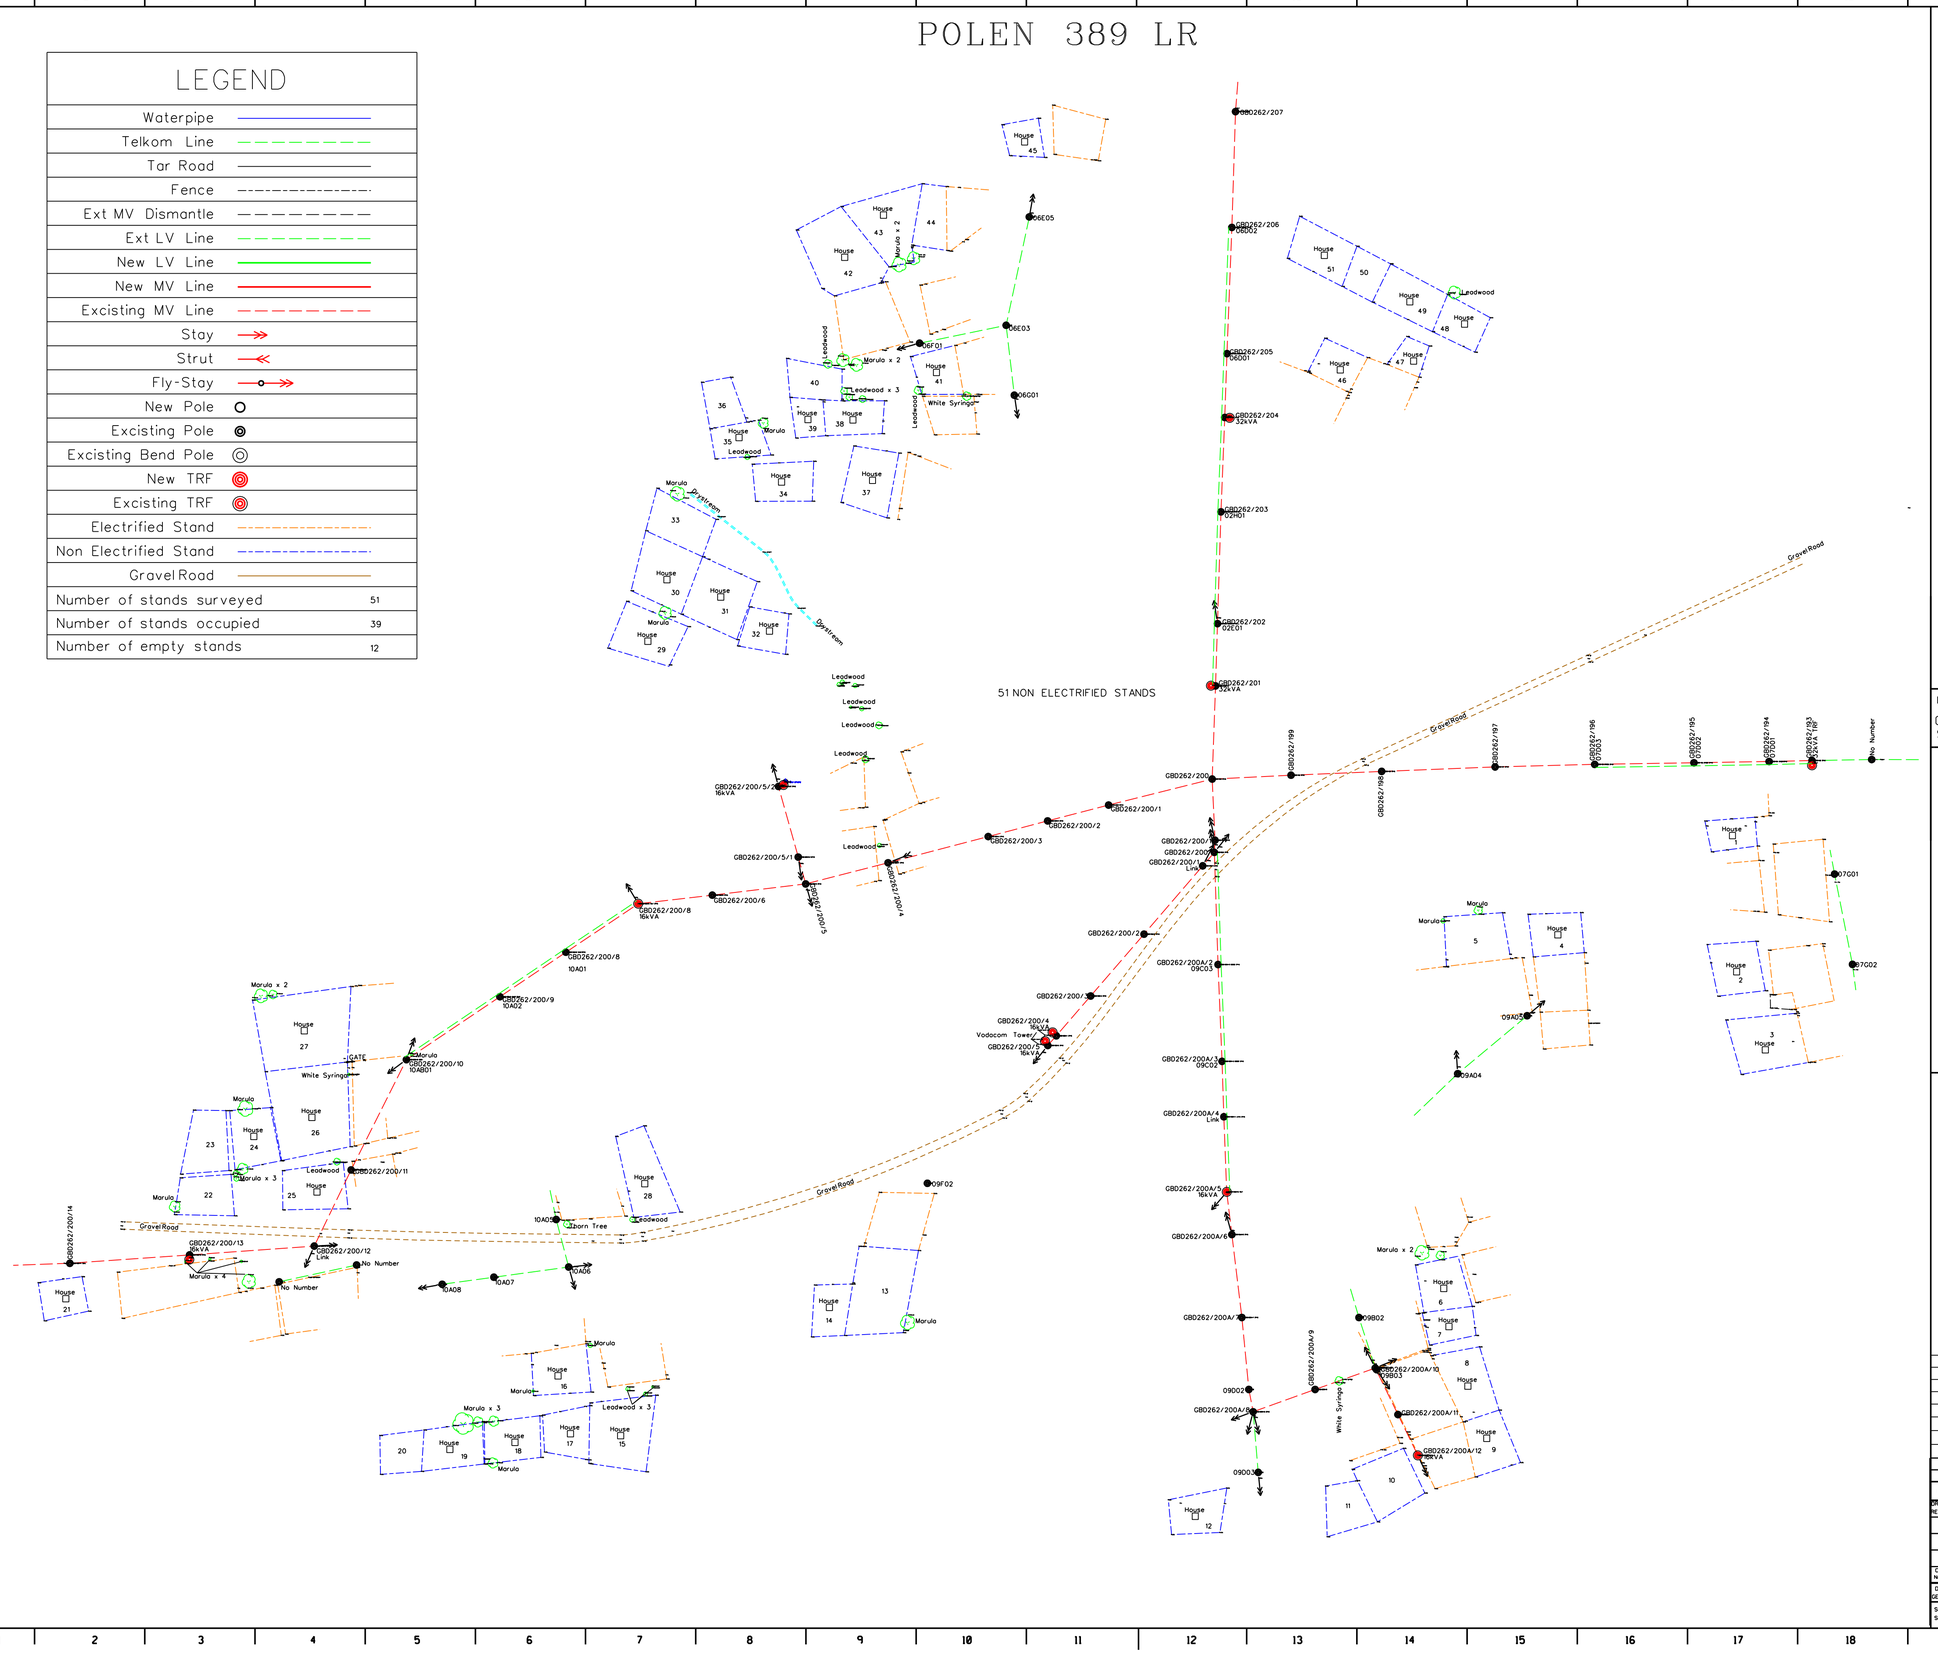

DATA

SYE/SIDES METER/METRES	RIGTINGSHOEKE ANGLE OF DIRECTION	KOORDINATE / CO-ORDINATES STELSEL / SYSTEM LO. Y X	HOOGTES / HEIGHTS
KONSTANTE/CONSTANTS		+ -	

OPPERVLAKTE / AREA:

OPGEMEET DEUR: SurvMap DATUM:
SURVEYED BY: DATE: 29/05/2017

VERWYSING	REFERENCE	
KRAGLYNE 400-33KV		POWER LINES 400-33KV
ENKEL PAAL KONSTRUKSIE		SINGLE POLE CONSTRUCTION
KABELS		CABLE
SEKURITEITSOMHEINING		SECURITY FENCE
KAMP EN ANDER DRADE		CAMP AND OTHER FENCES
PYPLYNE		PIPE LINES
TELEFOONLYNE		TELEPHONE LINES
GEBOUE		BUILDINGS
HEK		GATE
WATERTENK		WATER TANK
BOORGAT		BORE HOLE
RESERVOIR		RESERVOIR
LAMPPAAL LIG		LAMP POST LIGHT
BRANDBLUSSER	b.b. f.e.	FIRE EXTINGUISHER
MUUR (BESKRYF)		WALL (LABEL)
STAALWERKE		STEELWORK
TERRAS		TERRACE
ONDERVERDELINGSGRENS		SUBDIVISION BOUNDARY
HOOFPLAASGRENS		MAIN FARM BOUNDARY
TERREIN SERWITUUTGRENS		SITE SERVITUDE BOUNDARY
UITGRAWINGS		EXCAVATIONS
HELIKOPTER LANDINGSTERREIN	h	HELIPAD

LIGGINGSPLAN — LOCALITY SKETCH

SKAAL: SCALE: PLAN NO:

REV	AUTH MAG	DATE DATUM	REVISION/REVISIES INDEX REF/INDEKSVERW	BY DEUR	CHKD NAGES	REFERENCE DRAWINGS VERWYSINGSTEKENINGE
0			FIRST ISSUE / EERSTE UITREIKING			

ORG/TEK REGISTR | CHKD NAGES | DRAWN GETEKEN | SCALE SKAAL 1:3500

Eskom Distribution

POLLEN MAPPING

APPROVED | GOEDGEKEUR | SHEET 1 OF 1 | REV 0

SIZE GROOTTE A0L

...\Eskom\072 Pollen\Pollen.dgn 5/30/2017 10:29:06 AM