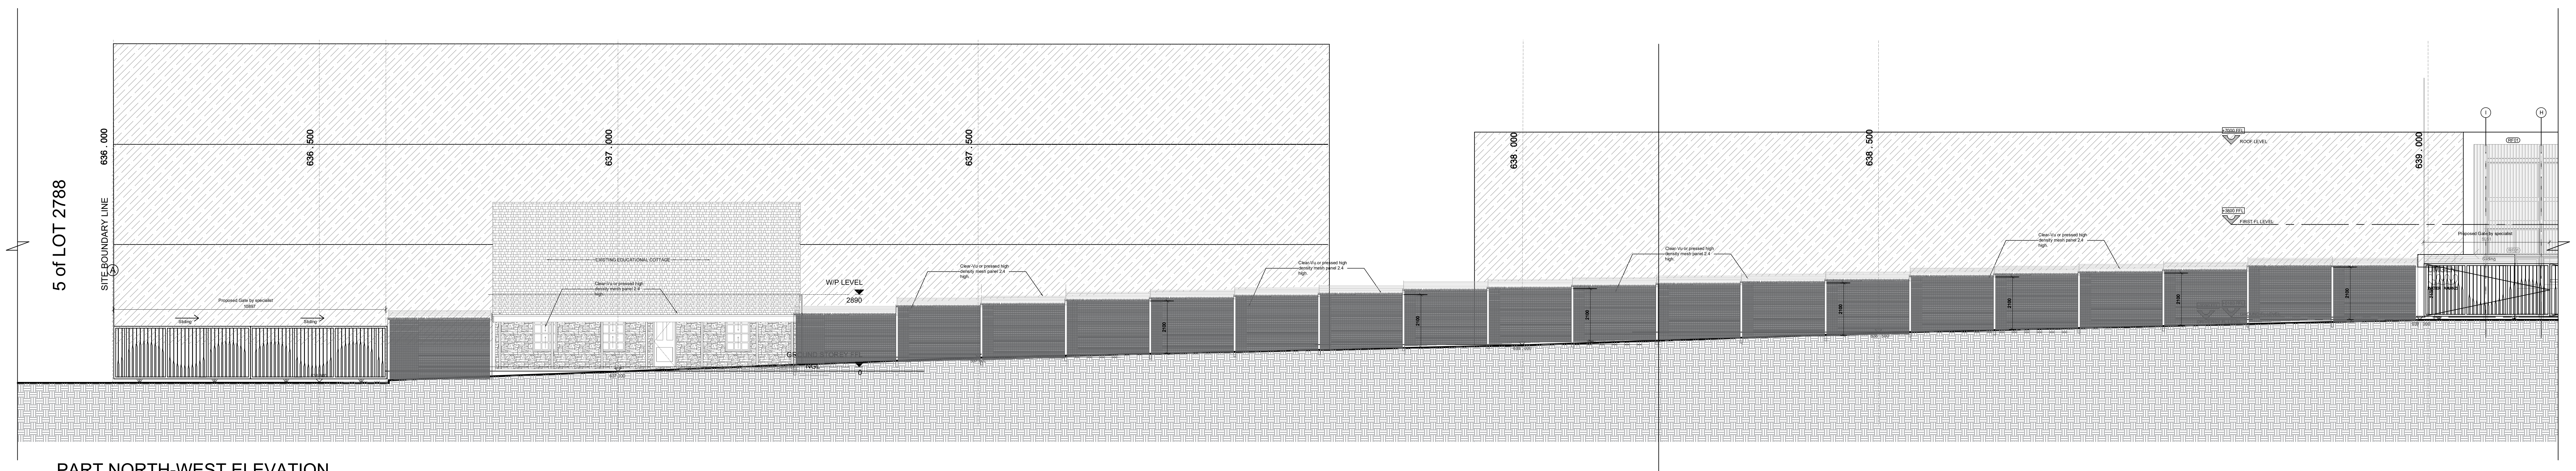

PART NORTH-WEST ELEVATION
Scale 1:100

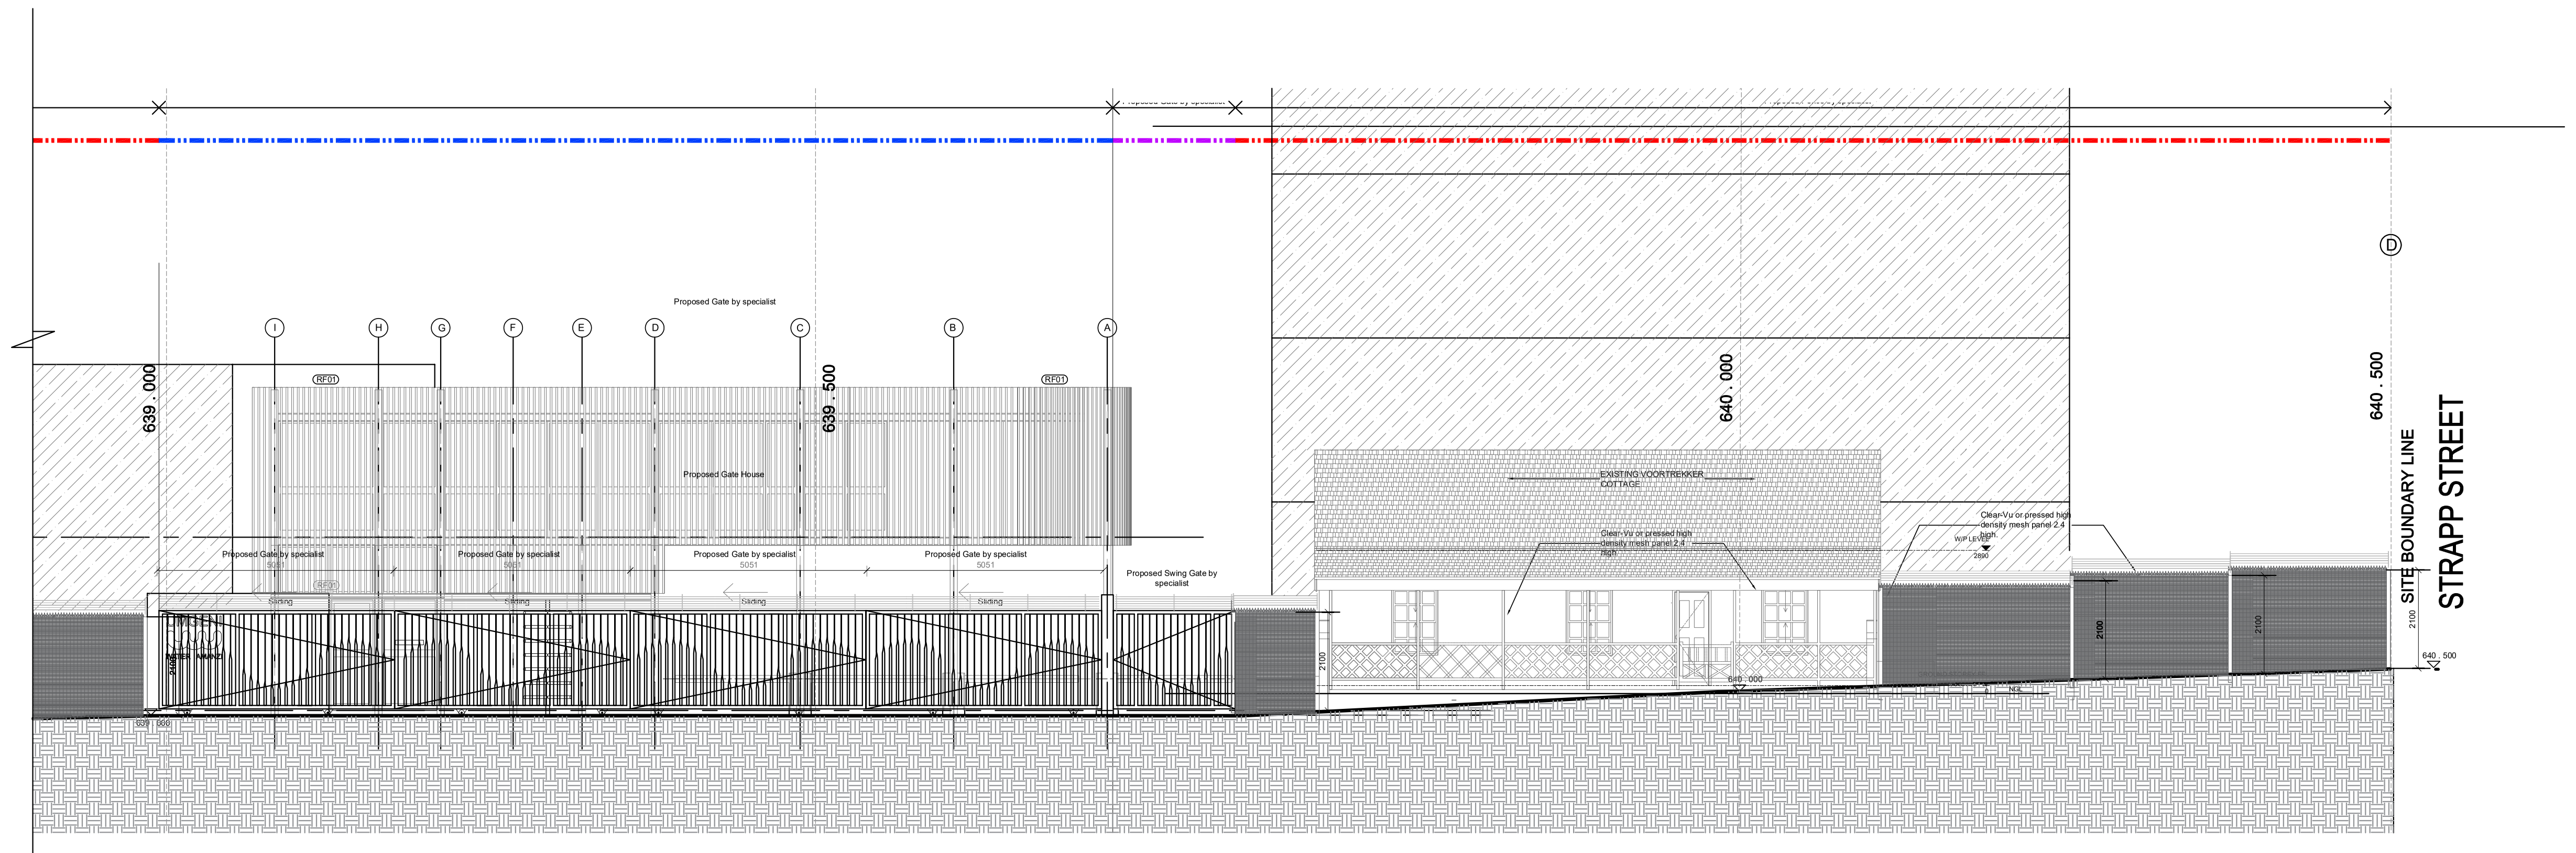

PART NORTH-WEST ELEVATION
Scale 1:100

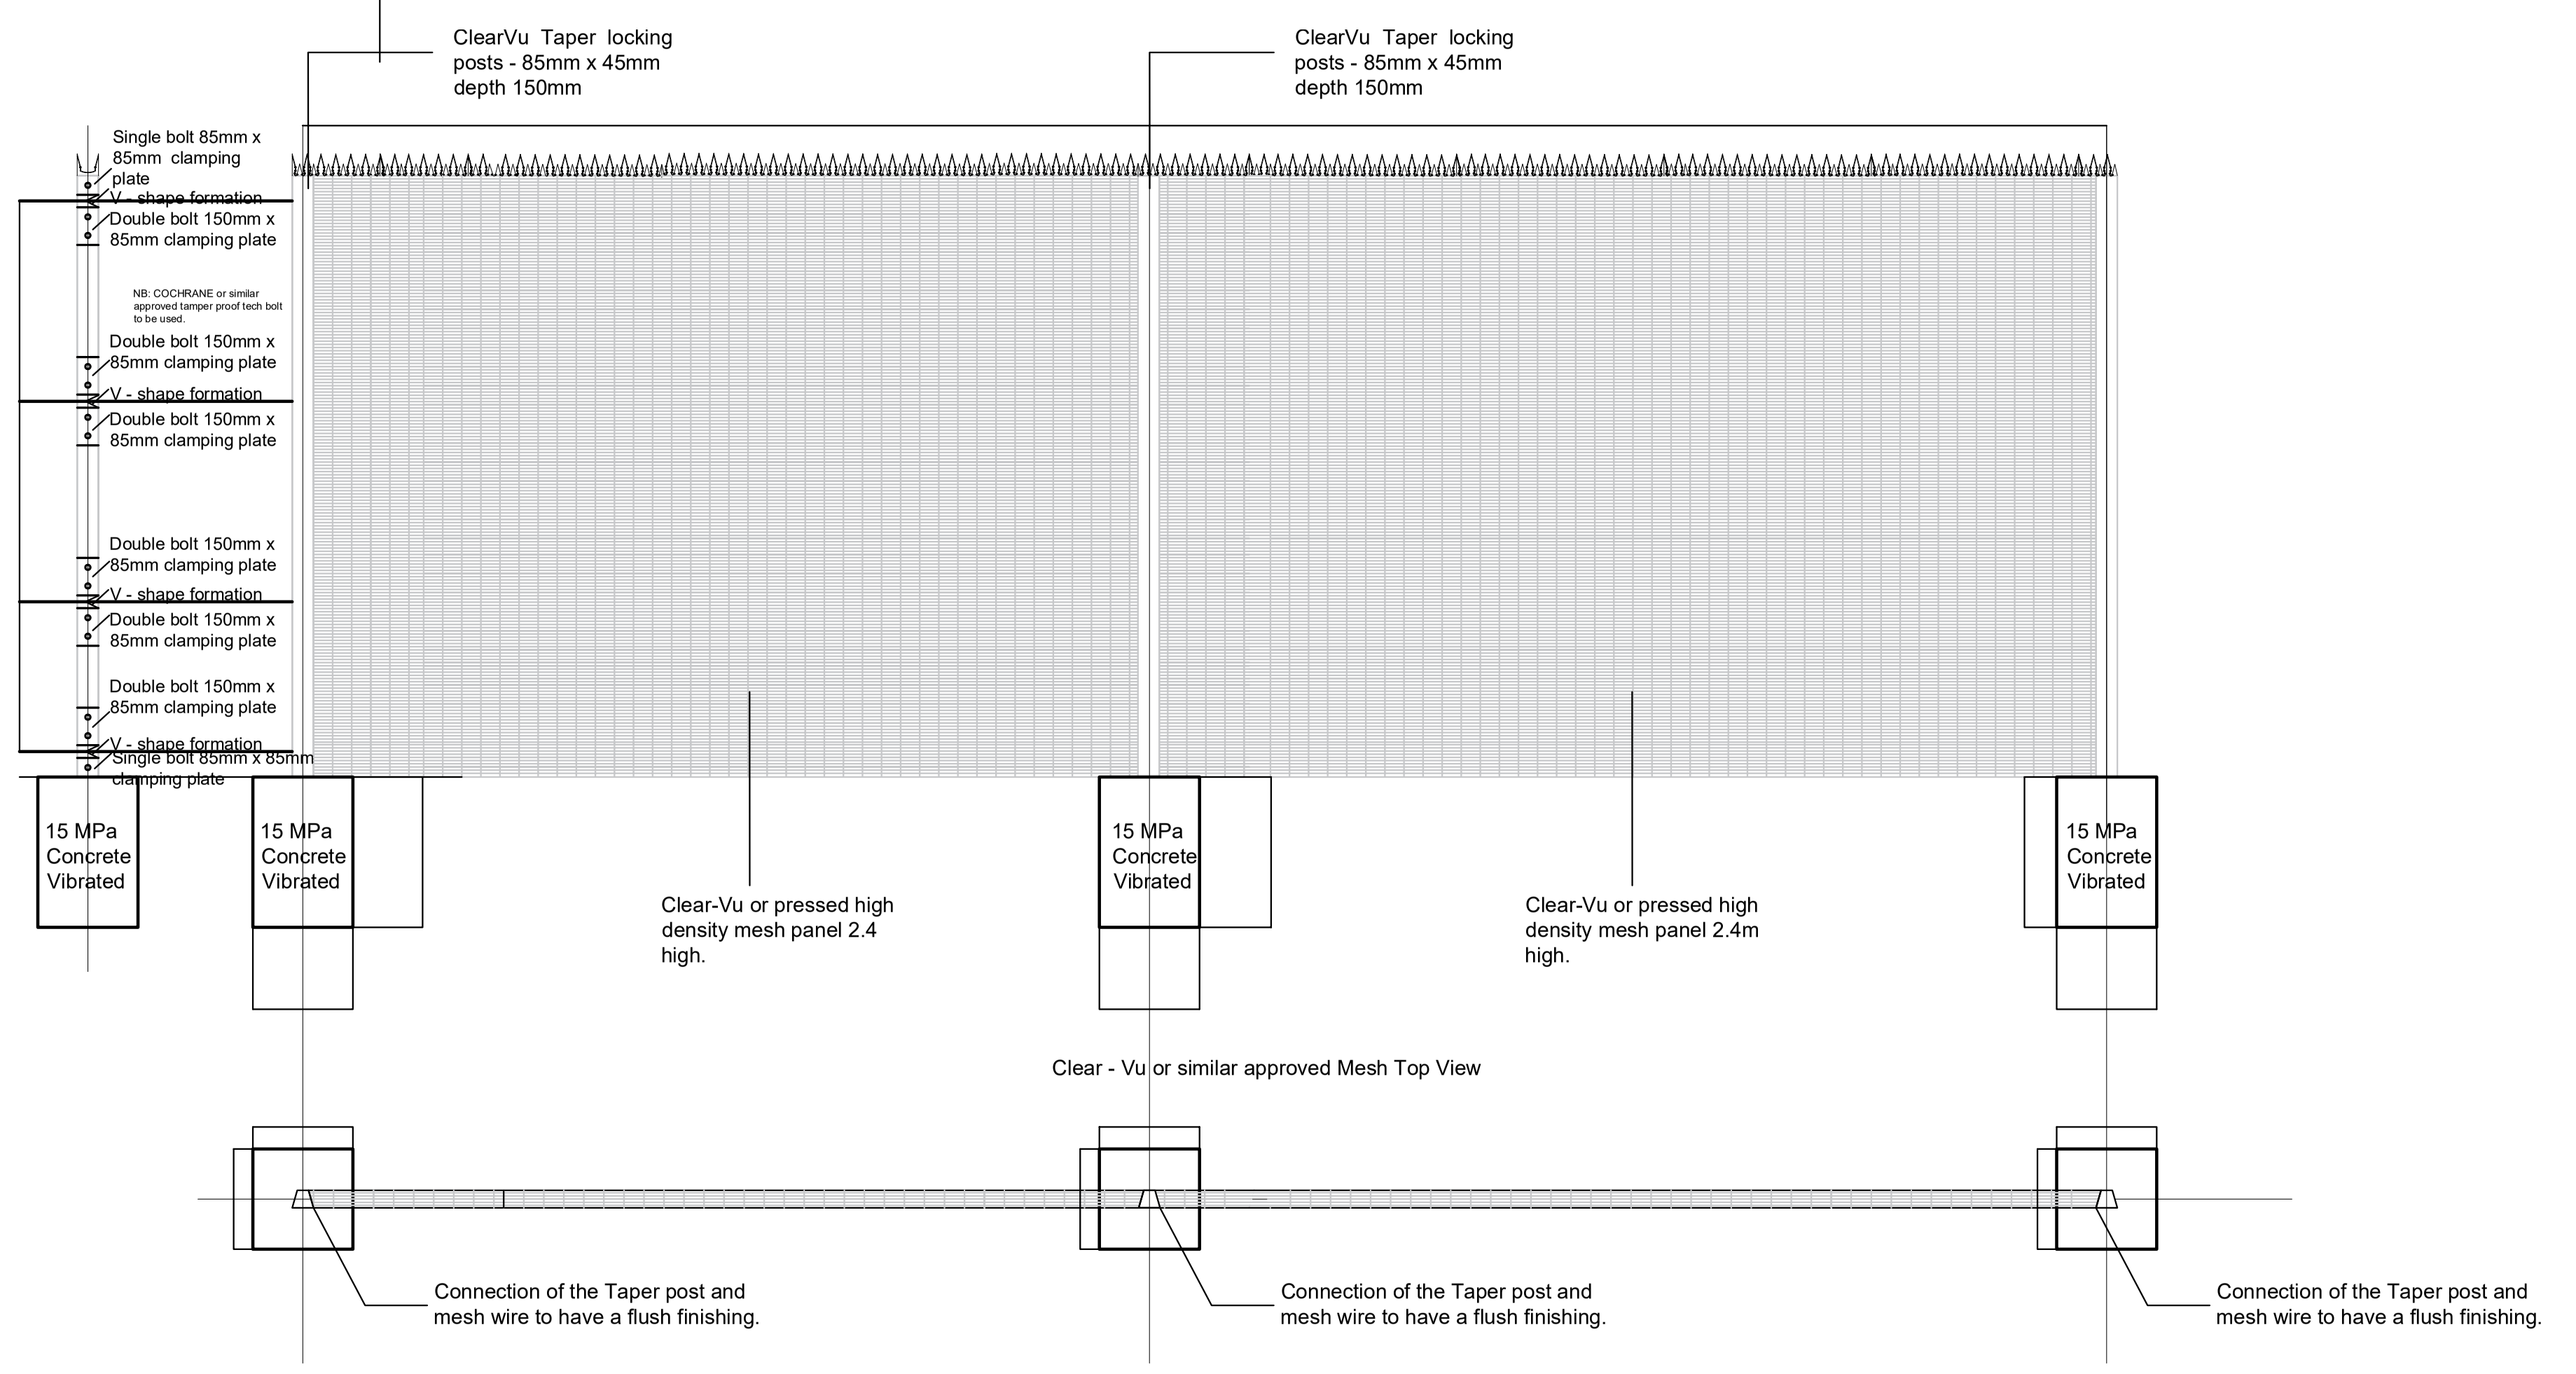

TYPICAL FENCE ELEVATION
Scale 1:25

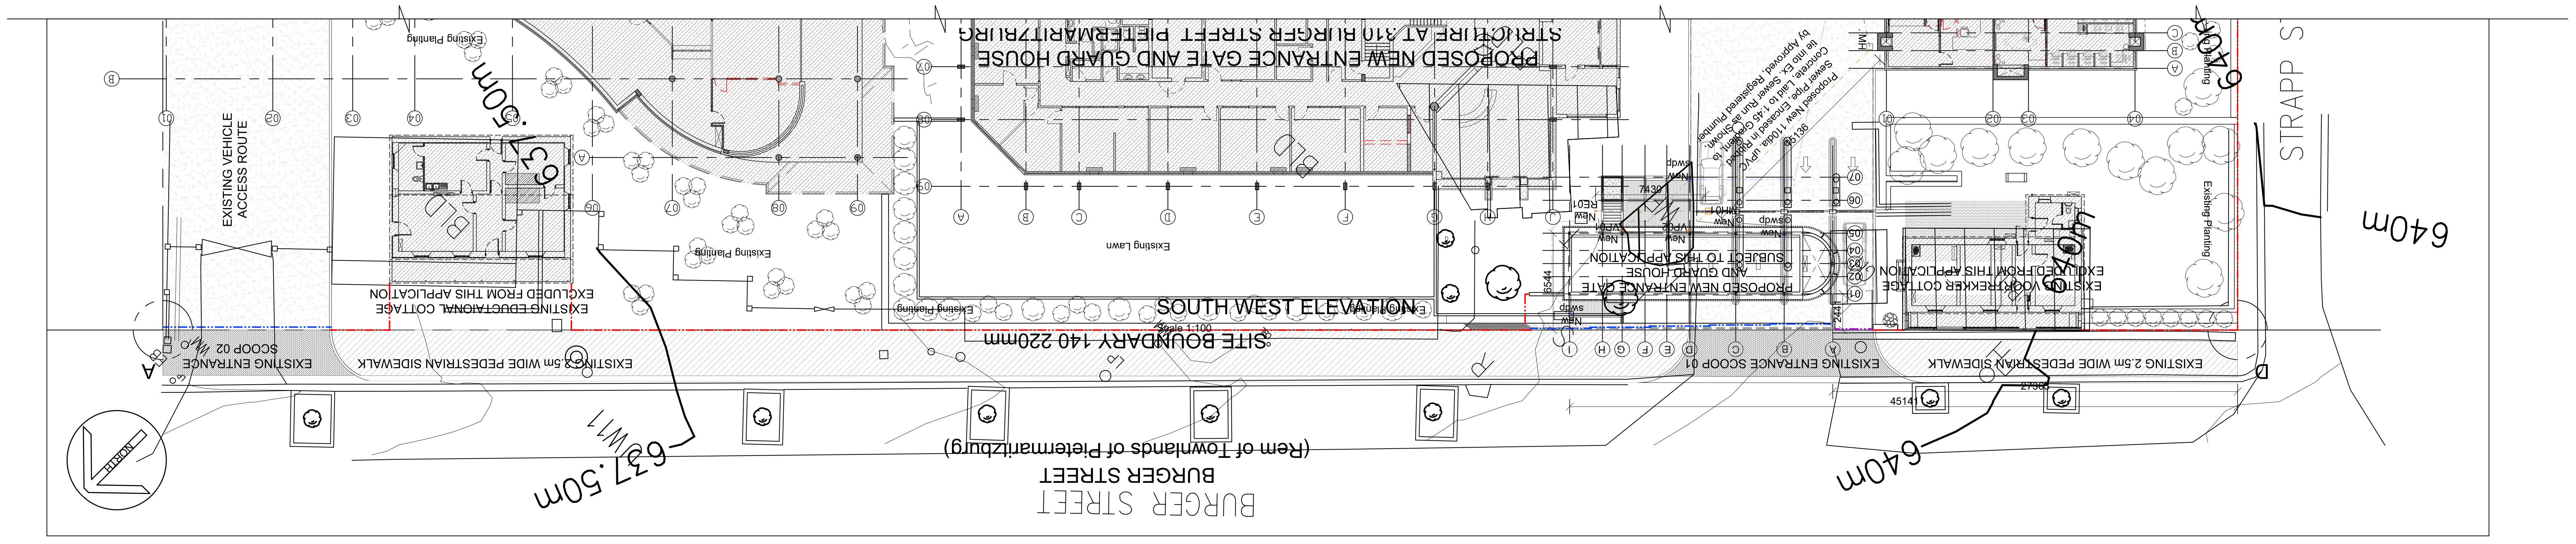

PART SITE PLAN (REFERENCE)
Scale 1:200

AREA SCHEDULE:

- SITE AREA: 10 263sqm.
- PROPOSED FAR: 59,85sqm. (0.01)
- PROPOSED COVERAGE: 113,32sqm. (1.1%)

PERIMETER FENCING LEGEND:

LINE TYPE	DESCRIPTION	QUANTITY
🟥	ClearVU FENCING	175,082 Lin. m
🟦	SLIDING VEHICLE GATES	02
🟪	SINGLE VEHICLE SWING GATE	01
🟩	DOUBLE VEHICLE SWING GATE	01

NOTE:
ALL FENCING AND GATES ARE TO BE SUPPLIED WITH ELECTRIC FENCING ABOVE AS PER SUPPLIER DETAILS

NEIGHBOURS CONSENT

	DATE:	NAME:	I.D. No.	ADDRESS:	SIGNATURE:
1.					
2.					
3.					
4.					
5.					

REFERENCE DRAWINGS

DRAWING No.	TITLE/DESCRIPTION	SOURCE

NOTES:

Approval Signatories:
Head of Department

Signature:
Name & Surname:

Manager of Property Services

Signature:
Name & Surname:

REV	DATE	DESCRIPTION	NAME	SIGNATUF
B	22.04.21	ISSUED FOR APPROVAL	CJ	
A	29.10.20	ISSUED FOR APPROVAL	CJ	

APPROVED

	BY	DRAWN	CHECKED
SURVEYED	CJ	CJ	PM
DESIGNED	CJ	CJ	PM

CONSULTING ENGINEER APPROVAL

CONSULTING ENGINEER DRAWING No.	S499	
NAME:	SIGNATURE:	DATE:

UMGENI WATER APPROVAL

ENGINEERING SERVICES

	NAME	SIGNATURE	DATE
DESIGN ENGINEER	xxx		
ENGINEERING MANAGER	ALAN KOCKOTT		

OPERATIONS

	NAME	SIGNATURE	DATE
MAINTENANCE MANAGER	xxx		
AREA MANAGER	xxx		
ASSET MANAGER	xxx		
GENERAL MANAGER	xxx		

310 Burger Stree
Pietermaritzburg
3201
Tel 033 341 111

UMGENI
WATER • AMANZI
Improving Quality of Life and Enhancing Sustainable Economic Development

CLIENT SIGNATURE:

SAKHISIZWE
ARCHITECTS

ARCHITECT SIGNATURE:

UMGENI WATER - AMANZI
310 BURGER STREET, LOT 2863
NEW ENTRANCE GATE & SECURITY
PROPOSED ELEVATIONS

FILE No.	SCALE	SHEET SIZE	SHEET
S499	1:100	A0	1 OF 1
CONTRACT No.	DRAWING No.		REVISION
2021/034	IN/A01/ARCH/CI.00014/5301		B