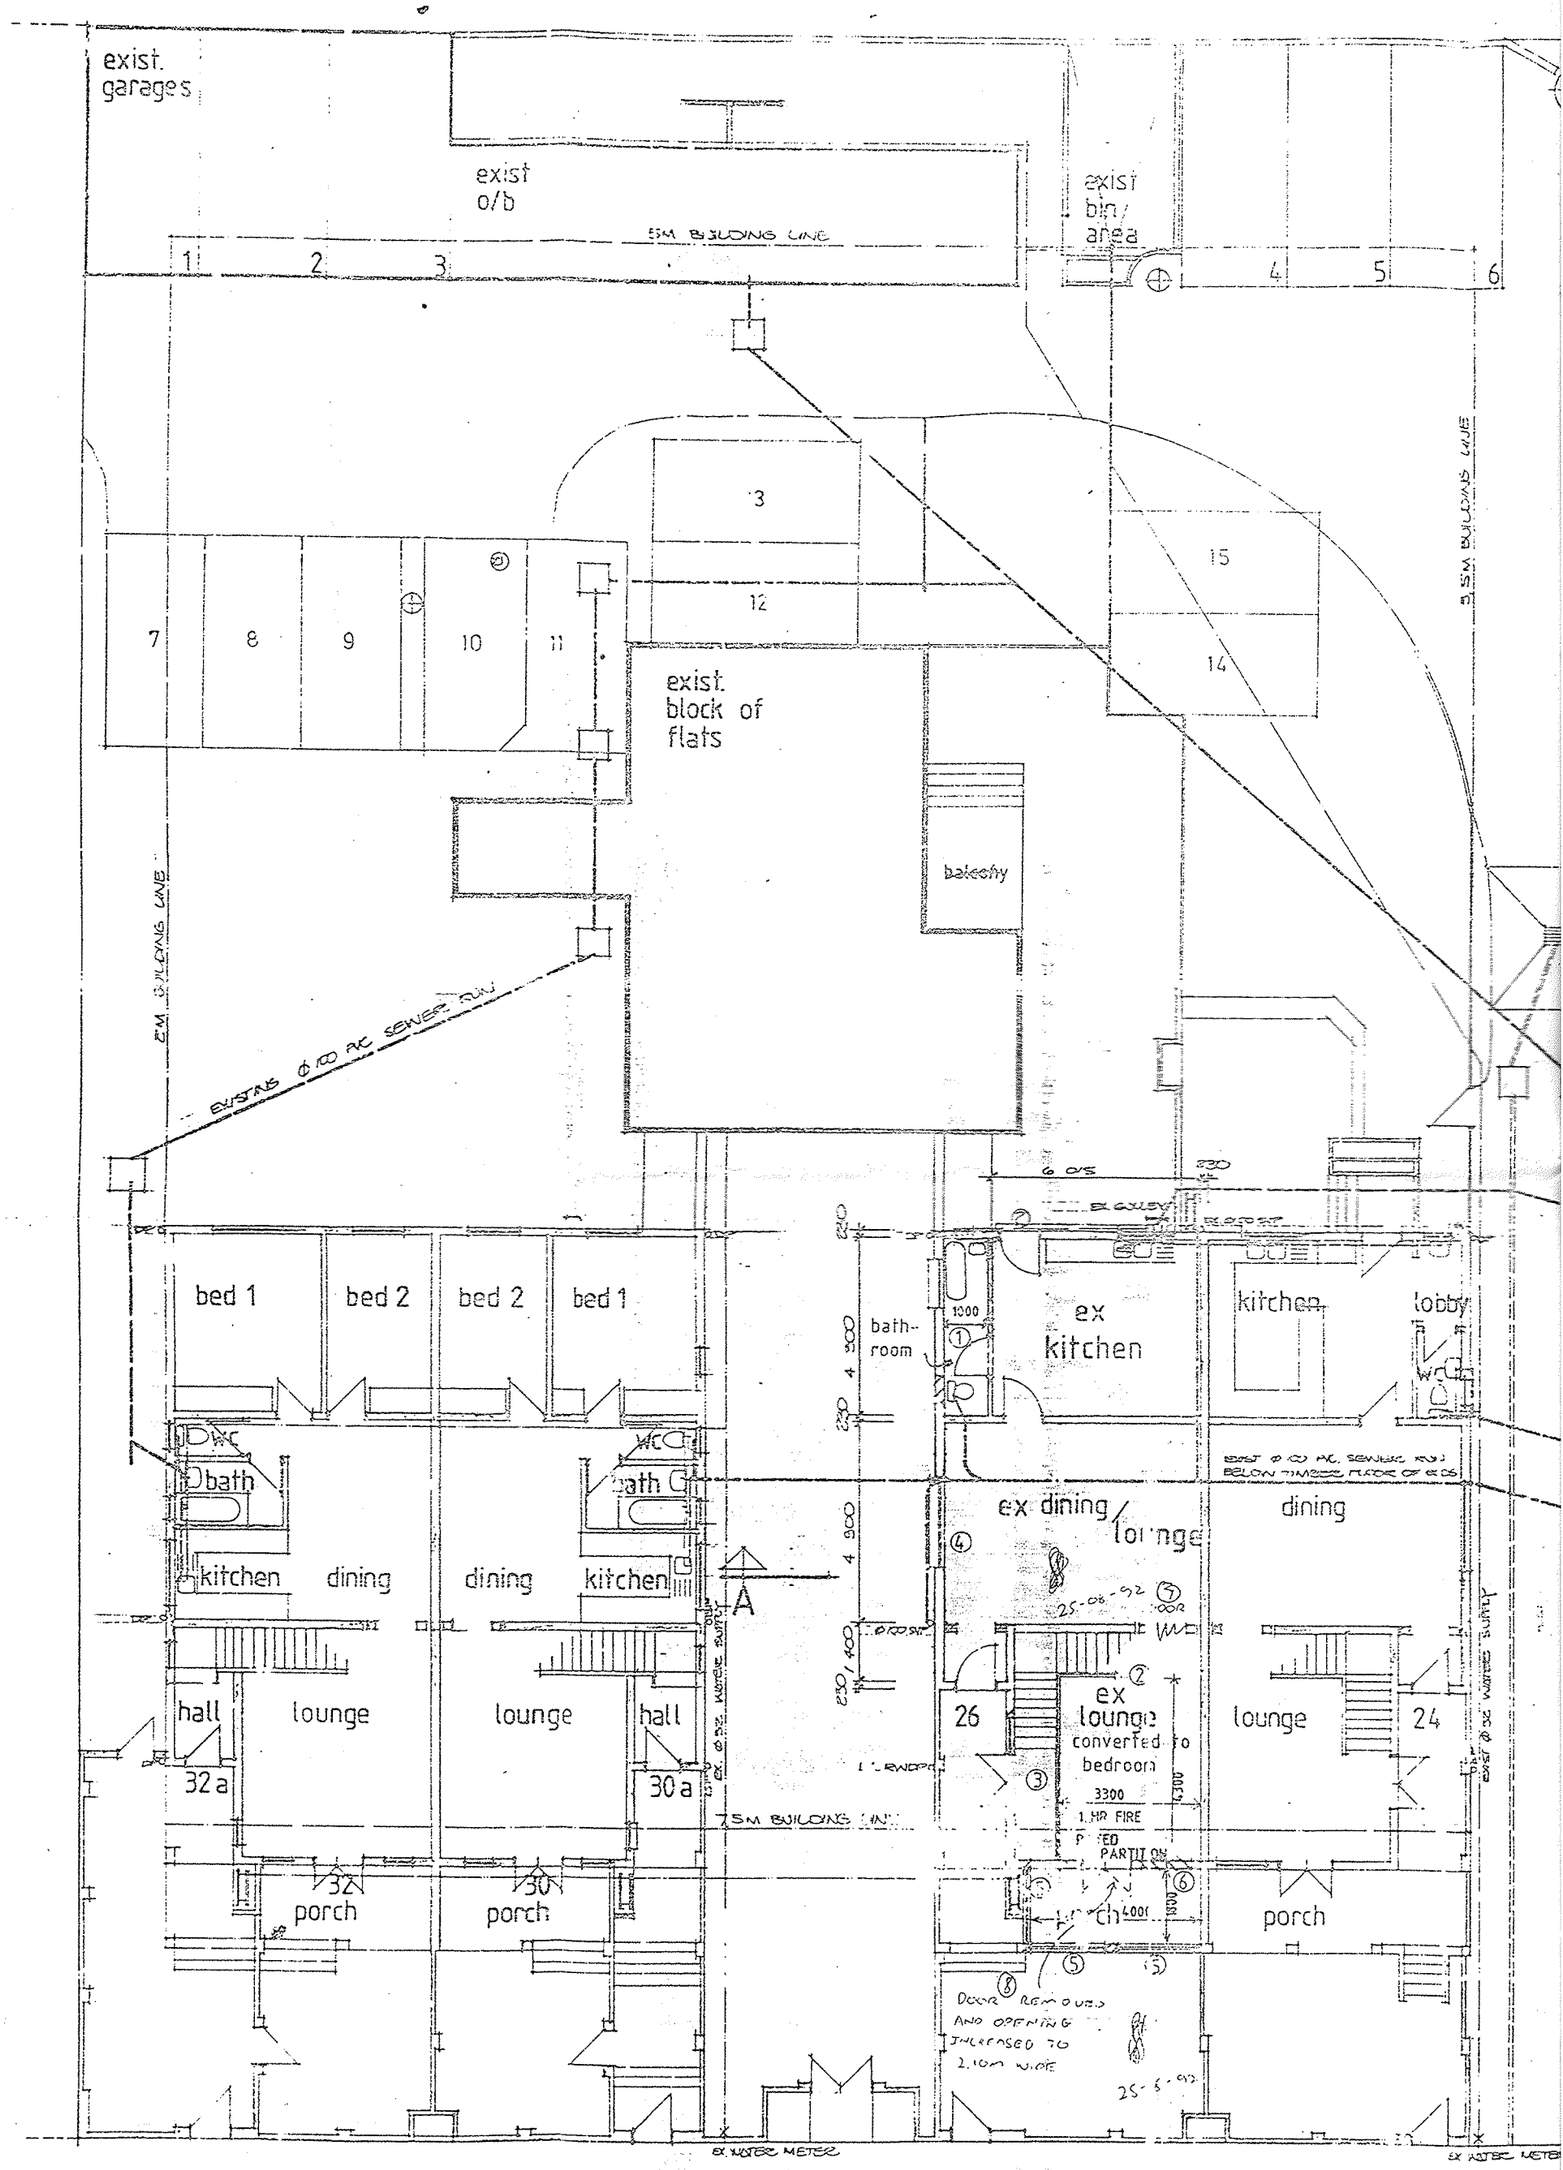

ground floor plan