BASE STATION: SCHUITDRIFT (BS 84953)

Facility Illustration

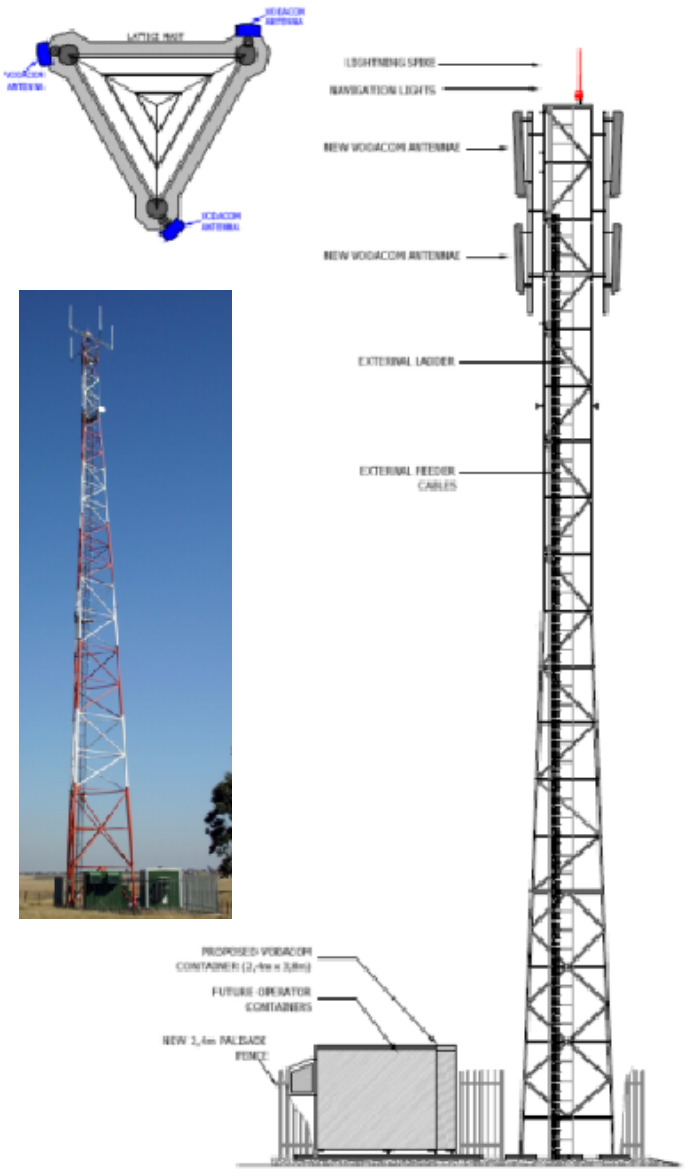

Alternative 1

Mast Elevation – Lattice Mast

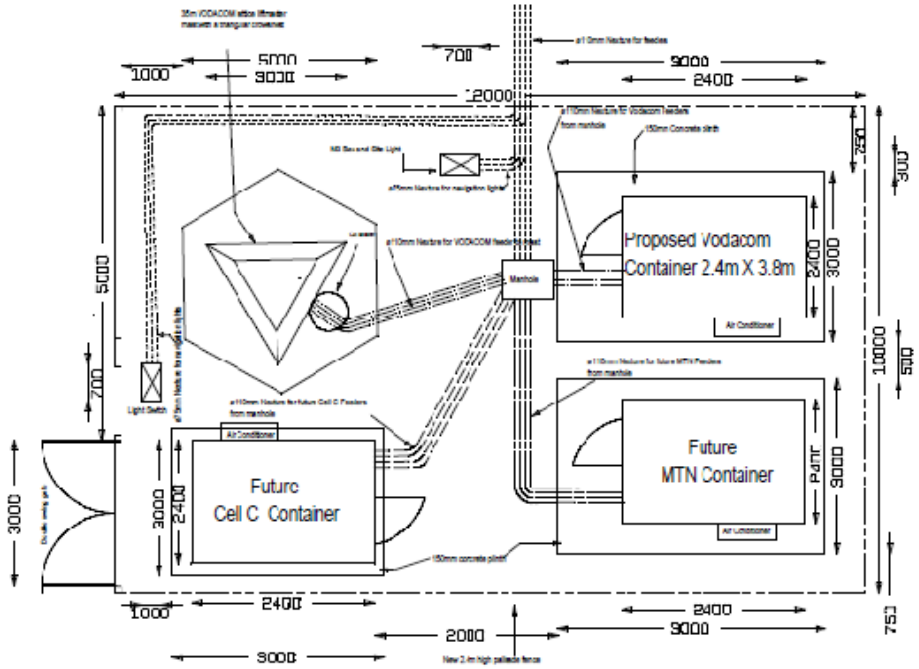

SITE SPECIFICATION

CIVIL INFO:

MAST HEIGHT/TYPE: 25m
Lattice mast

SITE SIZE:
10m X 10m

FENCE TYPE: Steel Palisade

SITE TYPE: Macro

CO ORDS: S23°40′ 59,17″
E30°05′ 19.14″

HASL: 587m

CONTACT INFO:

PROPERTY OWNER:
Maswiri Boerdery Pty Ltd
Mr. Andries Fourie

CONTACT NUMBER:
015 539 0679 / 082 777 0721 or
Mr. Attie Odendaal 071 898 8914

ADDRESS:
Farm Schuitdrift 179 MT. Next to house on hill at Maswiri Boerdery, Tshipise area

REMARKS:

SCALE: NOT TO SCALE

DRAWN BY: Tekplan

TEL: 015 291 4177

vodacom