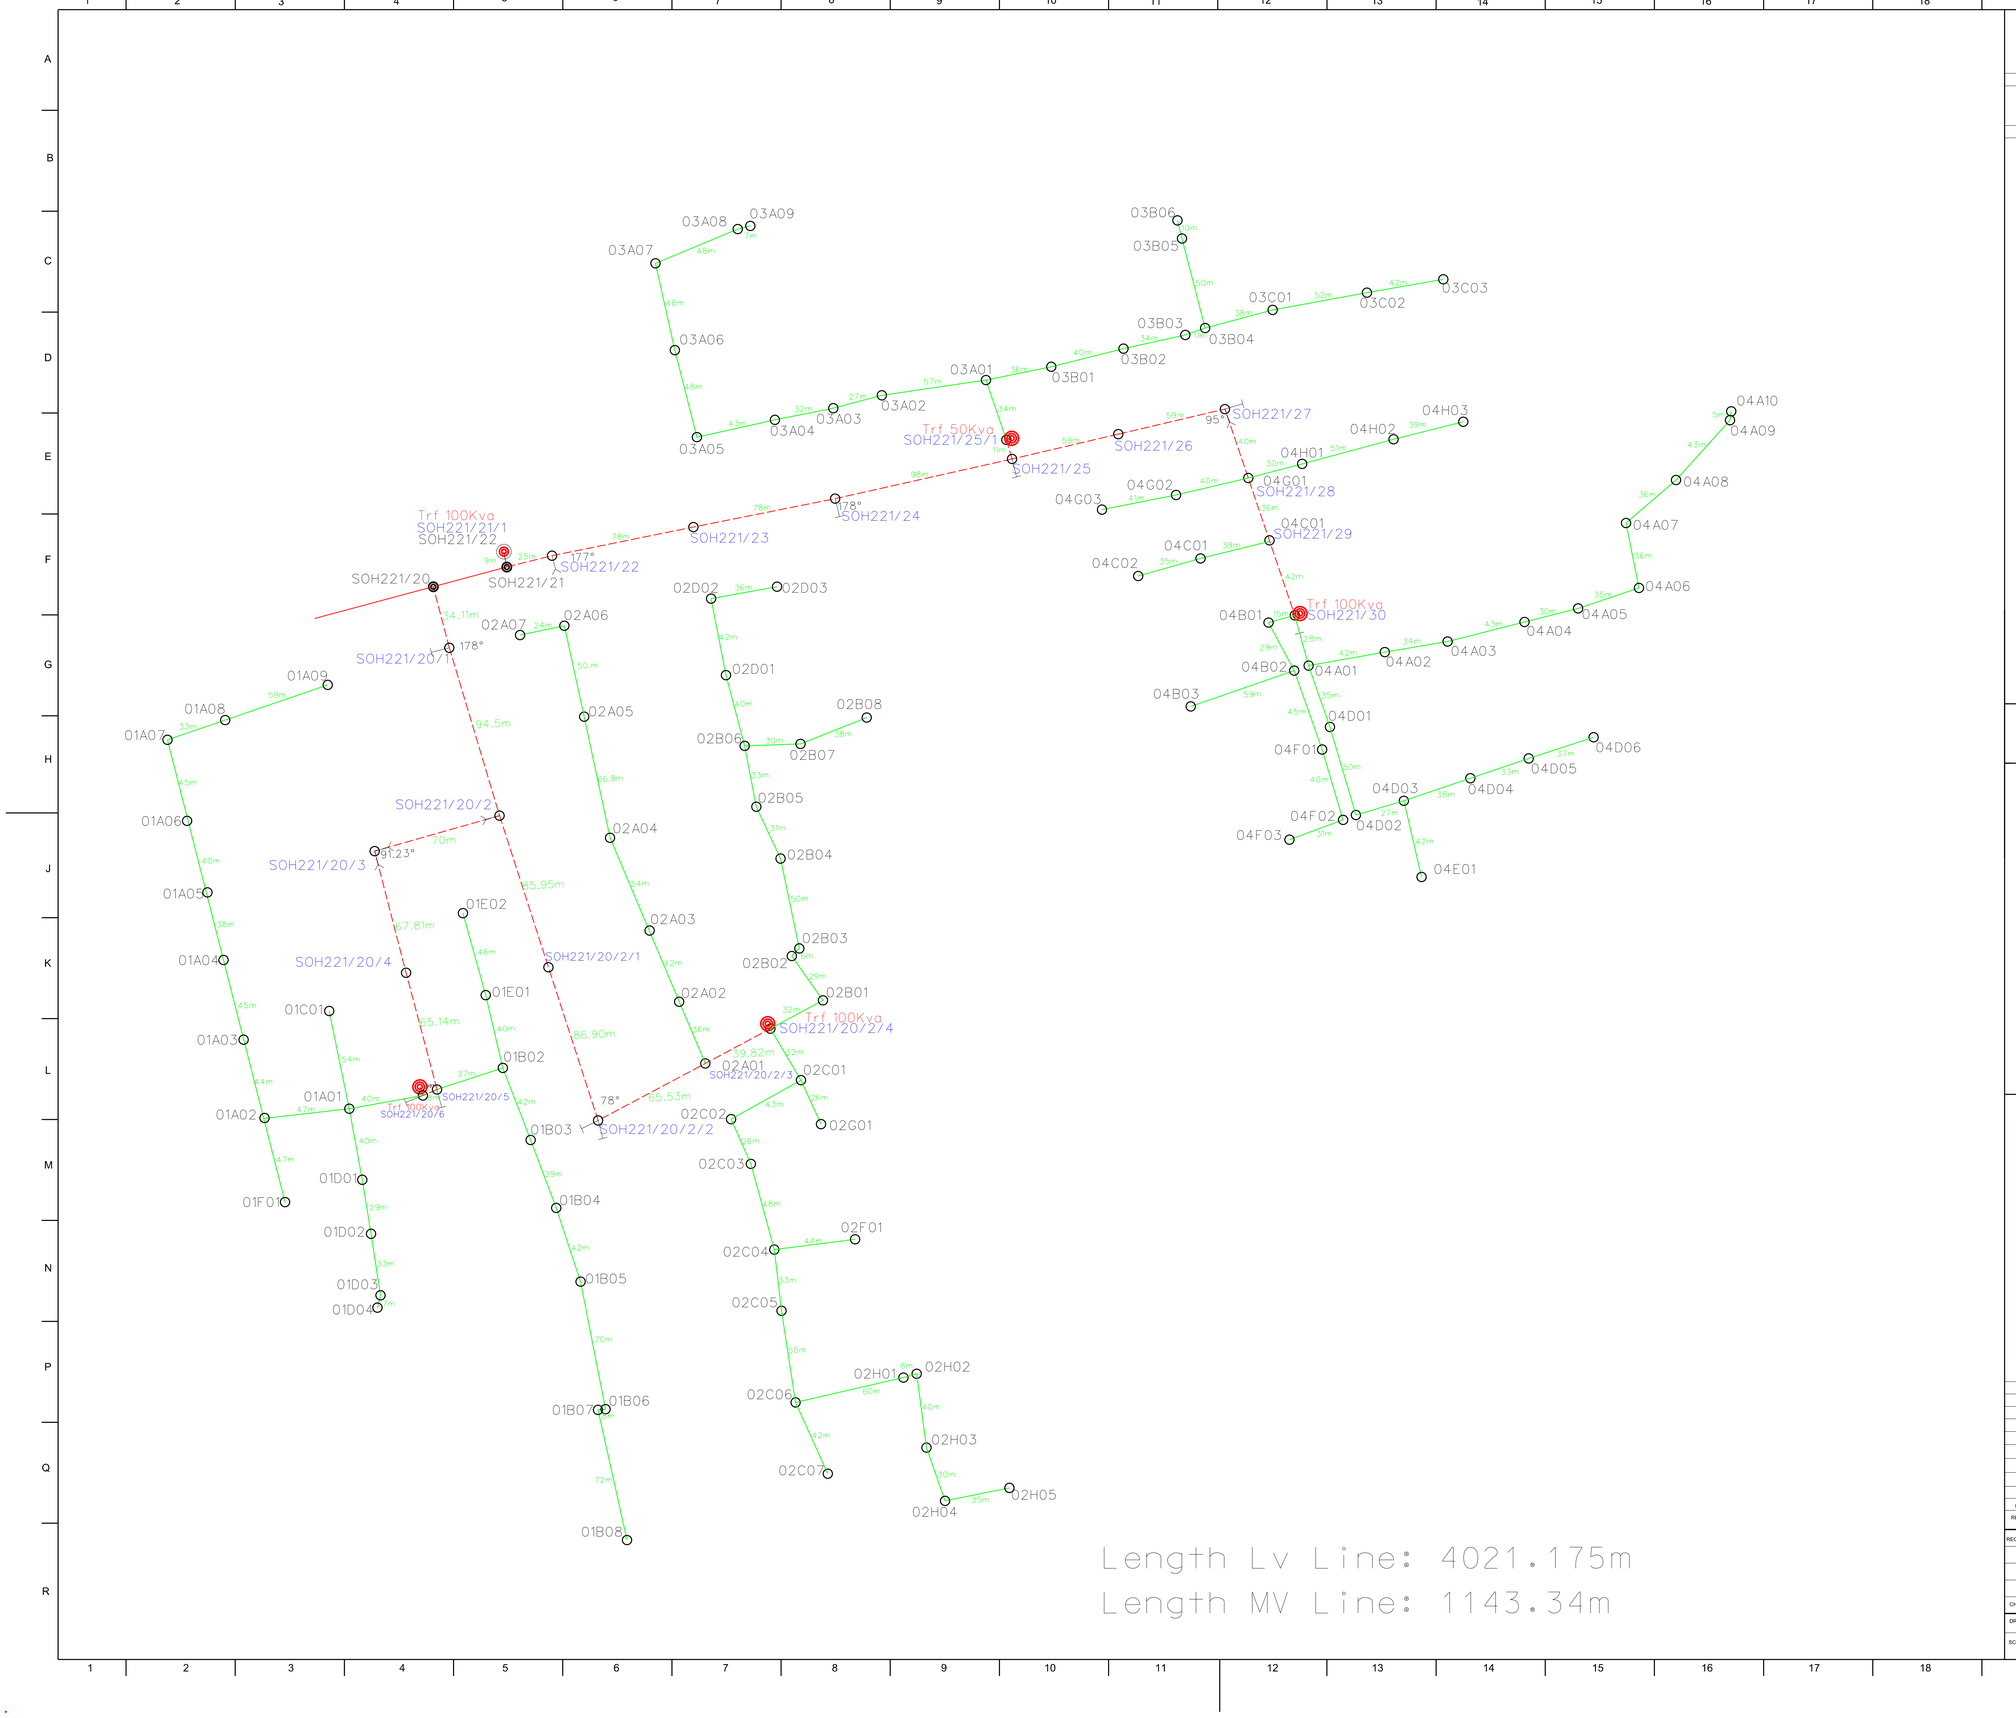

ENGINEERING SURVEY DESIGN DRAWING

Reference	CAD-Site Survey-LOU
Effective Date	15/10/2015
Revision	15/10/2015

DATA

SIDES (m)	ANGLE OF DIRECTION	CO-ORDINATES SYSTEM: WG..... Y	X	HEIGHTS
	CONSTANTS			

AREA:

SURVEYED BY: _____ DATE: _____

POWER LINES 400-33KV
SINGLE POLE CONSTRUCTION
CABLE
SECURITY FENCE
CAMP AND OTHER FENCES
PIPE LINES
TELEPHONE LINES
BUILDINGS
GATE
WATER TANK
BORE HOLE
RESERVOIR
LAMP POST LIGHT
FIRE EXTINGUISHER
WALL (LABEL)
STEELWORK
TERRACE
SUBDIVISION BOUNDARY
MAIN FARM BOUNDARY
SITE SERVITUDE BOUNDARY
EXCAVATIONS
HELIPAD

LOCALITY SKETCH

LOCALITY SKETCH

SCALE:

PLAN NO:

REV	AUTH	DATE	
0			FIRST ISSUE
			REVISION
			INDEX REF

BY CHKD REFERENCE DRAWINGS

REGISTR

CHKD

DRAWN

APPROVED

SCALE

REV

Eskom The Rock-Barcelona Pegging

SIZE A0L