DOORNFONTEIN 12

PORTION 7

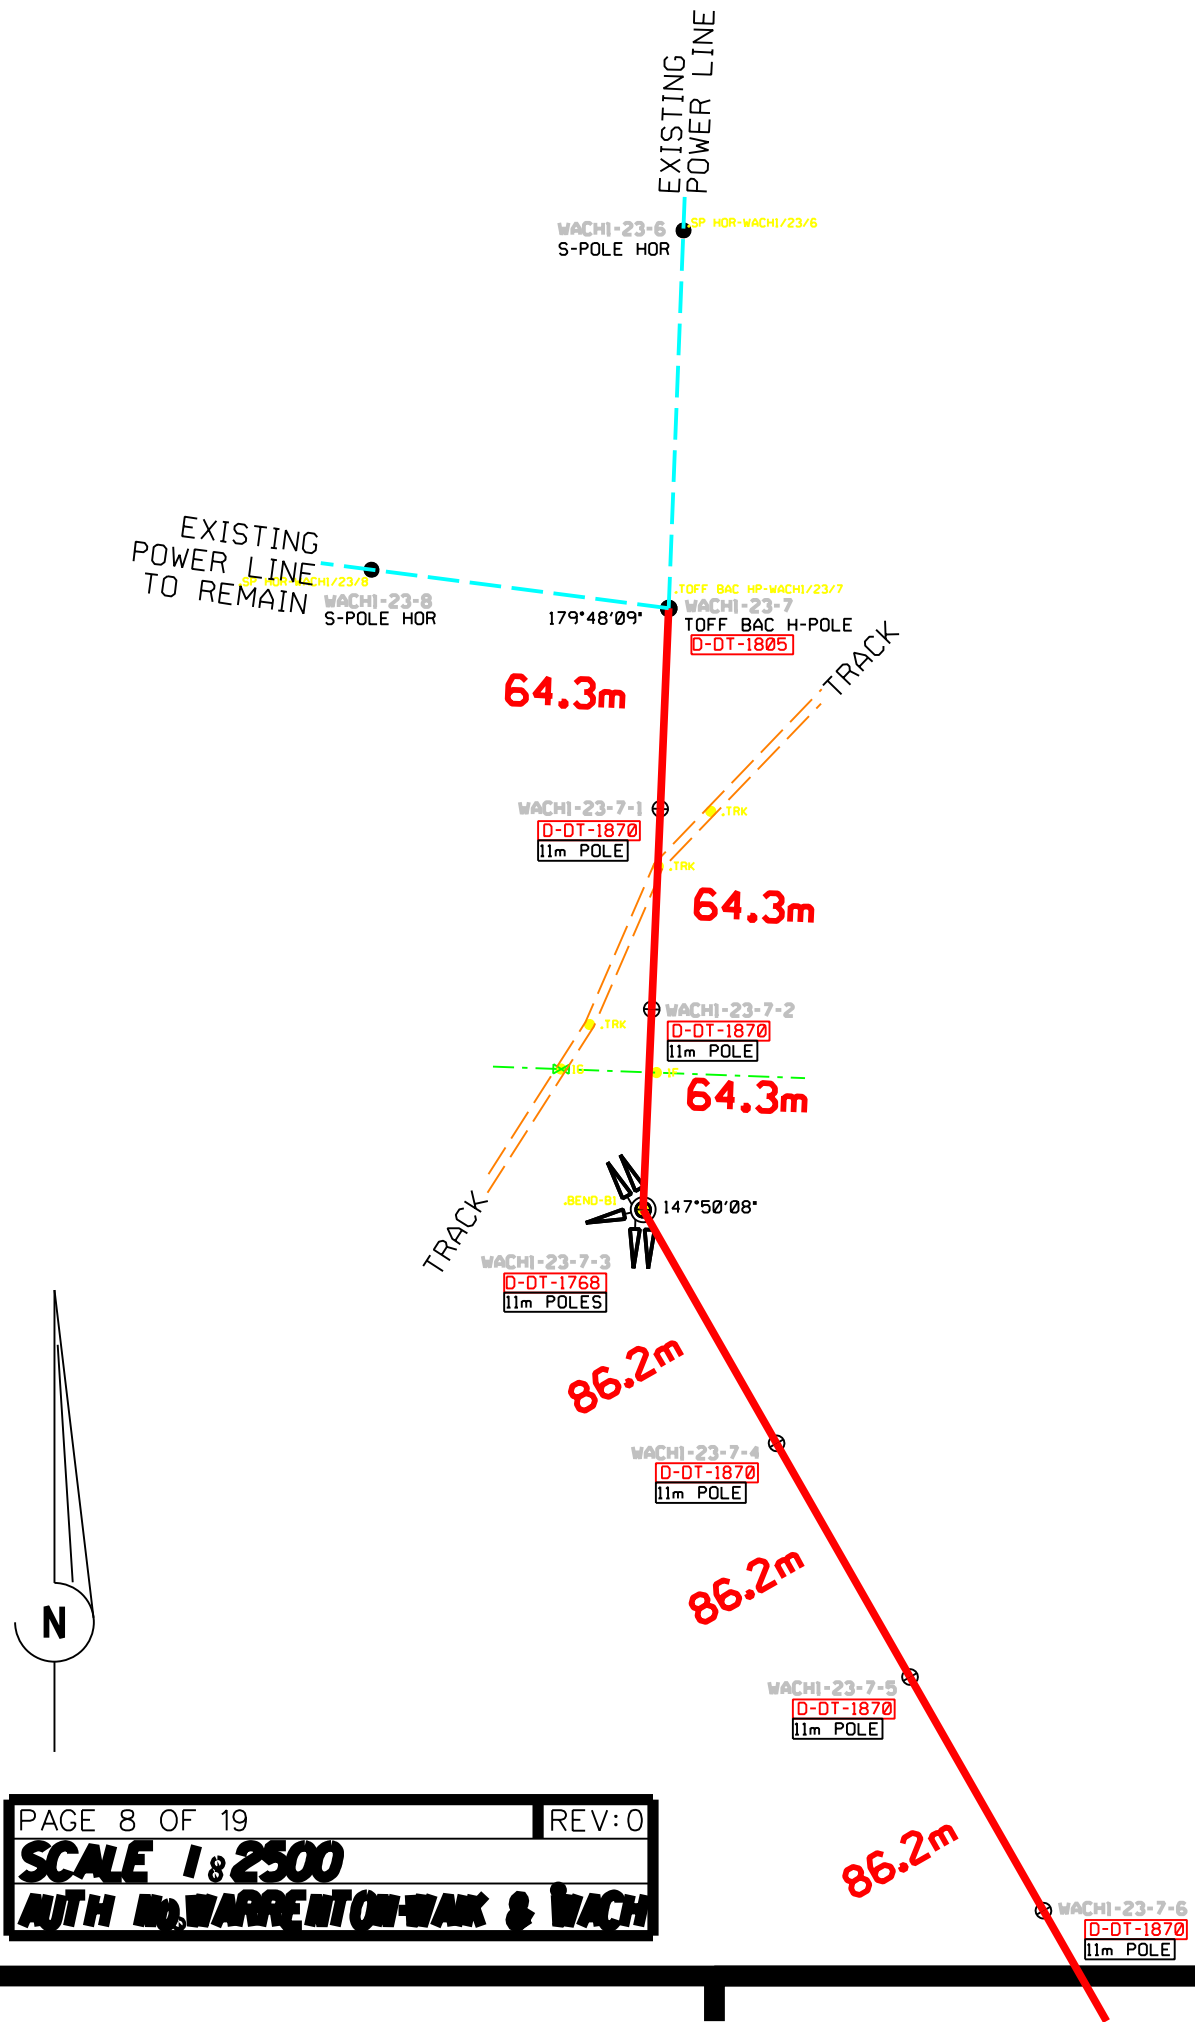

PAGE 8 OF 19 | REV: 0

SCALE 1:2500

AUTH MR WARRENTON-WAK & WACH