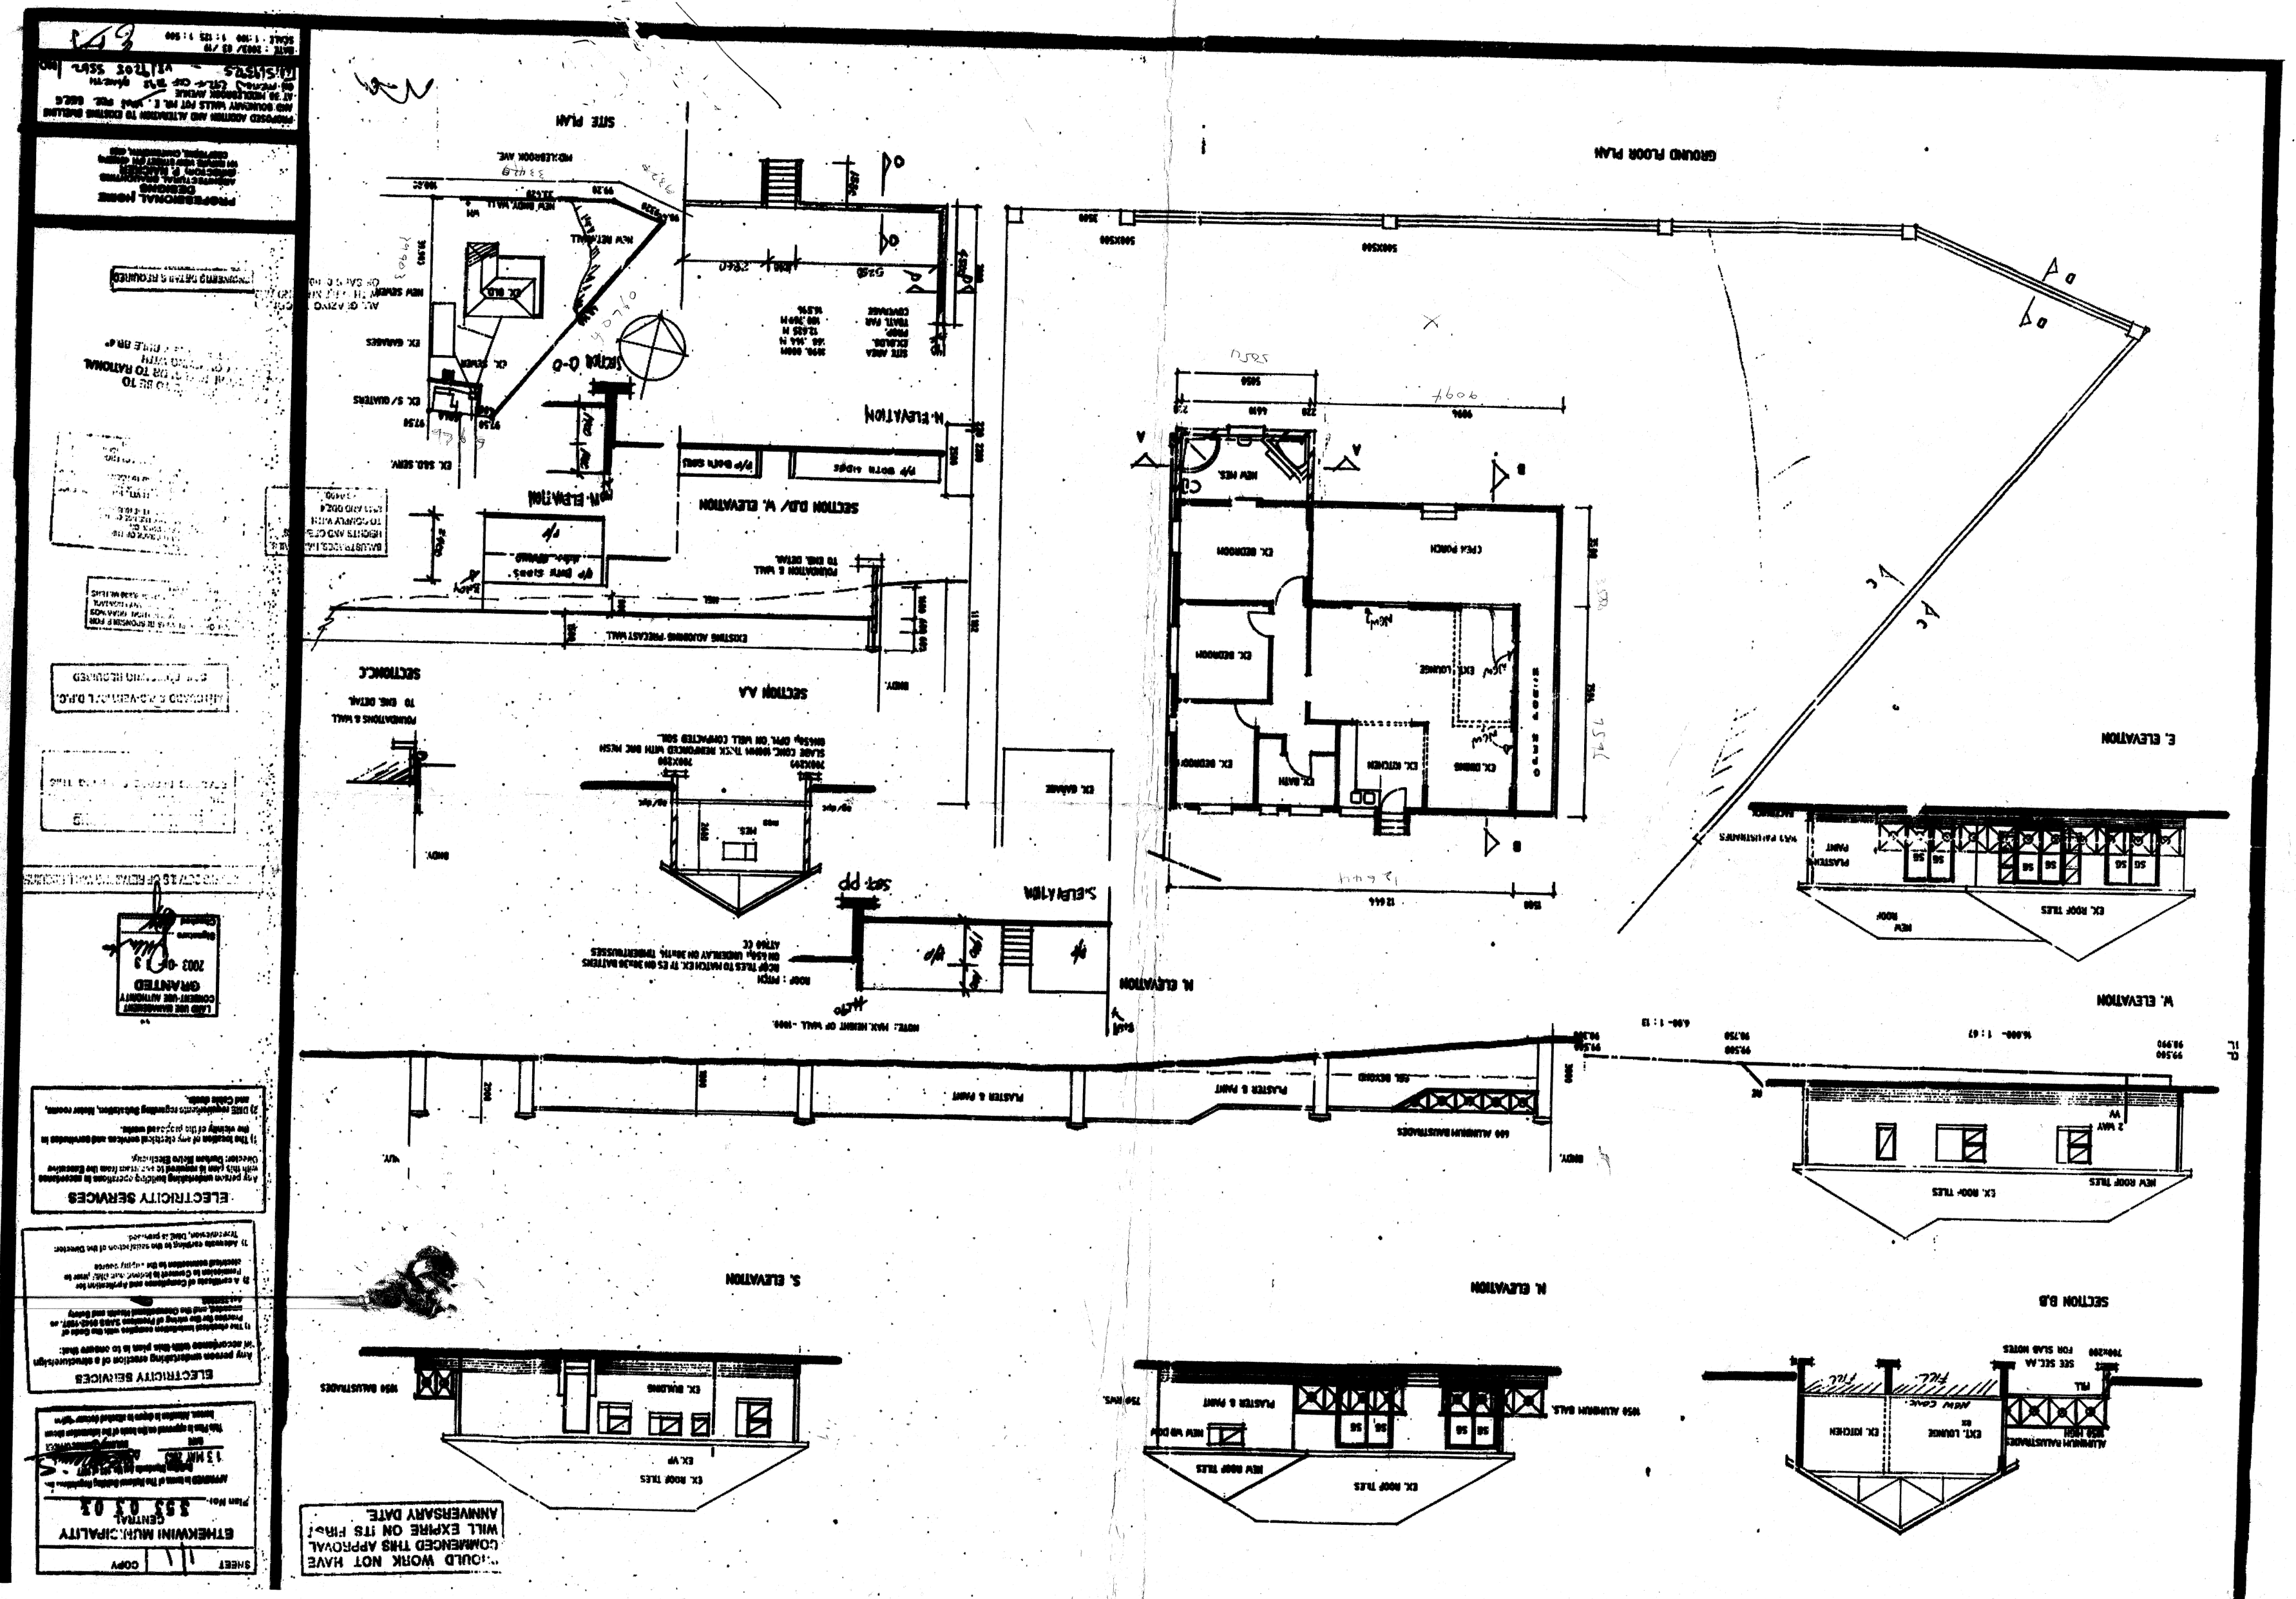
GROUND FLOOR PLAN
SITE PLAN
SECTION A.A
SECTION B.B
SECTION C.C
SECTION D.D/ W. ELEVATION
E. ELEVATION
W. ELEVATION
N. ELEVATION
S. ELEVATION
PROFESSIONAL HOME DESIGNS
ELECTRICITY SERVICES
ETHEKWINI MUNICIPALITY
GRANTED
SHOULD WORK NOT HAVE COMMENCED THIS APPROVAL WILL EXPIRE ON ITS FIRST ANNIVERSARY DATE.