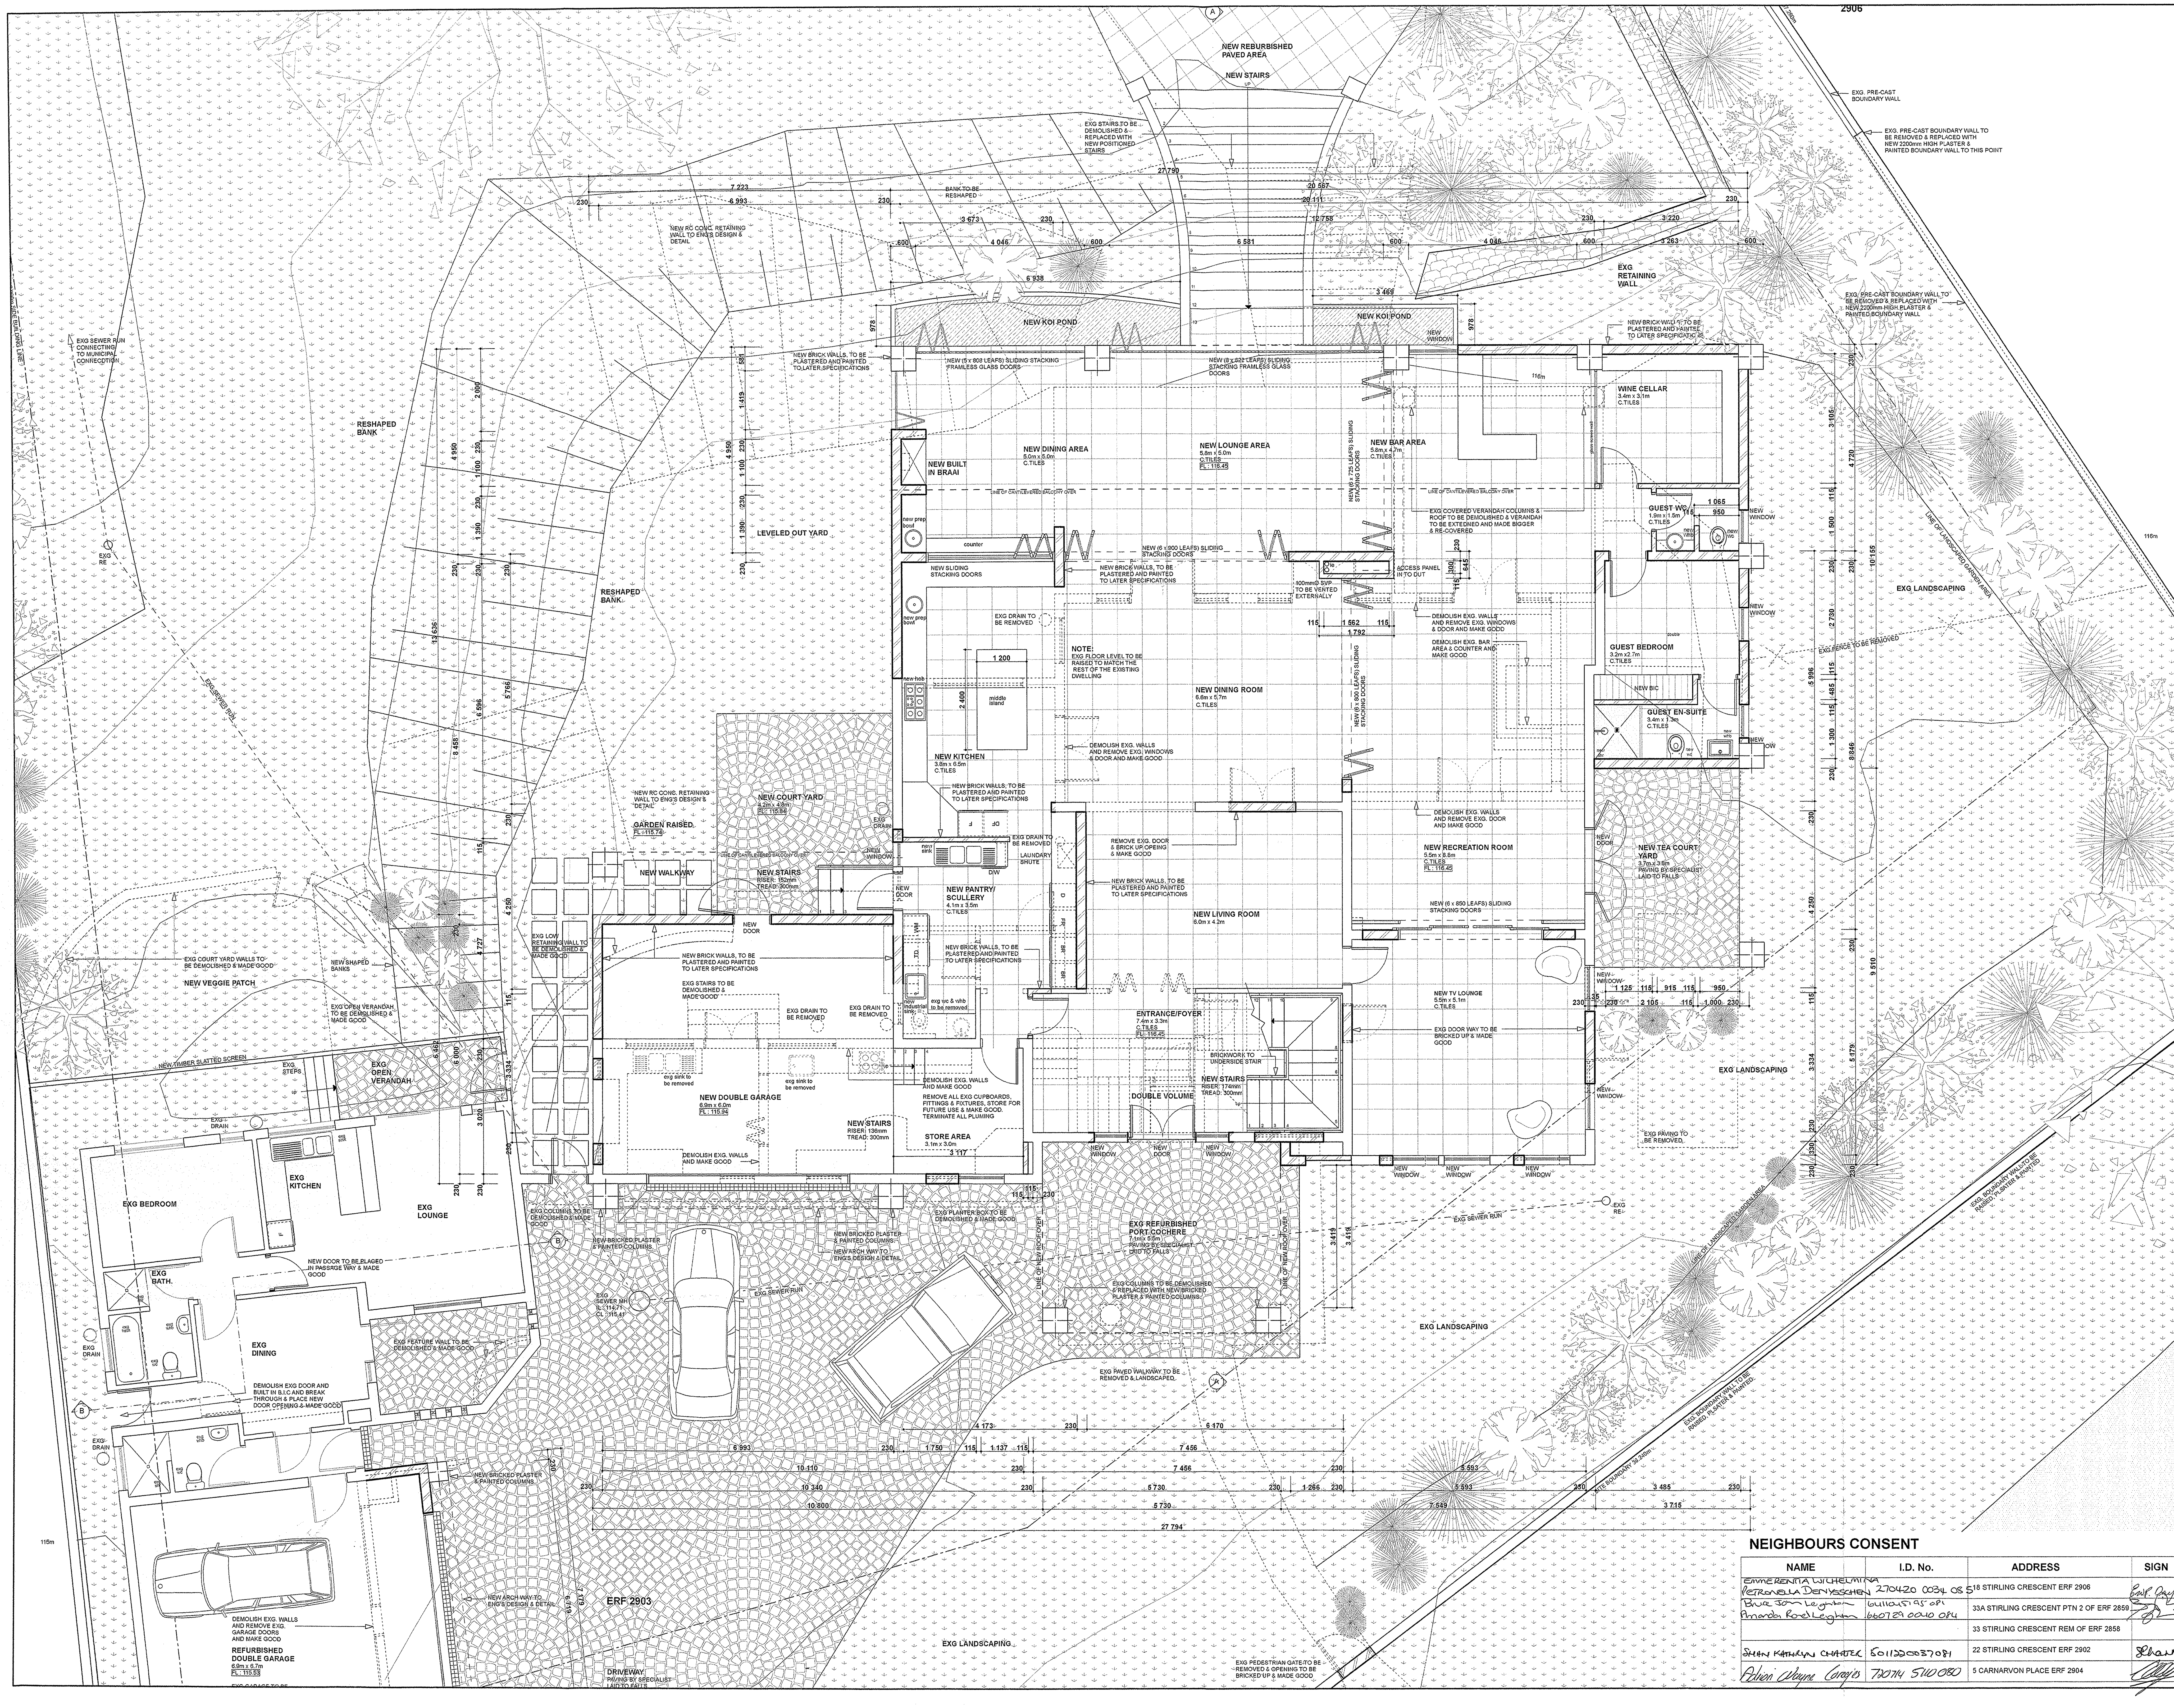

COPYRIGHT RESERVED
ALL DIMENSIONS AND LEVELS TO BE CHECKED ON SITE BEFORE ANY WORK IS TO BE PUT TO HAND. WHERE TRADE OR PRODUCT NAMES ARE STATED, USE EQUAL OR APPROVED.

ARCHITECT: [signature]
PR. S. ARCHT. : ST0232

CLIENT: [signature]
TEL No. : 031

CLIENT:
MRS SHARON SCHNELL

PROJECT:
ALTERATIONS & ADDITIONS TO EXG. RESIDENCE ON ERF 2903 AT 20 STIRLING CRESCENT, DURBAN NORTH

SCALE: 1:50	DRAWING No: 1513 151	Rev. 0	
DATE: 10.12.2013			
DRAWN: J DE K	SHEET SIZE: A0		

DRAWING: **GROUND FLOOR PLAN** SUBMISSION

SHEET NO: 2 OF 4

aVid architecture
34 roehampton way, durban north, 4051
p.o. box 35702, northway, 4065
tel: 031 563 5524 / 563 9722 fax: 086 754 2798
info@avidarch.co.za
www.avidarchitecture.co.za

NEIGHBOURS CONSENT

NAME	I.D. No.	ADDRESS	SIGN
Emmerentia Wilhelmina Petronella Denysschen	270420 0034 08 5	18 STIRLING CRESCENT ERF 2906	[signature]
Bruce Jon Leighton Amanda Rose Leighton	6111045195081 660729 0040 084	33A STIRLING CRESCENT PTN 2 OF ERF 2859	[signature]
		33 STIRLING CRESCENT REM OF ERF 2858	
Shan Kathryn Chater	5011200037081	22 STIRLING CRESCENT ERF 2902	[signature]
Adrian Wayne Carayiis	7107145110080	5 CARNARVON PLACE ERF 2904	[signature]