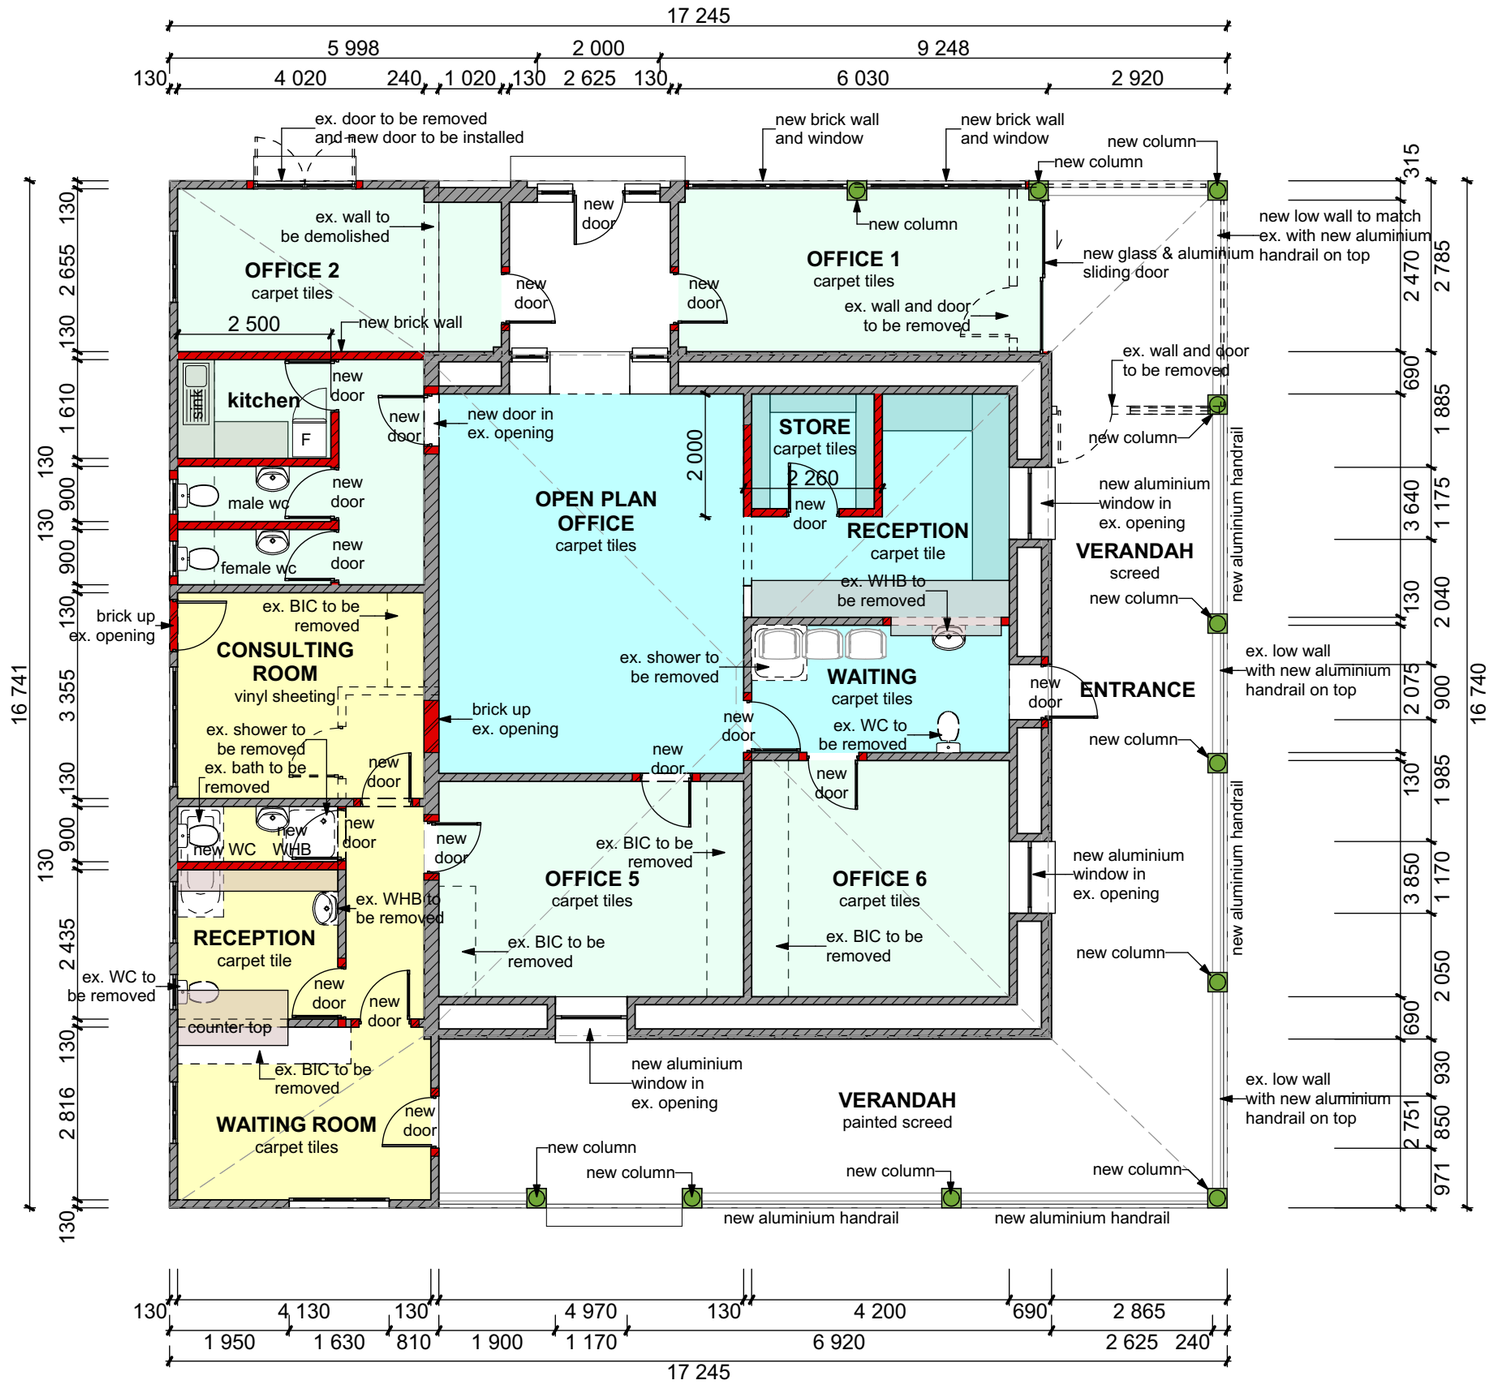

theunissen jankowitz architects

inspiring spaces

inspired people

HUNTER HOUSE ALTERATIONS & ADDITIONS

SCALE 1:100

02-02-2022